


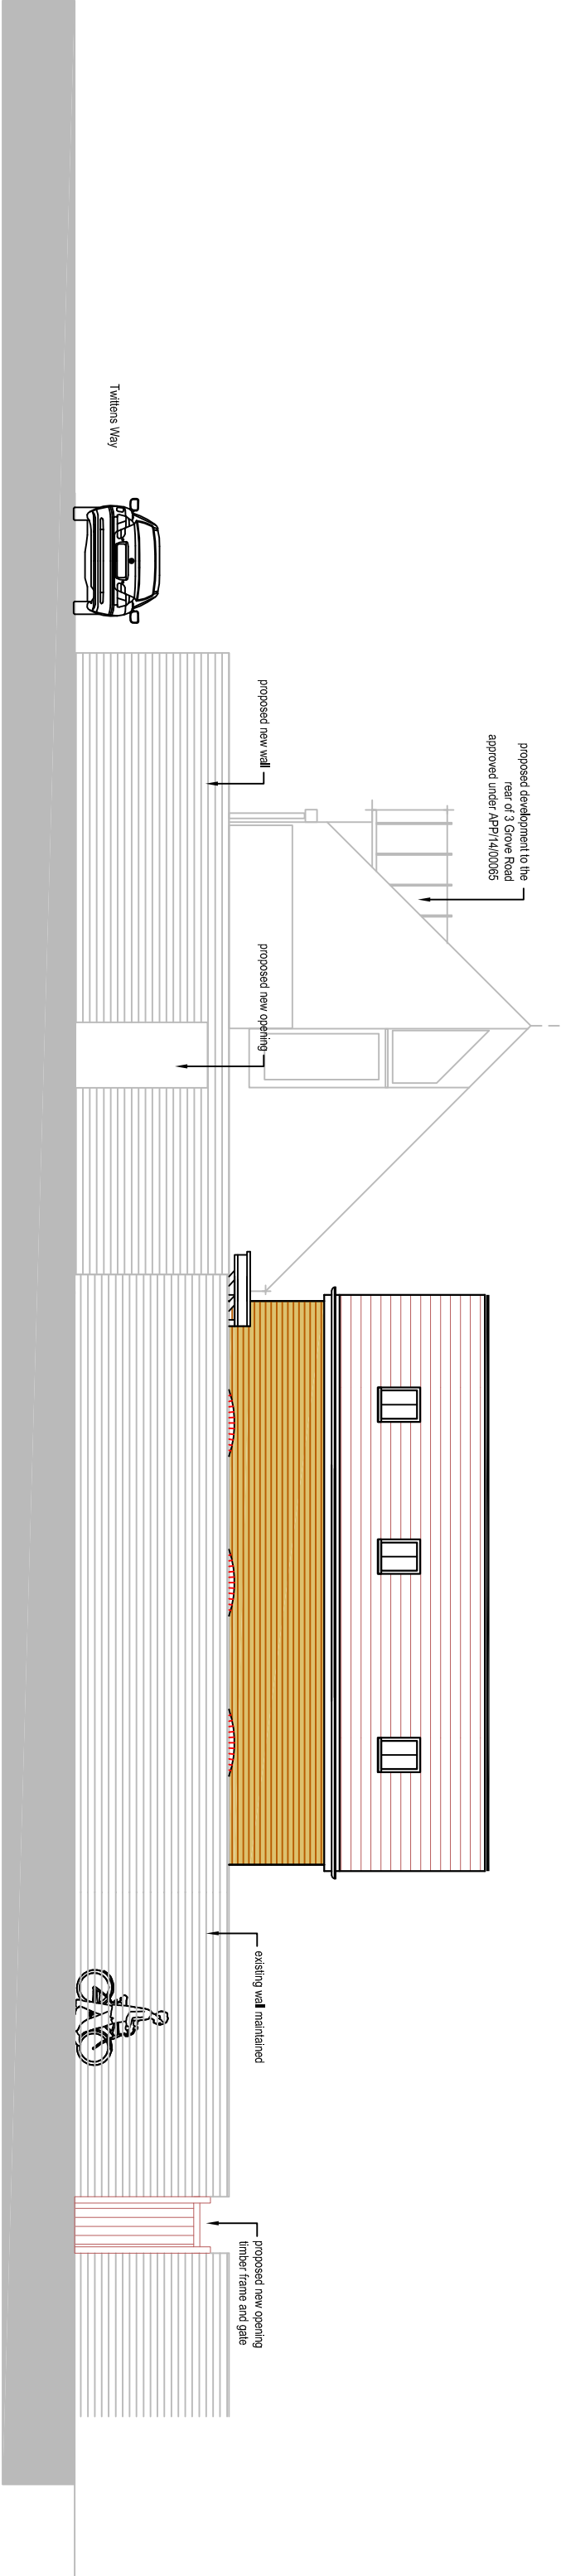

REVISION:	Drawing Title :	Project :	Drawn By					Date		SHEET SIZE		Approved By Date		Chris Flint Associates Ltd CHARTERED SURVEYORS - PROJECT MANAGERS DEVELOPMENT CONSULTANTS
			CRF					19/05/15		A2				
			CFA					FULL		BS		Revision:		
												1/100		
Proposed Street Scene			1 Grove Road Havant Hampshire			PLANNING							2 Emerald Close Waterlooville Hants PO7 8VZ tel: 023 92 432484 fax: 023 92 358554 Email: chrisflintassociates@gmail.com	