



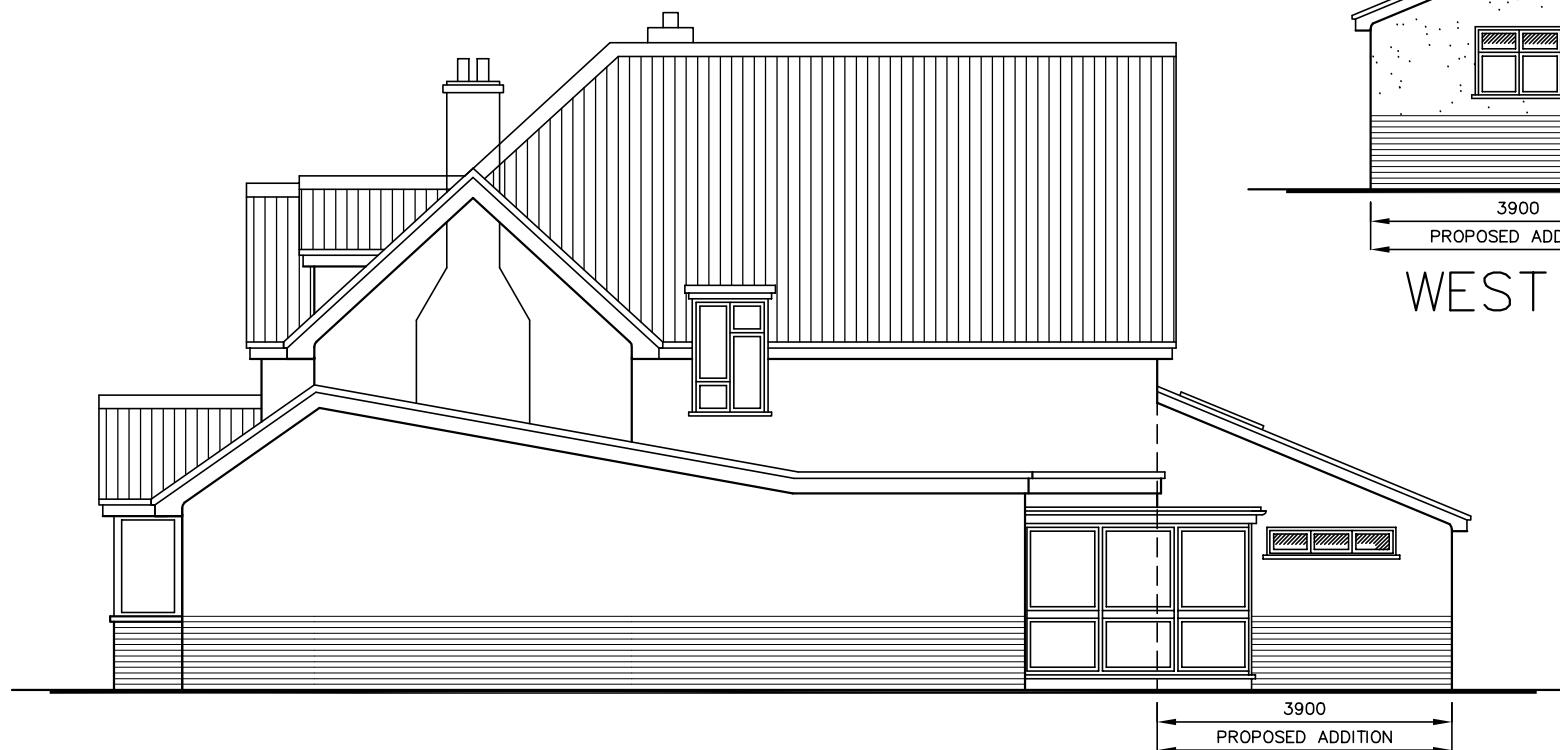

EAST

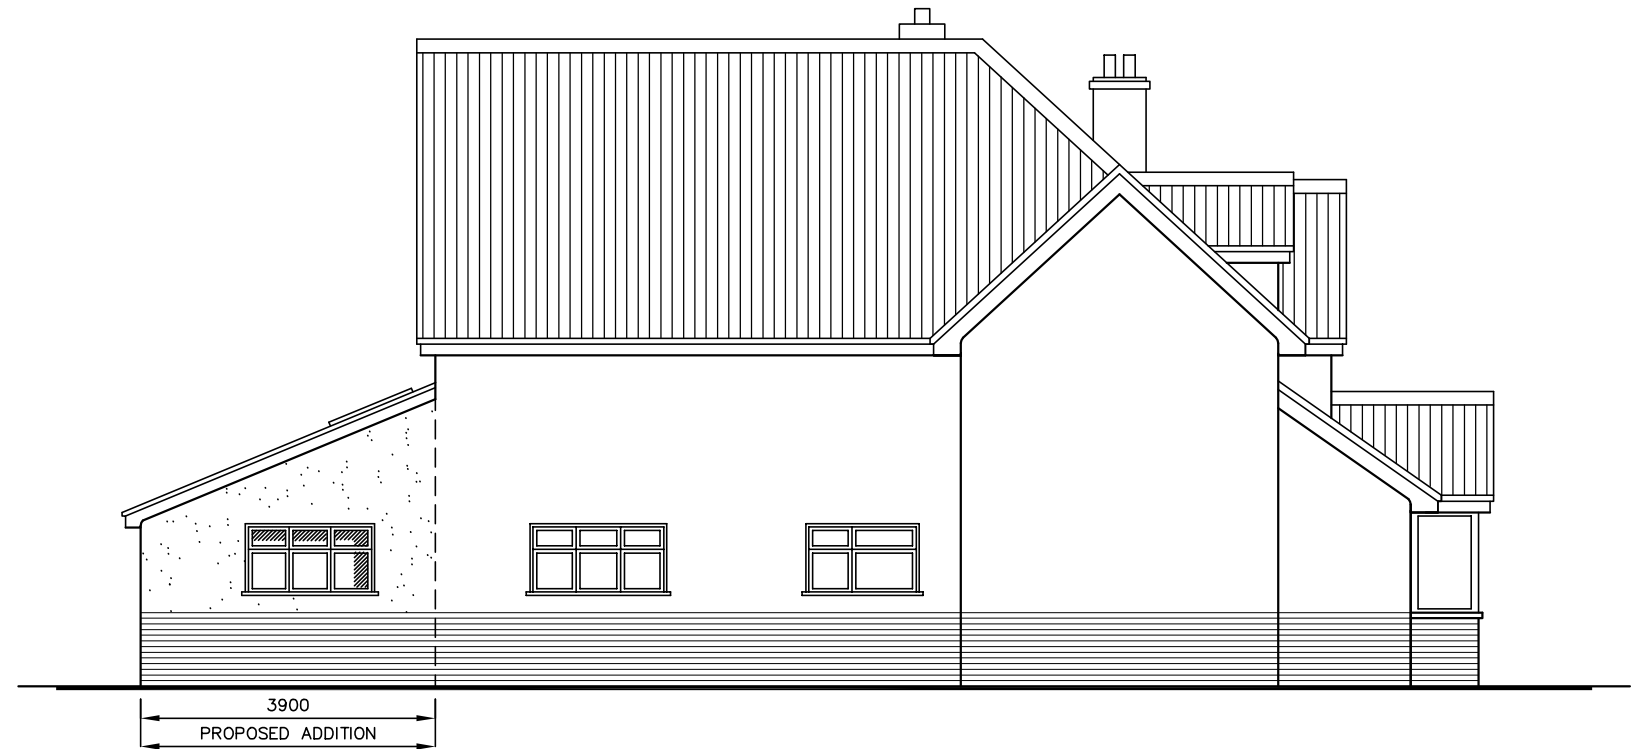

WEST



NORTH

Bredon, Selshire Road
Hayling Island
PO11 9JZ

PROPOSED ELEVATIONS

Revisions

- A. Added 2x windows & 1x door
- B. Changed east window to a high narrow window
- C. Added 2x skylights
- D. Extended Roof on East elevation

Martin Critchley
Chartered Architect
7 North Street
Havant, Hampshire, PO9 1PW
023 92 474 919
critchleyarchitect@hotmail.com

Scale A3 = 1:100
Drawn ELR/SAR/JSC
Date 15/09/14

1447-402^D

metres

10

20

30