



PHYSICAL SCALE IN METERS @ 1:100


NOTES:
This drawing has been produced solely for PLANNING/DESIGN.
Do not Scale from this Drawing except for planning purposes.
Any drainage shown is presumed and to be checked on site
before commencement of works. Internal rooms apart from
Utility/Store and Garage are not measured and information has
been taken from record drawings.

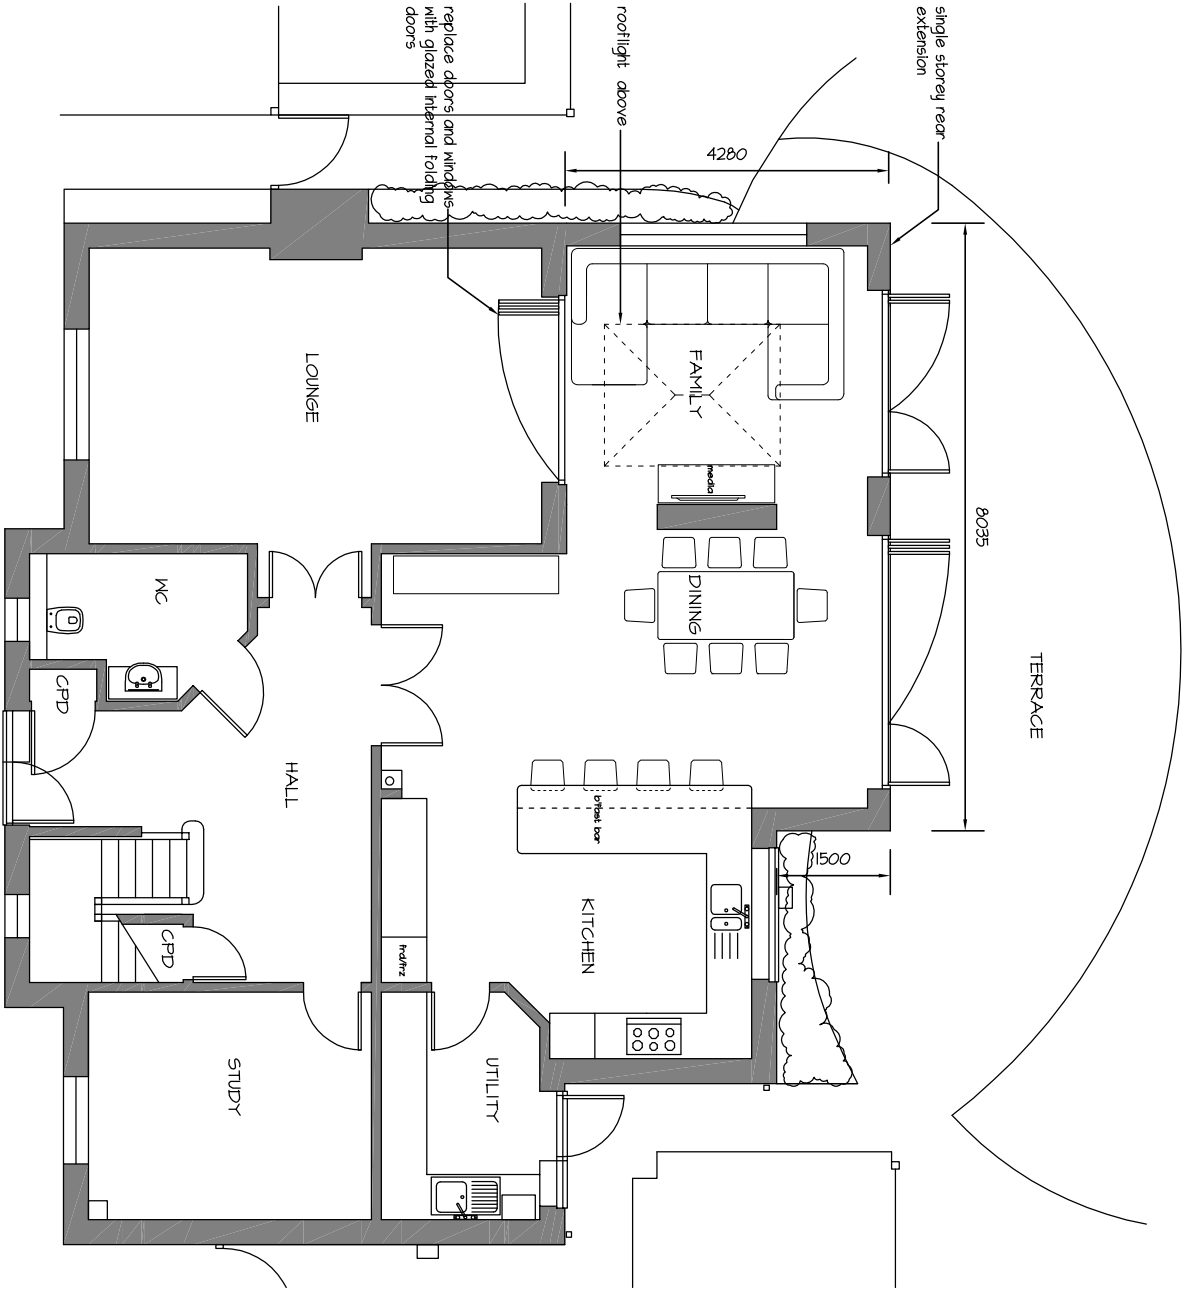


Proposed Ground

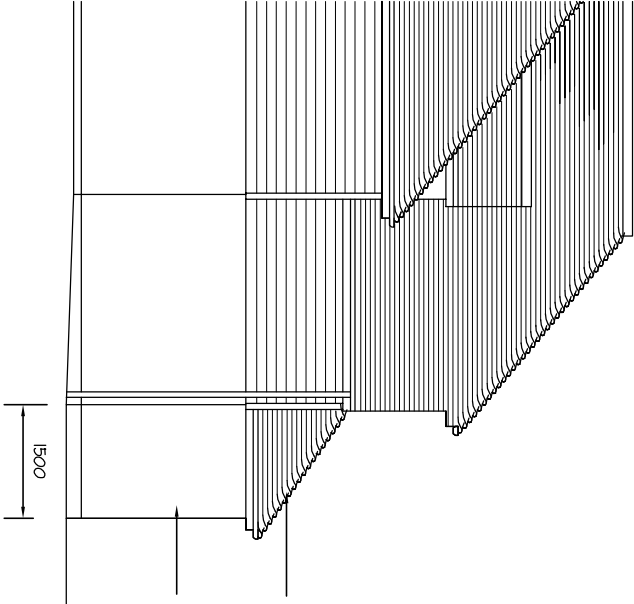

Proposed East

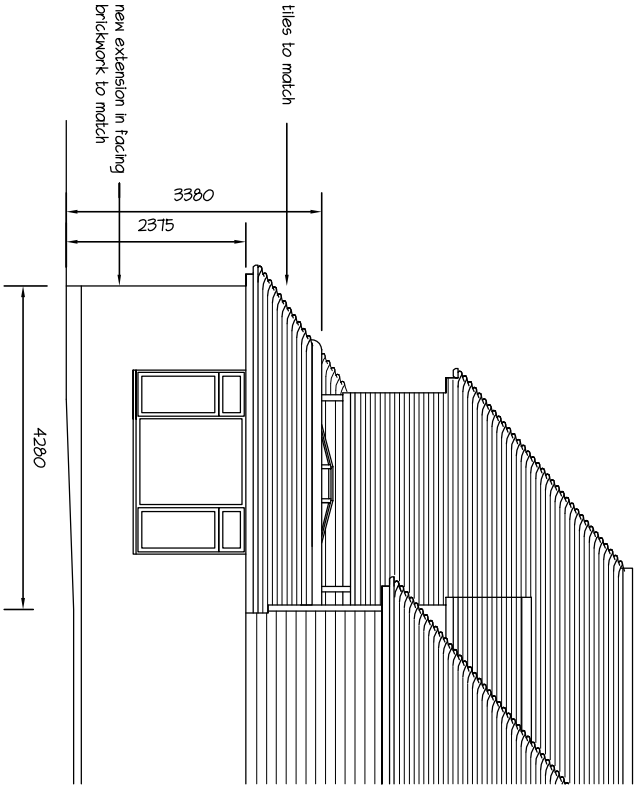

Proposed West

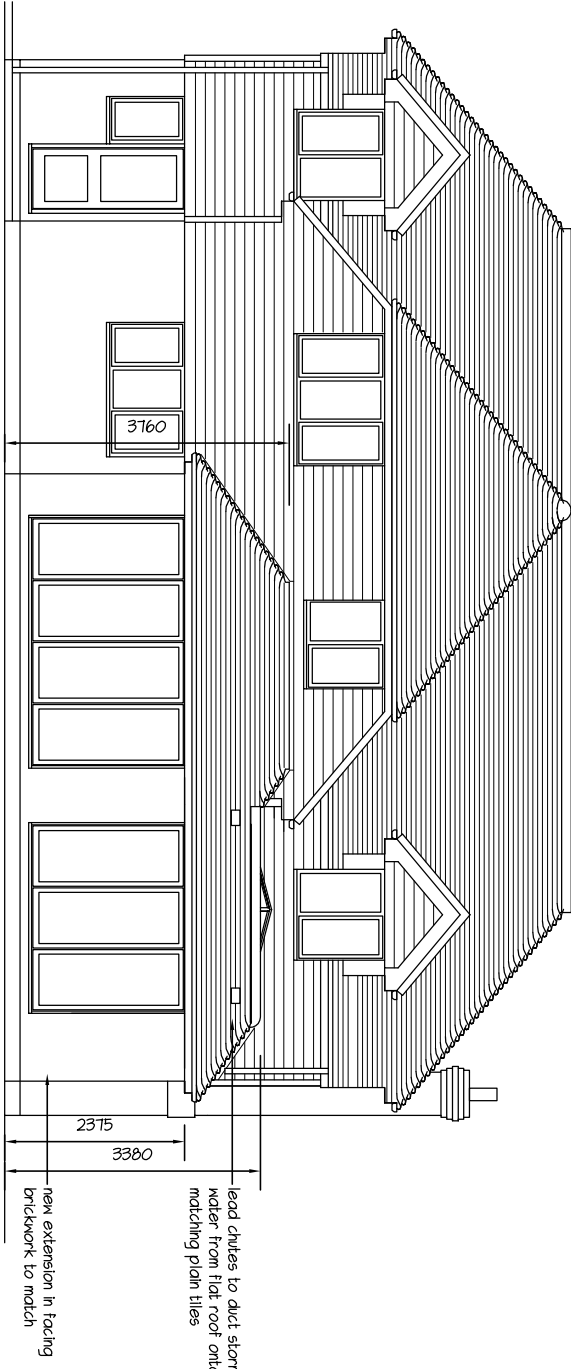

Proposed North



SINGLE STOREY REAR EXTENSION - 2 Chester Close, Emsworth. PO10 7LN

mf designs ltd
Chartered Architects



52 King Street • Emsworth • Hampshire • PO10 7AZ
Director: Martin Farrer RIBA • Co Registration No.4507379

Uff 01243 377766
e admin@mfdesigns.org.uk

Date: June 2015
Scale: 1:100

Job No: 3121
Dwg No: P_01 B

B: 06/07/2015 - height dimensions
A: 25/06/2015 - external doors to family room