



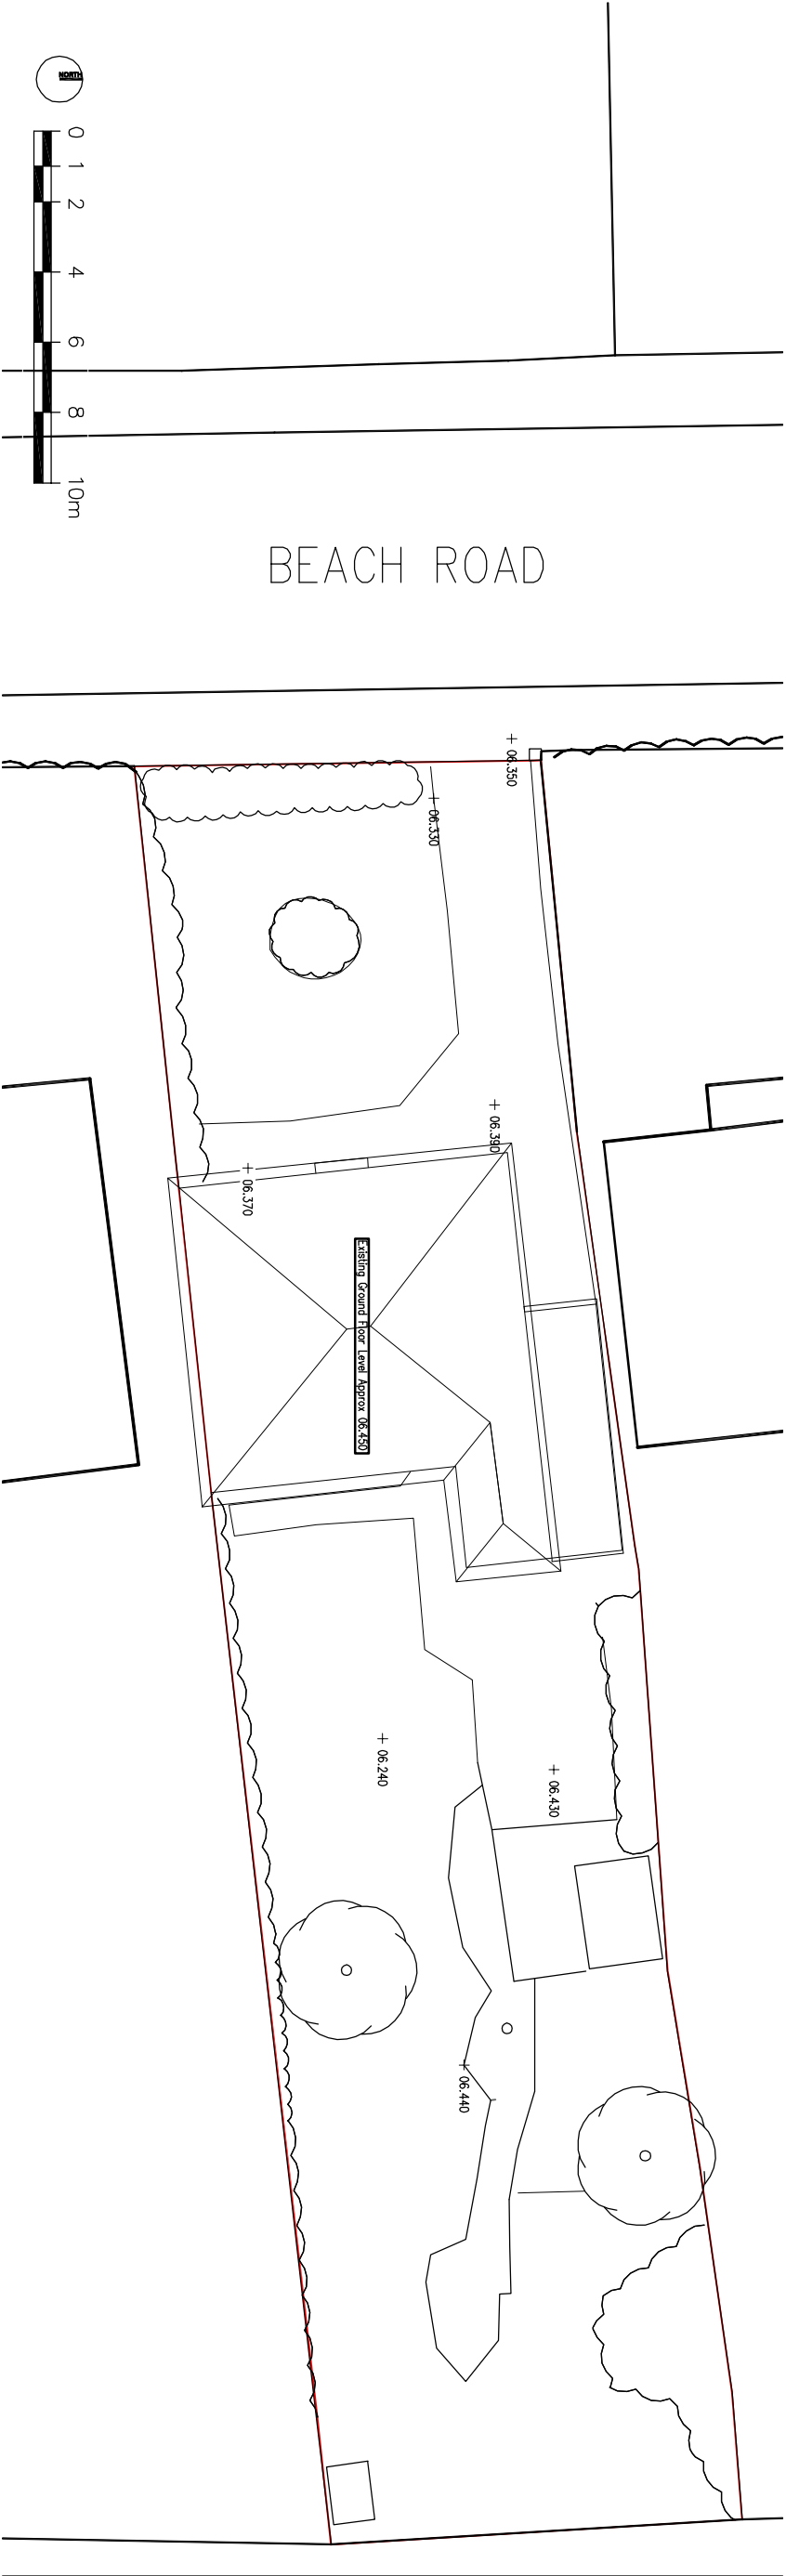

Existing Ground Levels

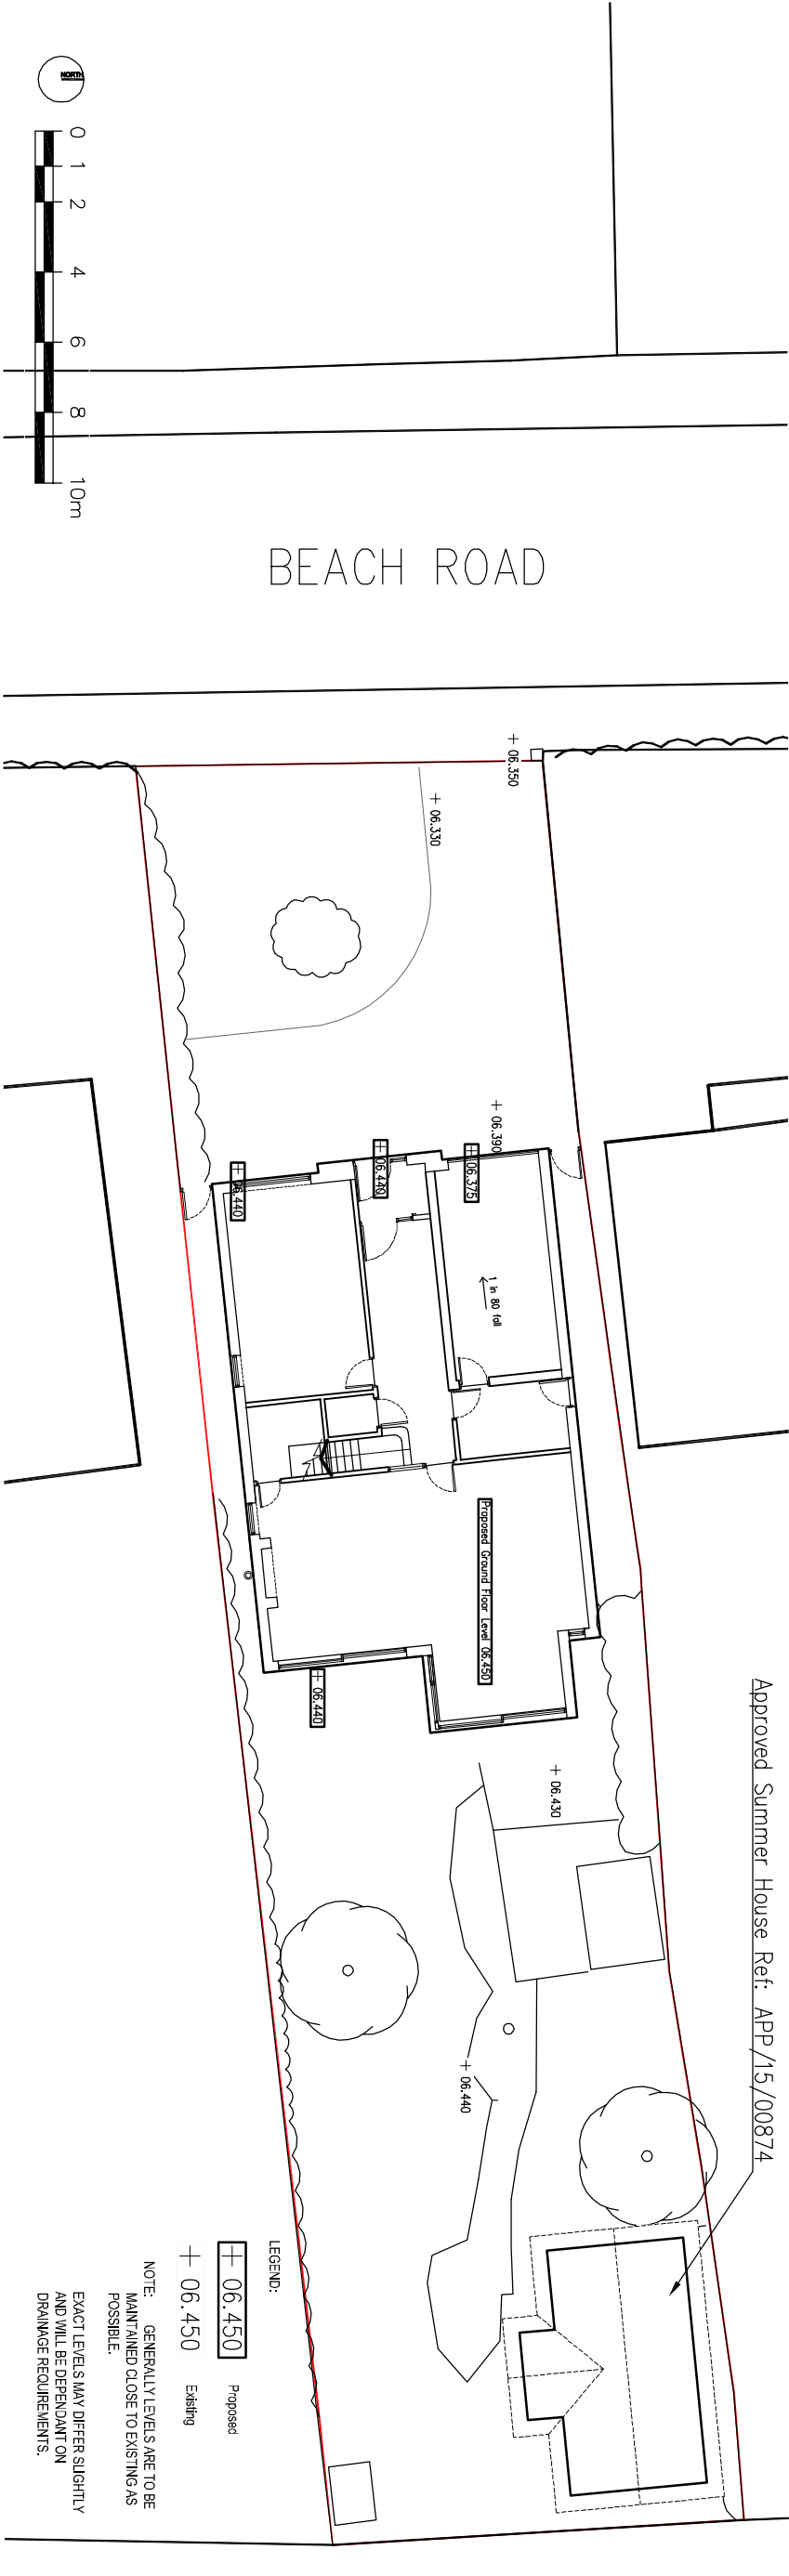

Proposed Ground Levels

Notes

ALL DETAILS TO BE CHECKED AND APPROVED BY SPECIALIST CONTRACTOR AND INSTALLED IN STRICT ACCORDANCE WITH MANUFACTURERS DESIGN AND SPECIFICATION

Notes/revisions:

Rev	Date	Drawn	Chkd
	02.11.2015	JS	

Date:	02.11.2015	Client:	Jez Adams
Drawn:	JS	Project:	40 Beach Road
Check:		Title:	Existing and Proposed Ground Levels - Condition 3
Scale:	1:200 @A3	Dwgnr:	J14.347 / D15
		Revision:	