


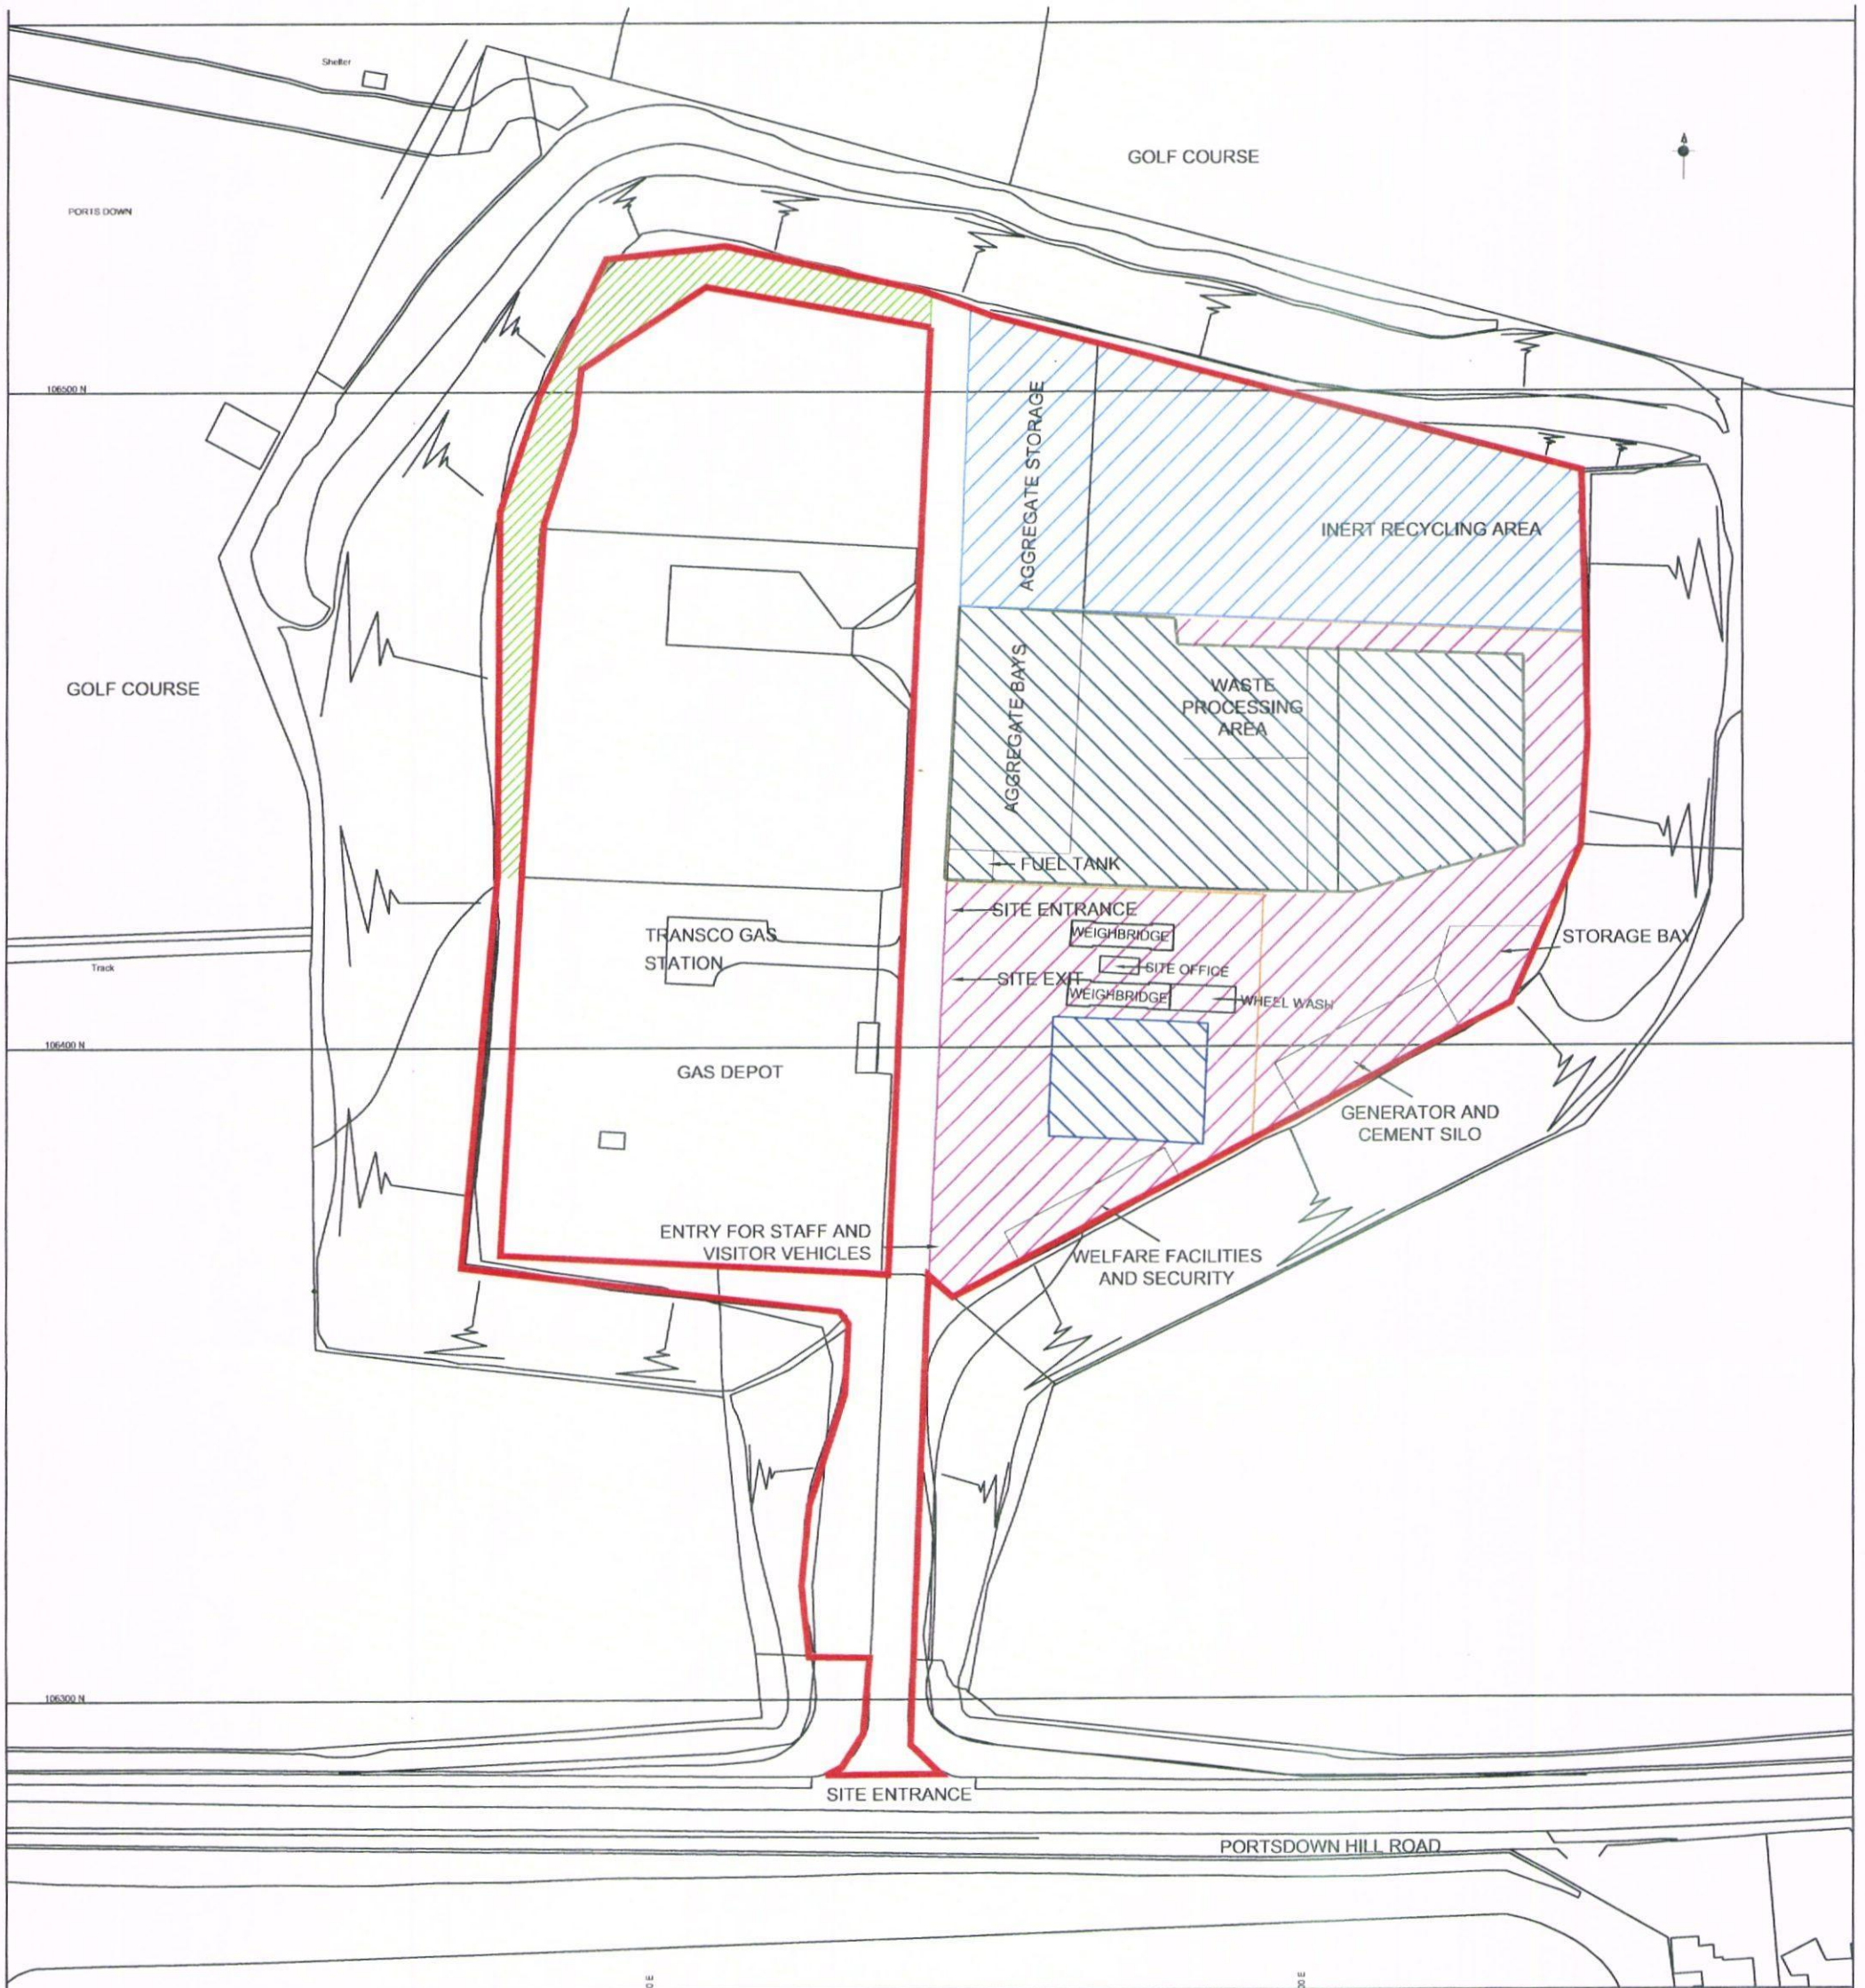

-  APPLICATION BOUNDARY
-  AGGREGATE RECYCLING AREA
-  WASTE PROCESSING AREA
-  SITE INFRASTRUCTURE, ANCILLARY OPERATIONS
-  ADDITIONAL CAR PARKING AND SKIP STORAGE

HAVANT BOROUGH
COUNCIL
07 JUL 2015
RECEIVED

VALID APPLICATION
- 6 JUL 2015
STRATEGIC PLANNING
HAMPSHIRE COUNTY COUNCIL

Client: **L&S Waste Management Ltd**

Project: Site Layout
Farlington Redoubt
Portsmouth Hill Road
Portsmouth
PO6 1BW

INTEGRATED SKILLS LIMITED

BELL HOUSE
32 BELL STREET
ROMSEY
SO51 8GW

TEL: 02380 737 983
EMAIL: ukinfo@integrated-skills.com
(www.integrated-skills.com)

Date: June 2015	Scale: 1:1000@A3
Drm: ARC	Drg No: L0005/44452/APP/01