


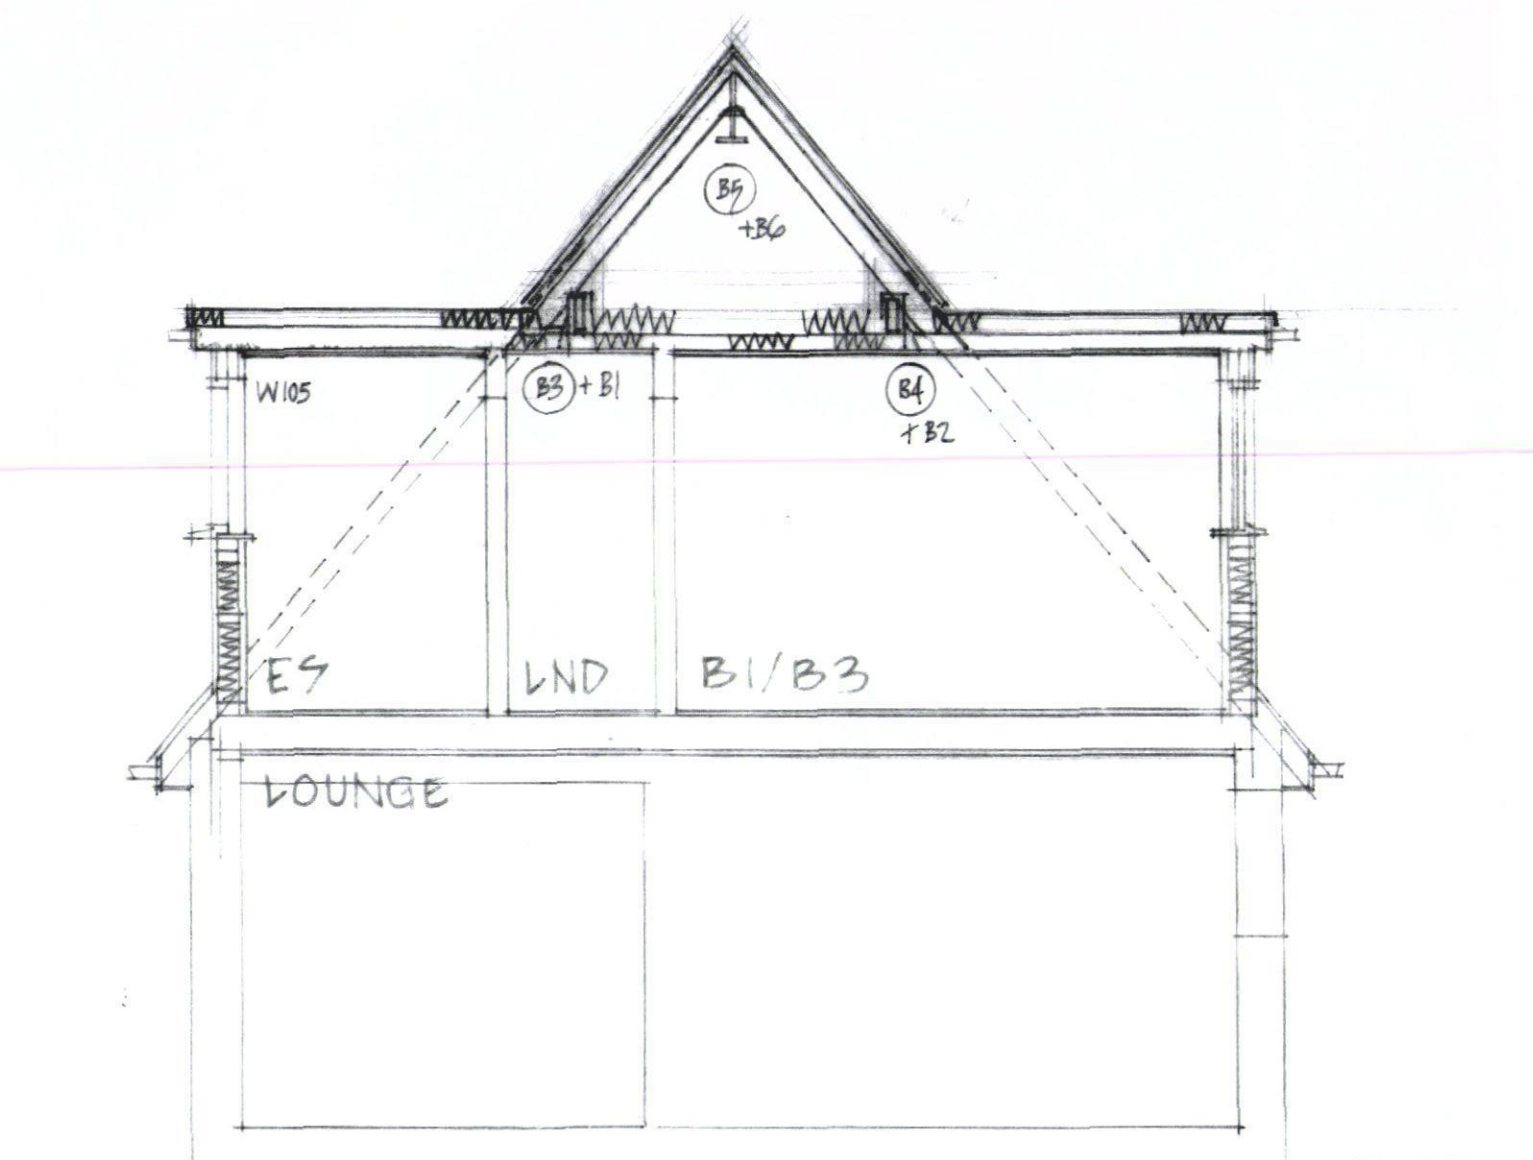

TYPICAL SECTION A-A

BEAMS B1-B5
PI/P4
PADSTONES

