
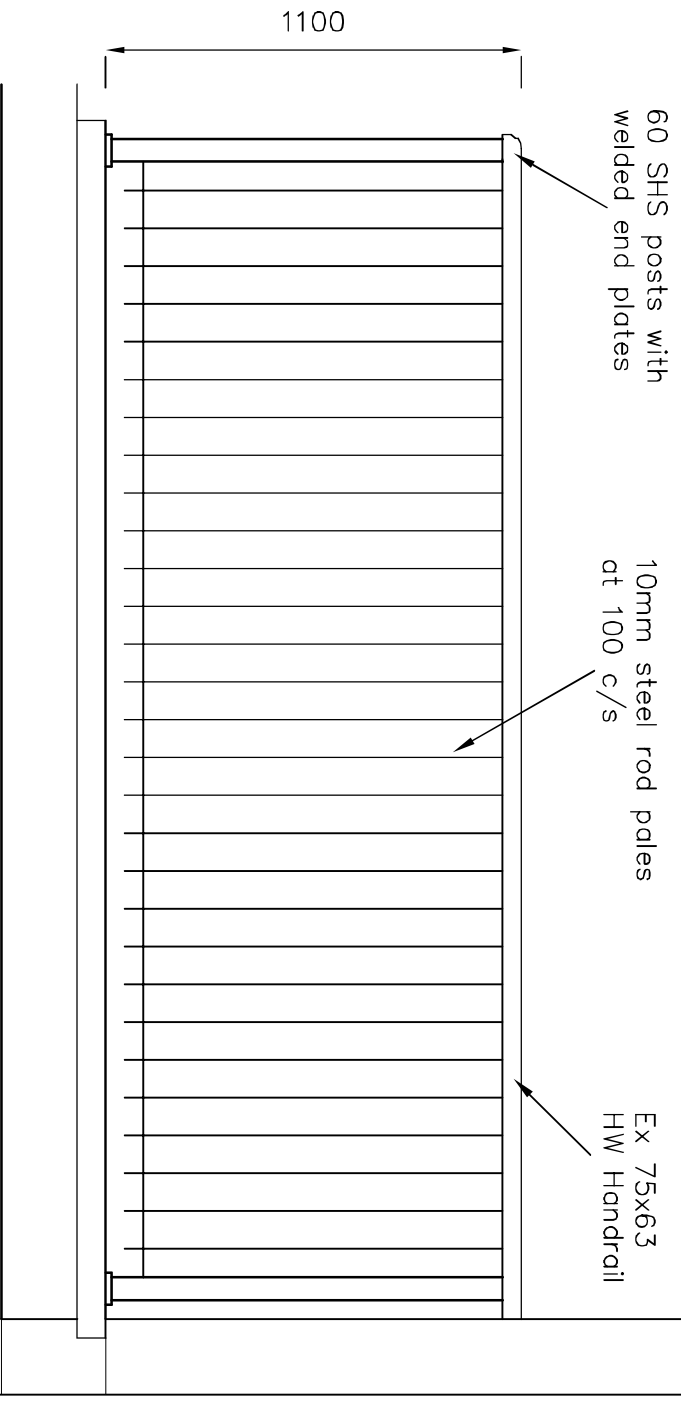


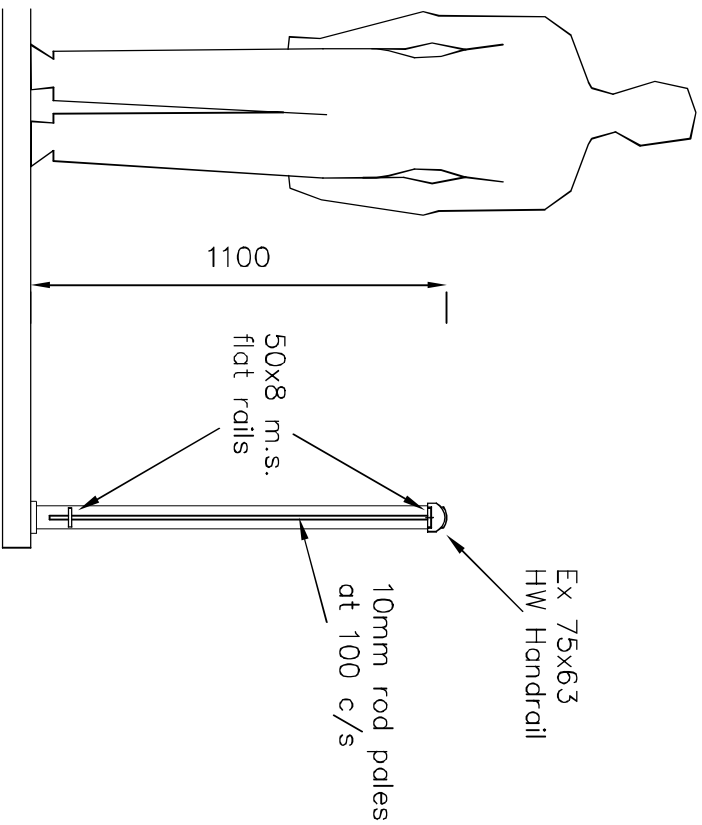

Martin Critchley
Chartered Architect
7 North Street
Havant, Hampshire, PO9 1PW
023 92 474 919
critchleyarchitect@hotmail.com

JOB

25 SOUTH STREET,
EMSWORTH

Job No.

1456

Date: 13/02/15

Scale: A4 = 1:20

Drawn: JHL

DRAWING

TERRACE RAILINGS

Drawing No.

610