




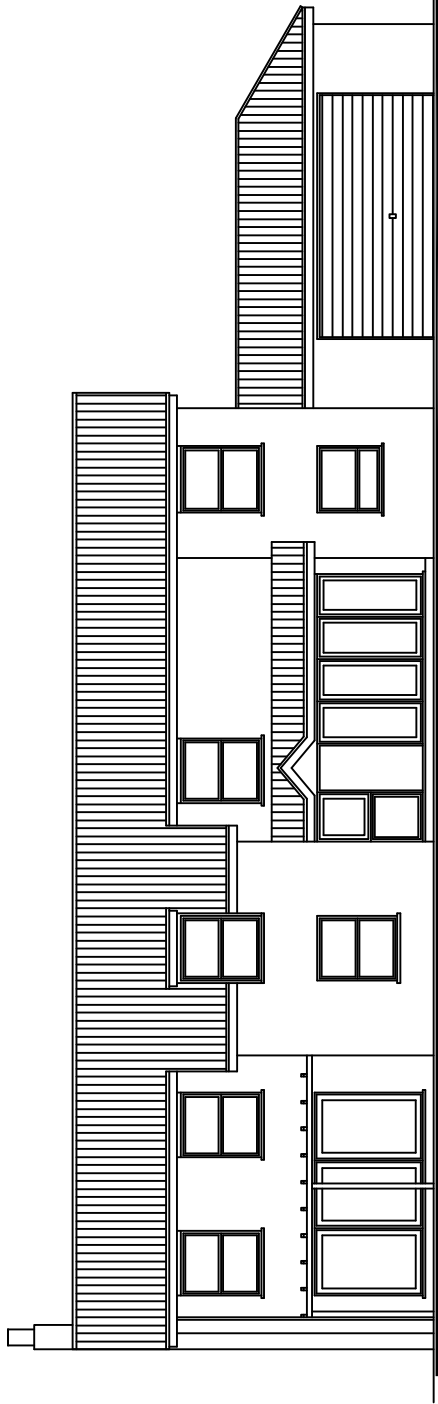

SOUTH

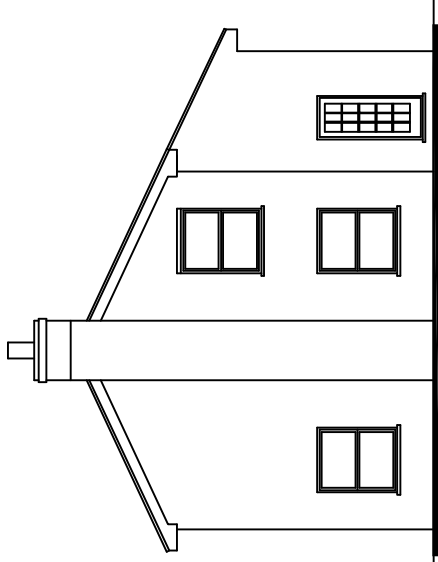

WEST

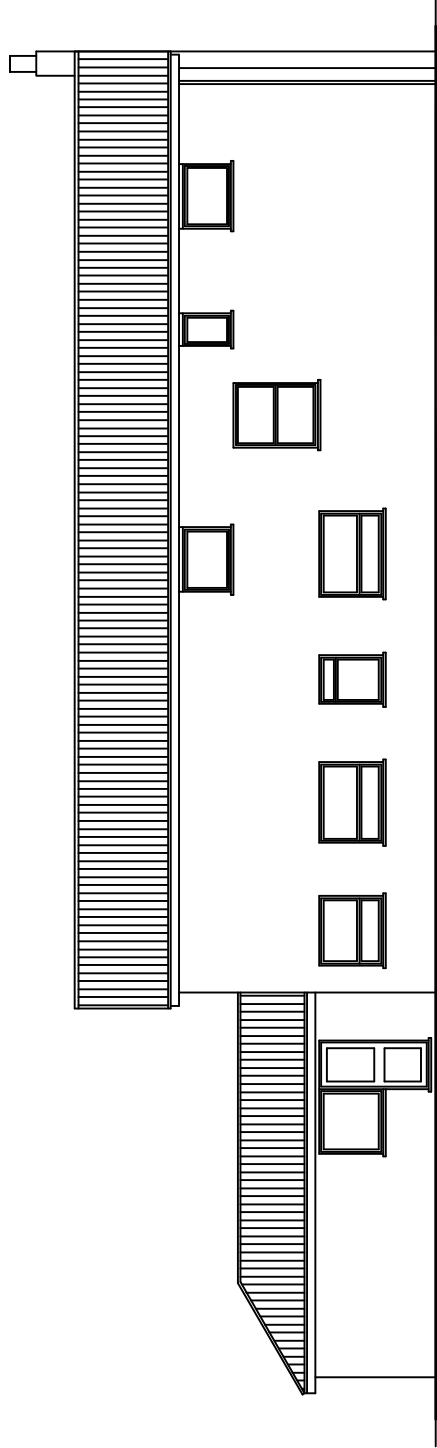

NORTH

The Brents
Haying Island,
PO11 0RT
EXISTING
ELEVATIONS

Martin Critchley
Chartered Architect
7 North Street
Havant, Hampshire, PO9 1PW
Tel: 01329 812345
critchley.architect@btinternet.com

Scale A1 = 1:50, A3 = 1:100
Date 05/02/15
Drawn JSC

Revisions
A
G
C

1506-401 0

metres

10

20

30

40