



FRONT

SIDE


REAR

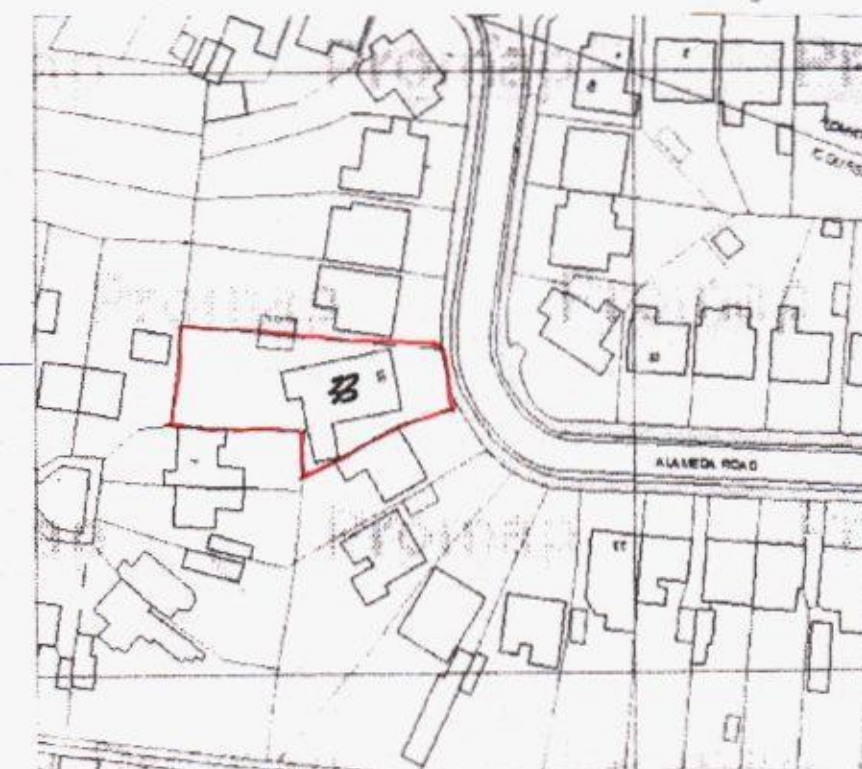

LOCATION PLAN
Scale 1:1250
OS 100046326

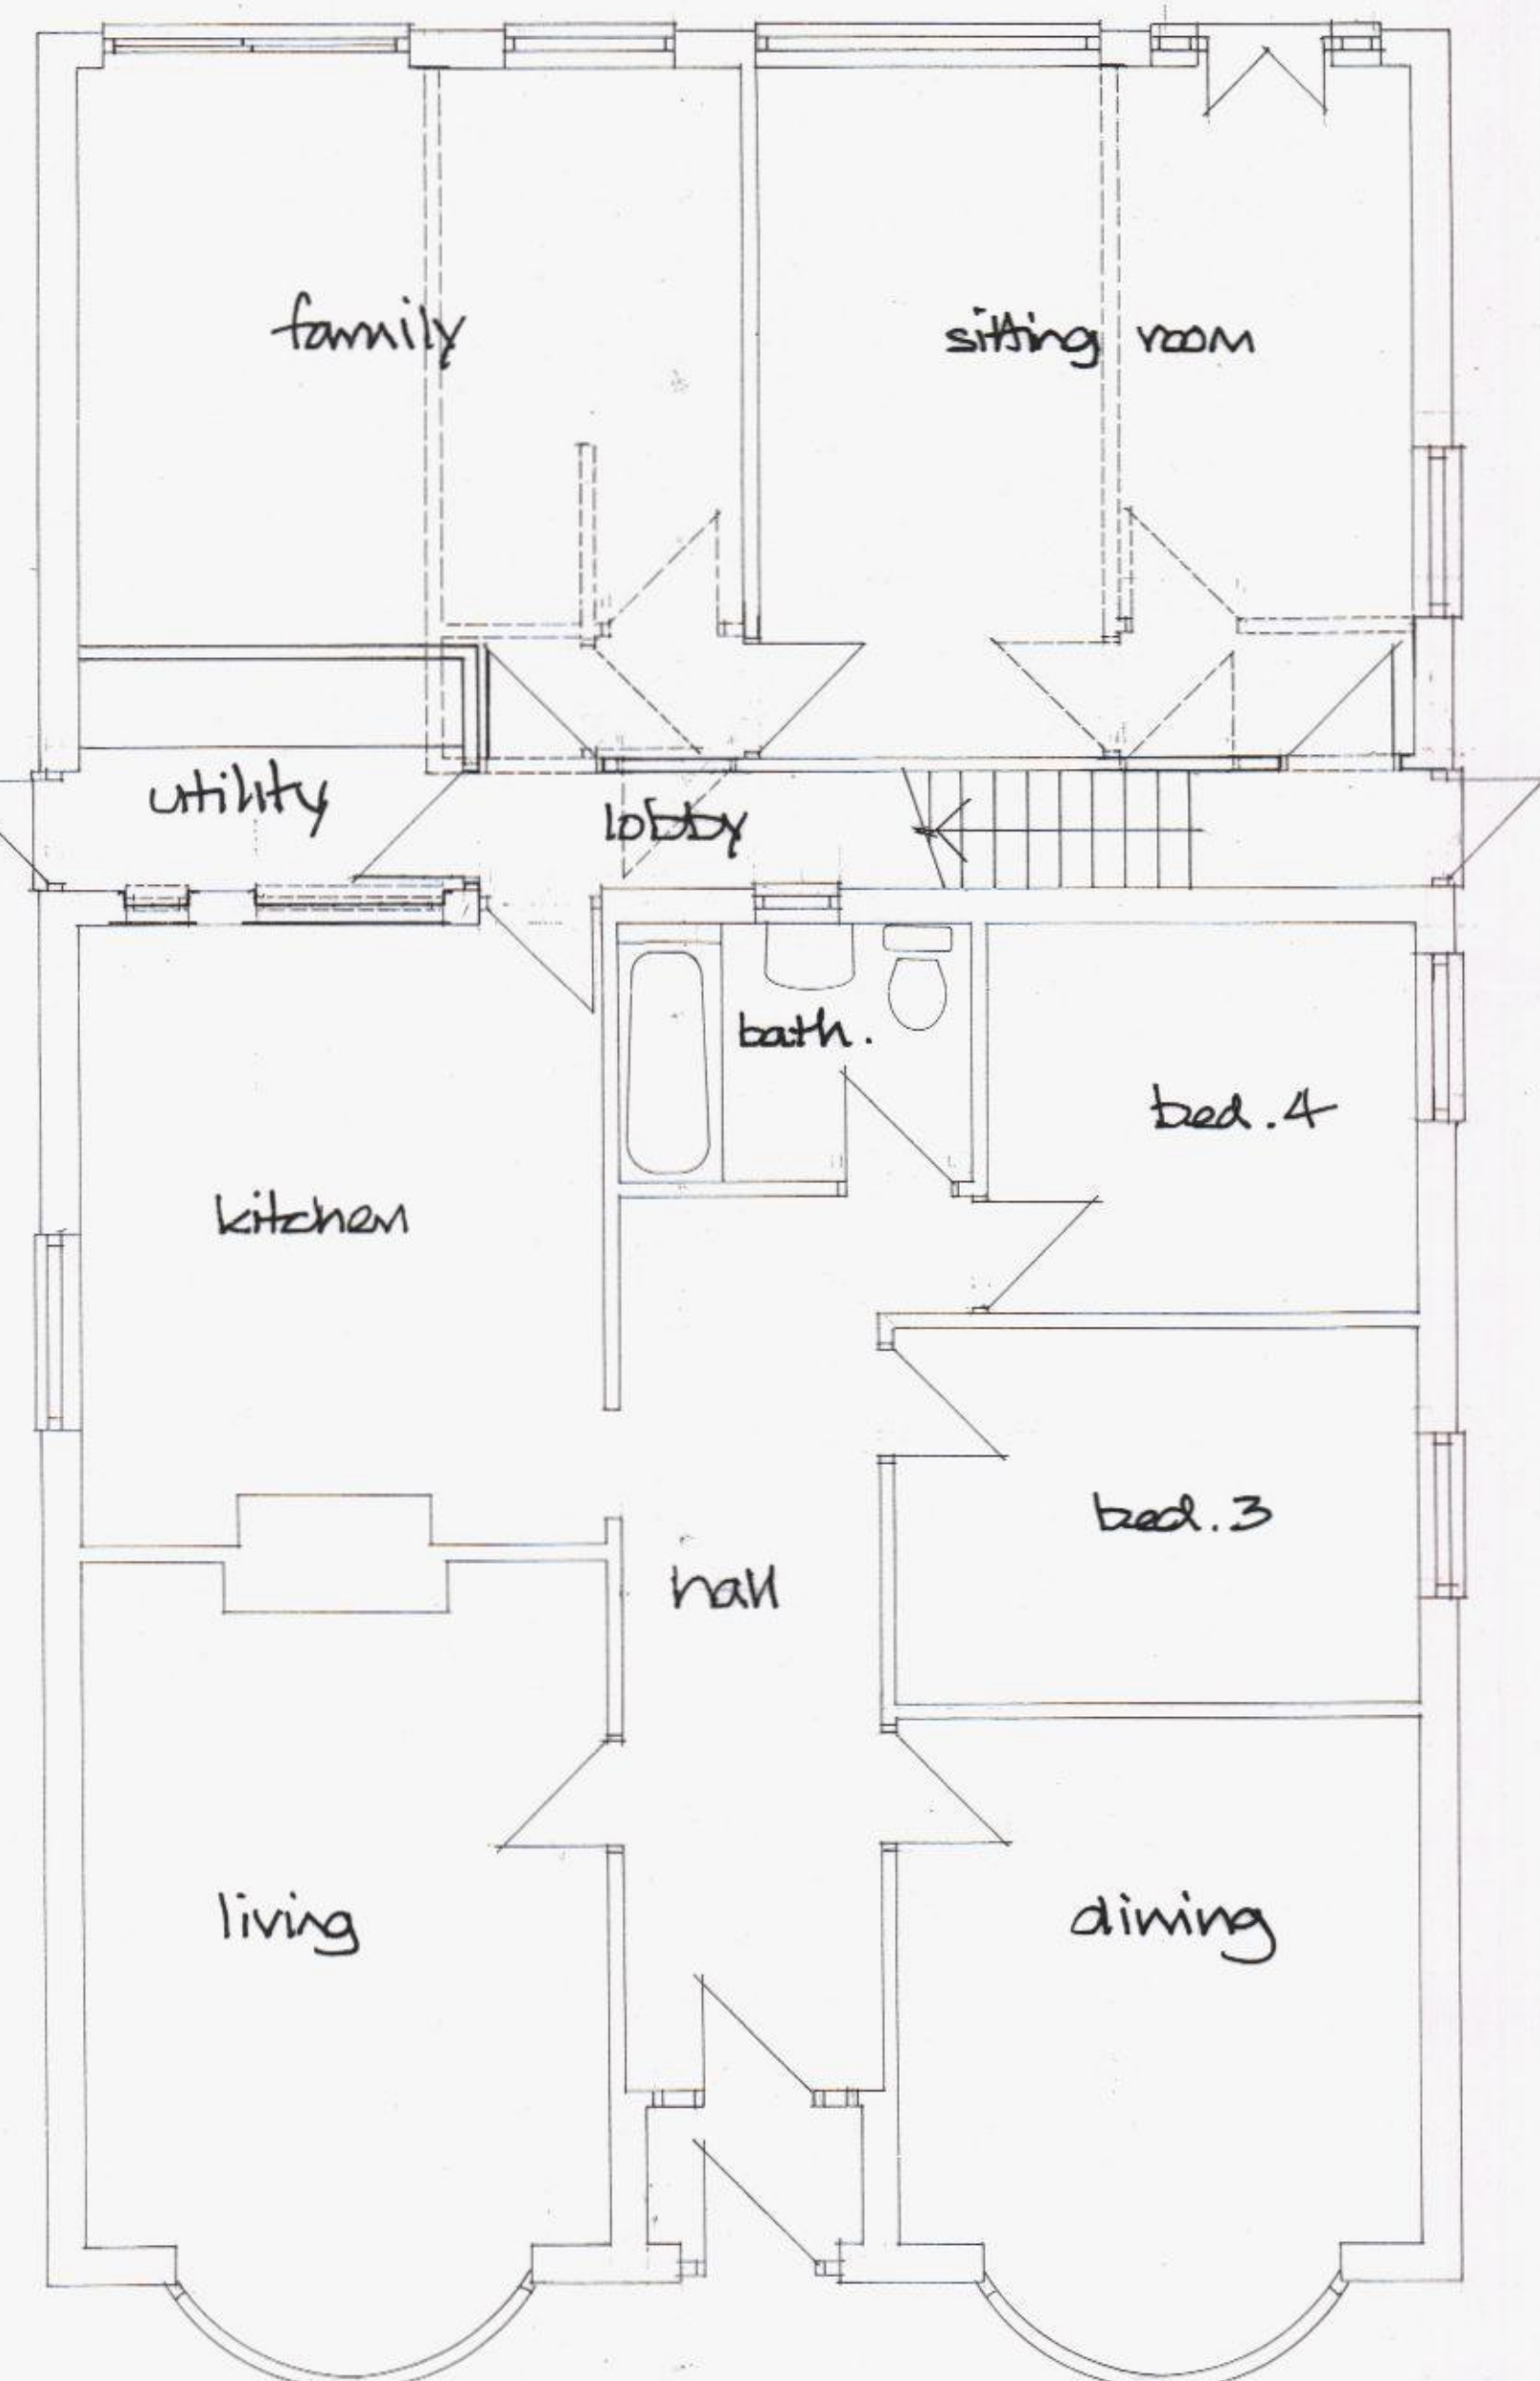

GROUND FLOOR

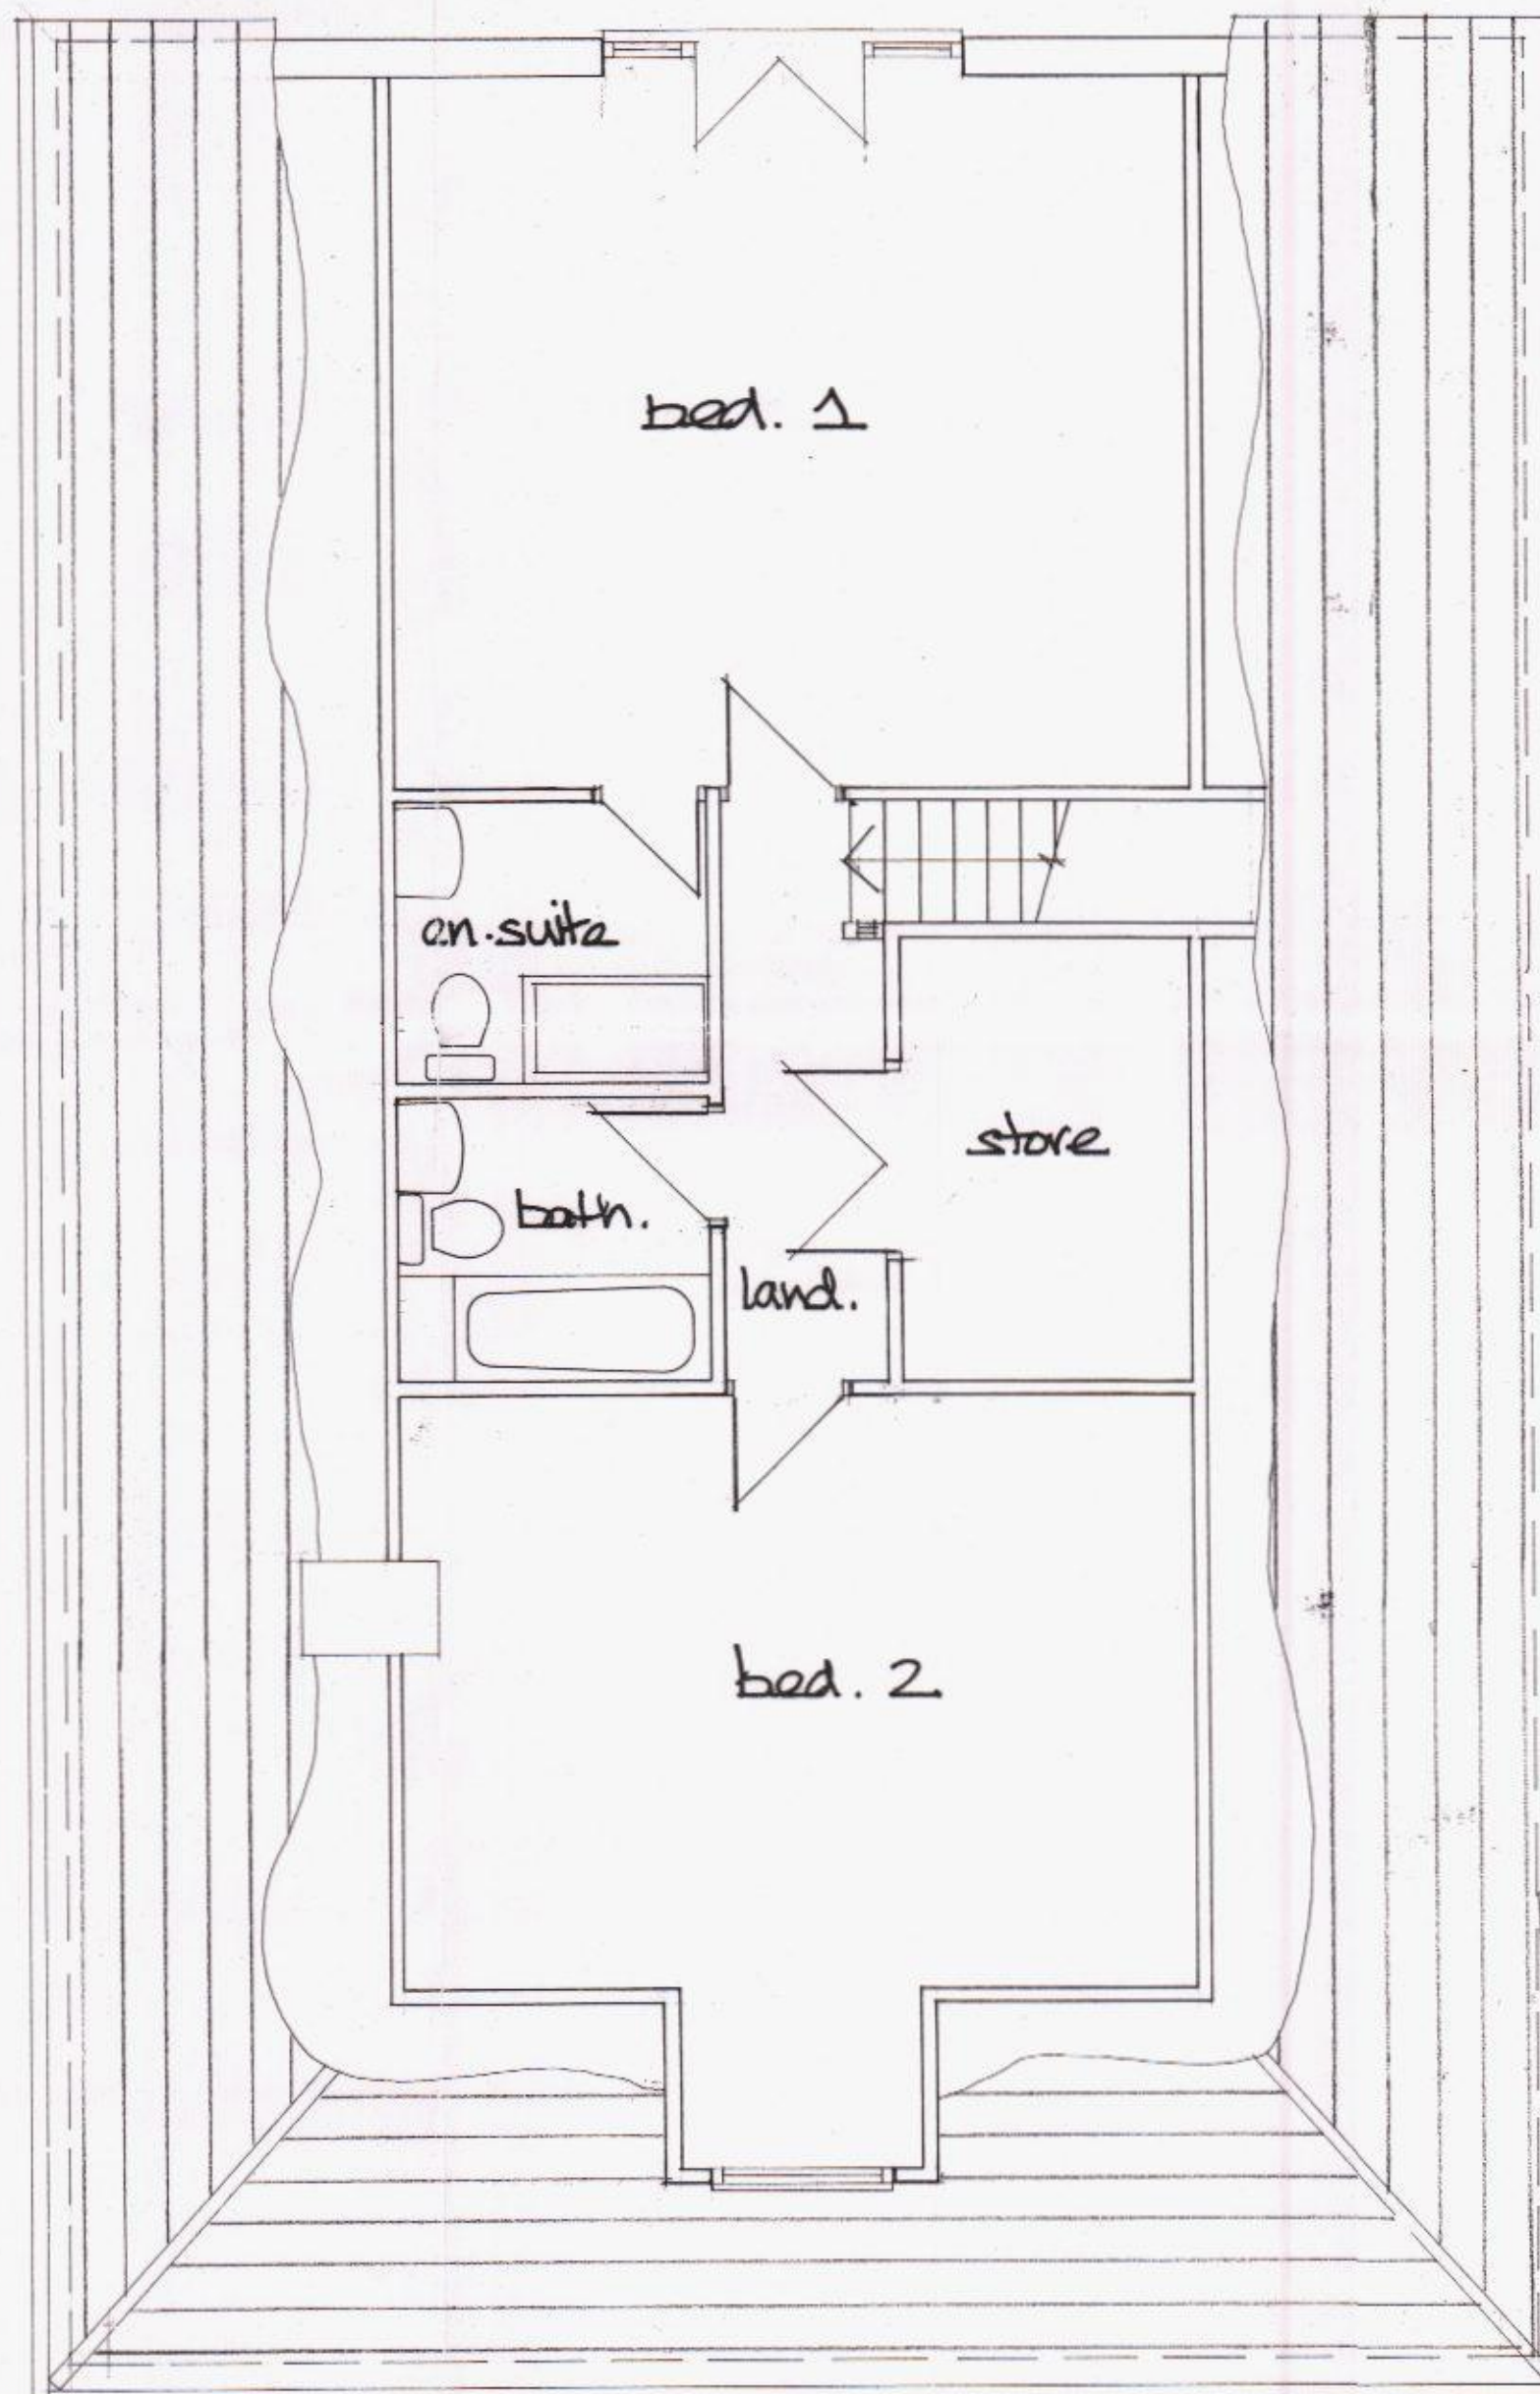

FIRST FLOOR

HAVANT BOROUGH
COUNCIL
09 JAN 2014
RECEIVED

DEREK TREAGUS ASSOCIATES ARCHITECTURAL SERVICES No3-The Townhouse, 20 Nelson Road, Southsea, Hampshire PO5 2AS Tel: 07956 624094 Email: derek.treagus@ntlworld.com	
Project	ROOF EXTENSION/ LOFT CONVERSION AT 33 ALAMEDA ROAD, WATERLOOVILLE.
Client	Mr A Watson
Subject	Planning Drawing
Date: Dec 2014	Scale: 1:50, 1:100 @ A2
Rev:	Dr. No. 14/ 351/01
- Copyright reserved. - All dimensions are to be site confirmed and should not be scaled unless for Planning purposes. - Verify all queries with the office.	