


5 Elmwood Avenue

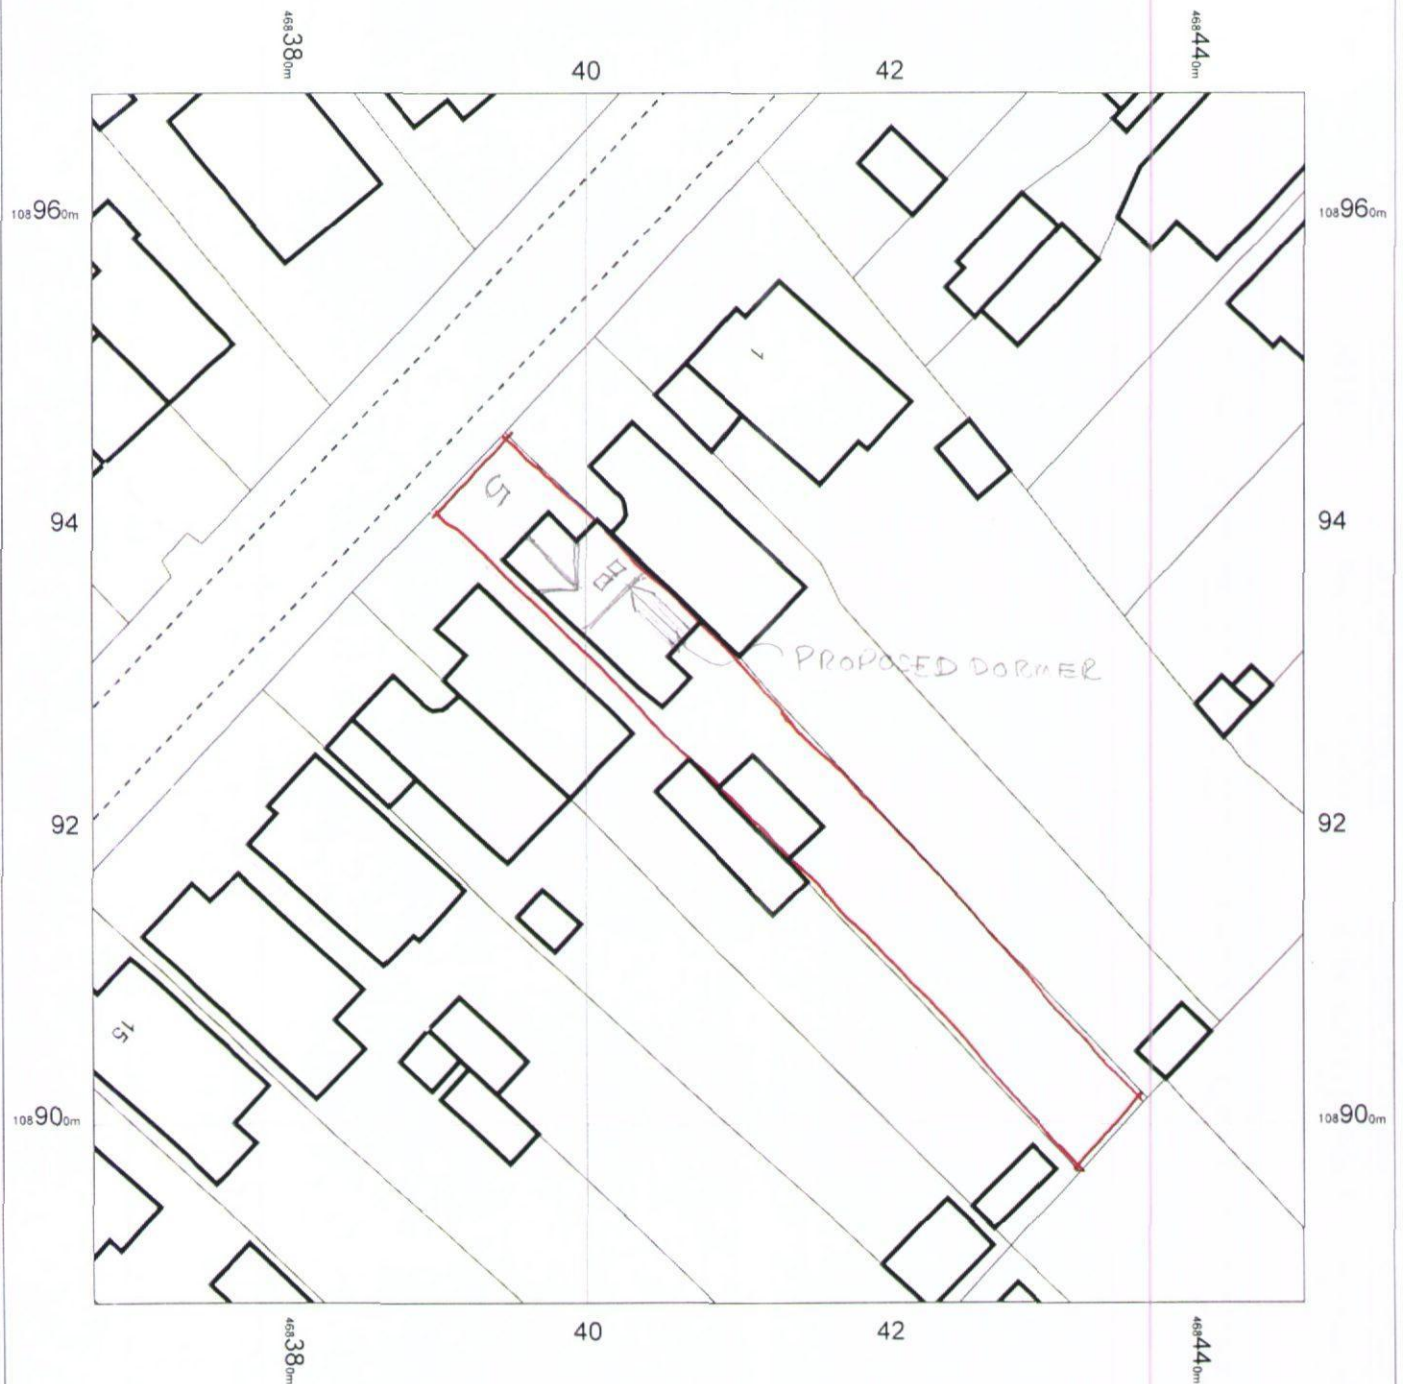

HAVANT BOROUGH
COUNCIL
3 JUL 2015
RECEIVED

0 2 4 6 8 10 12 14 16 18 20
m

OS MasterMap 1250/2500/10000 scale
30 June 2015, ID: BLJT-00442408
www.planningapplicationmaps.co.uk

1:500 scale print at A4, Centre: 468407 E, 108928 N

©Crown Copyright Ordnance Survey. Licence no
100051661

Mapping
sourced from

Ordnance
Survey

bluejet
mapping