


PROPOSED FIRST FLOOR REAR ADDITION
12A, ST.HERMANS ROAD, HAYLING I. HANTS
FOR A&H WARNER.

NEW SINGLE STACK PLUMBING TO BS 5572 USE 75MM
DEEP SEAL TRAPS, SVP TO TERMINATE 900MM ABOVE
THE OPENING OF THE NEAREST WINDOW, PROVIDE A
RODDING ACCESS POINT AT THE BASE OF THE STACK

BLOCK-UP

2.0m 1.0m 1.0m 3.2m

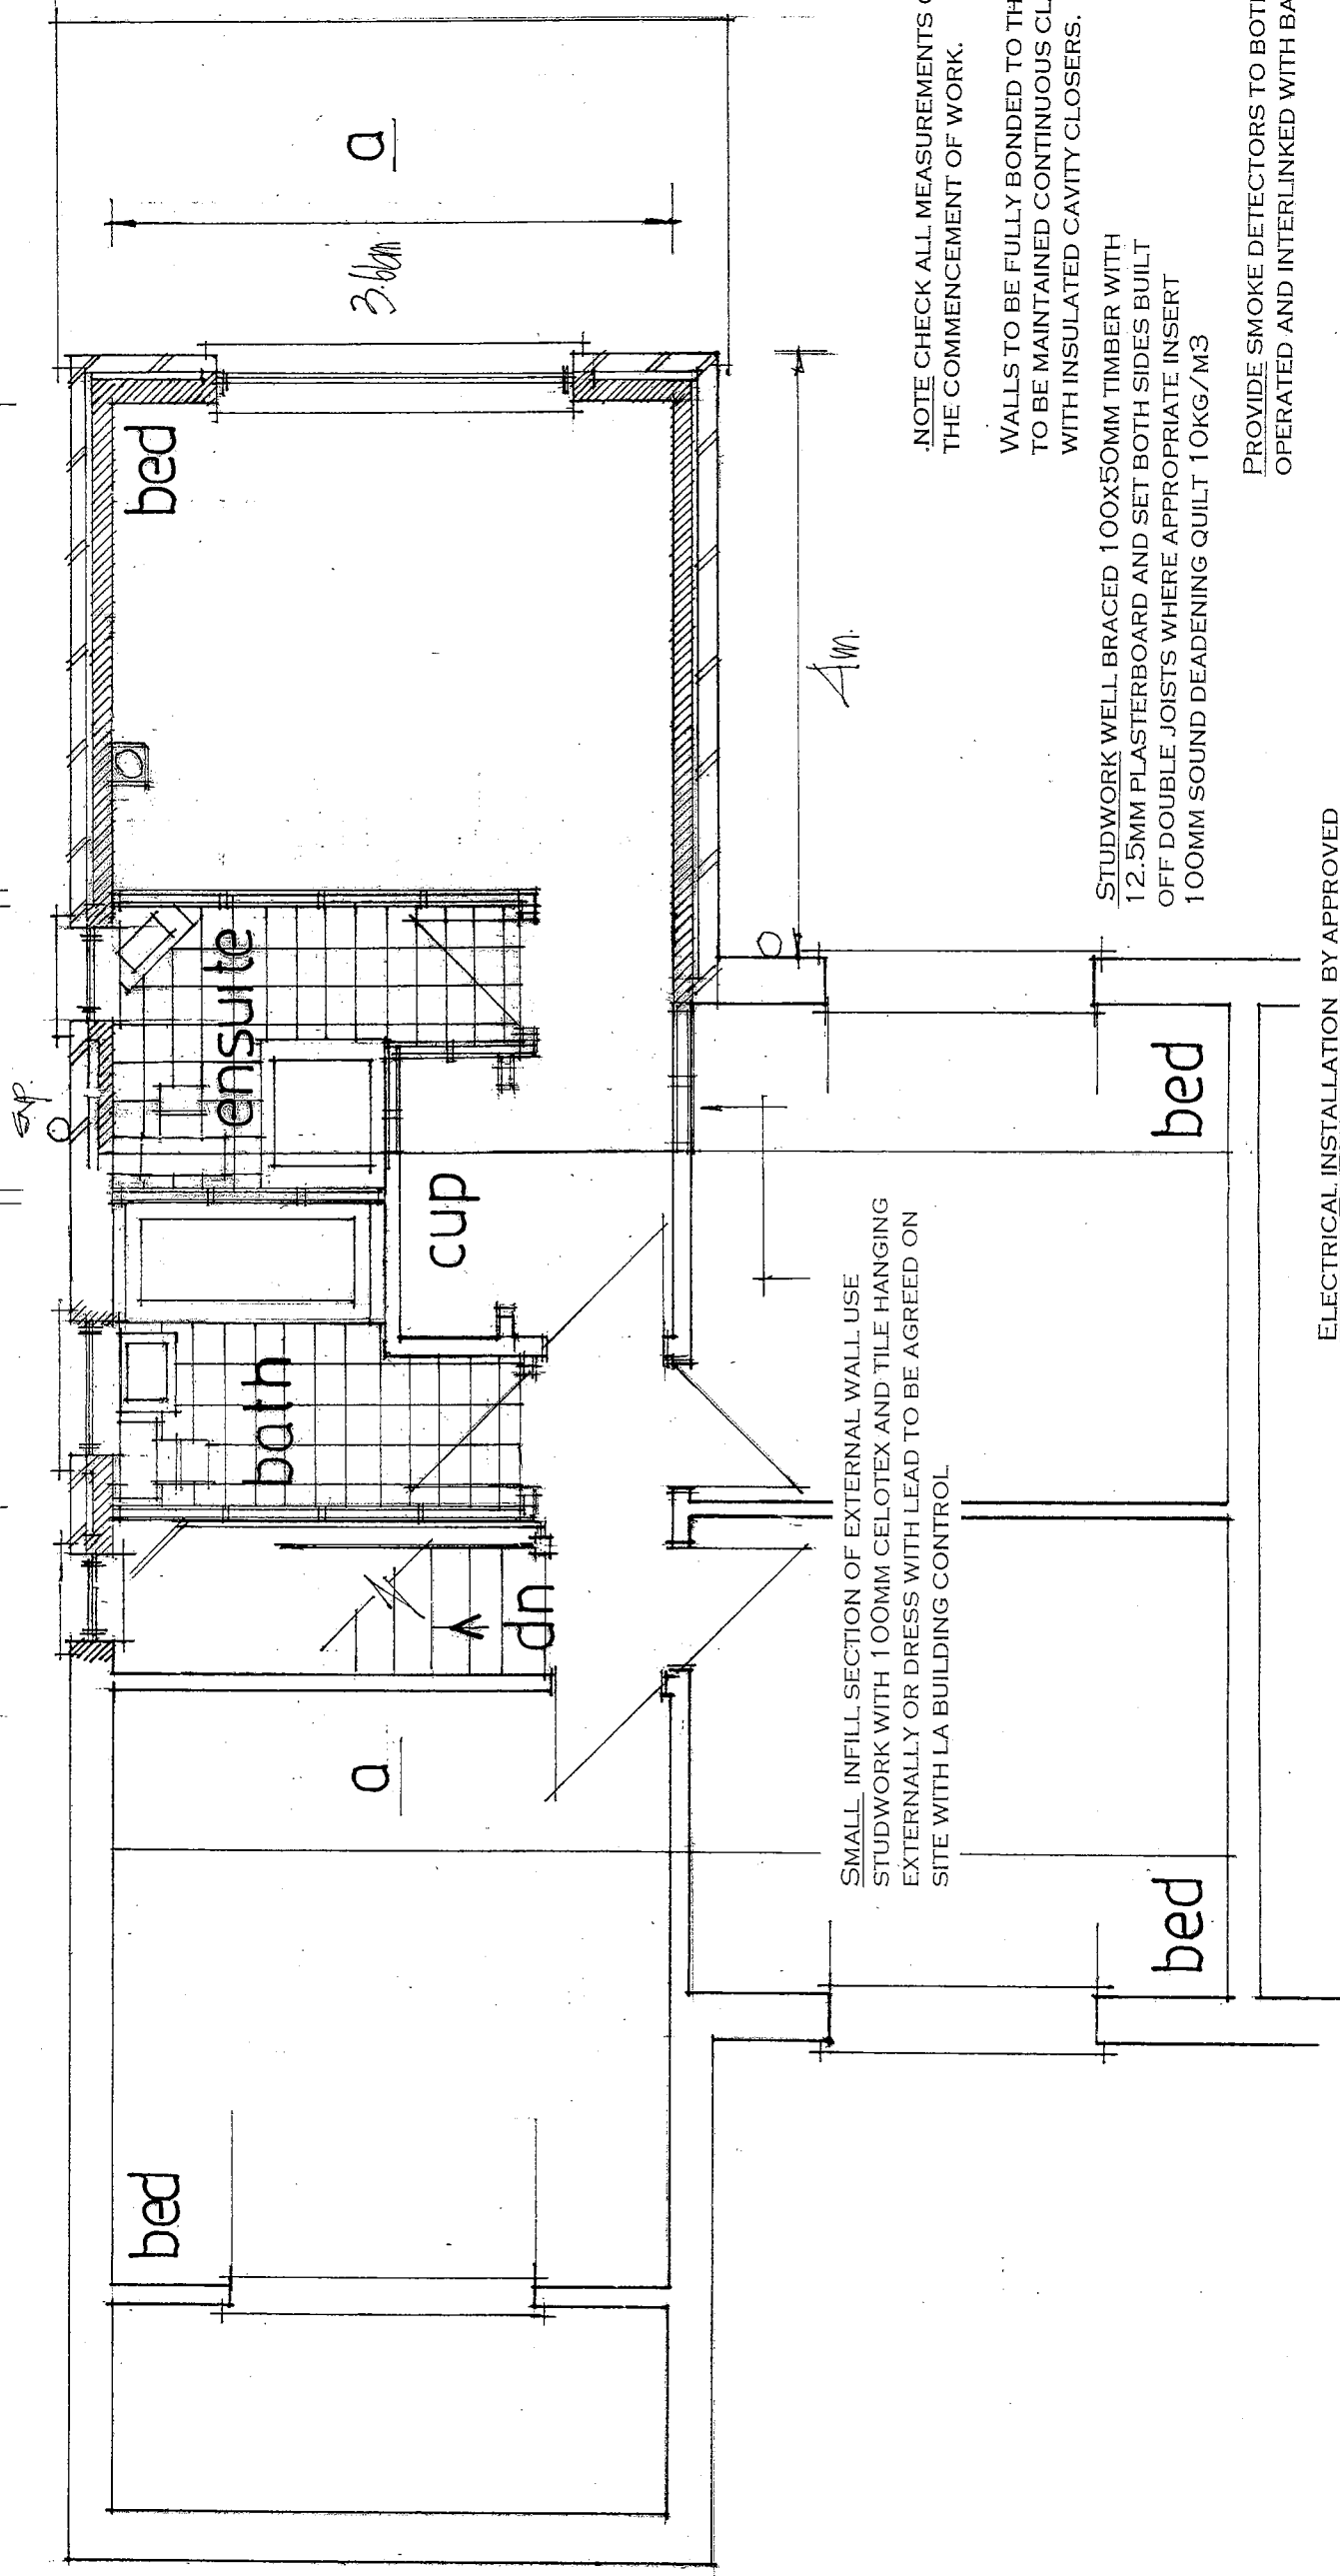

ELECTRICAL INSTALLATION BY APPROVED
CERTIFICATED ELECTRICIAN TO COMPLY WITH
APPROVED DOCUMENT P.

CERTIFICATE TO BE ISSUED ON COMPLETION OF WORK.
BY COMPETENT APPROVED CERTIFICATED ELECTRICIAN
USE ENERGY EFFICIENT LIGHT BULBS AND FITTINGS.

lamended apr 15]
date jan 2015
scale 1:50

PROPOSED FIRST

PETER J. WALKER MRICS
CHARTERED SURVEYOR
182 SEAFRONT, HAYLING ISLAND, HANTS
PO11 9 AN

TEL: 02392467571

HAVANT BOROUGH
COUNCIL

- 5 MAY 2015

RECEIVED