




West

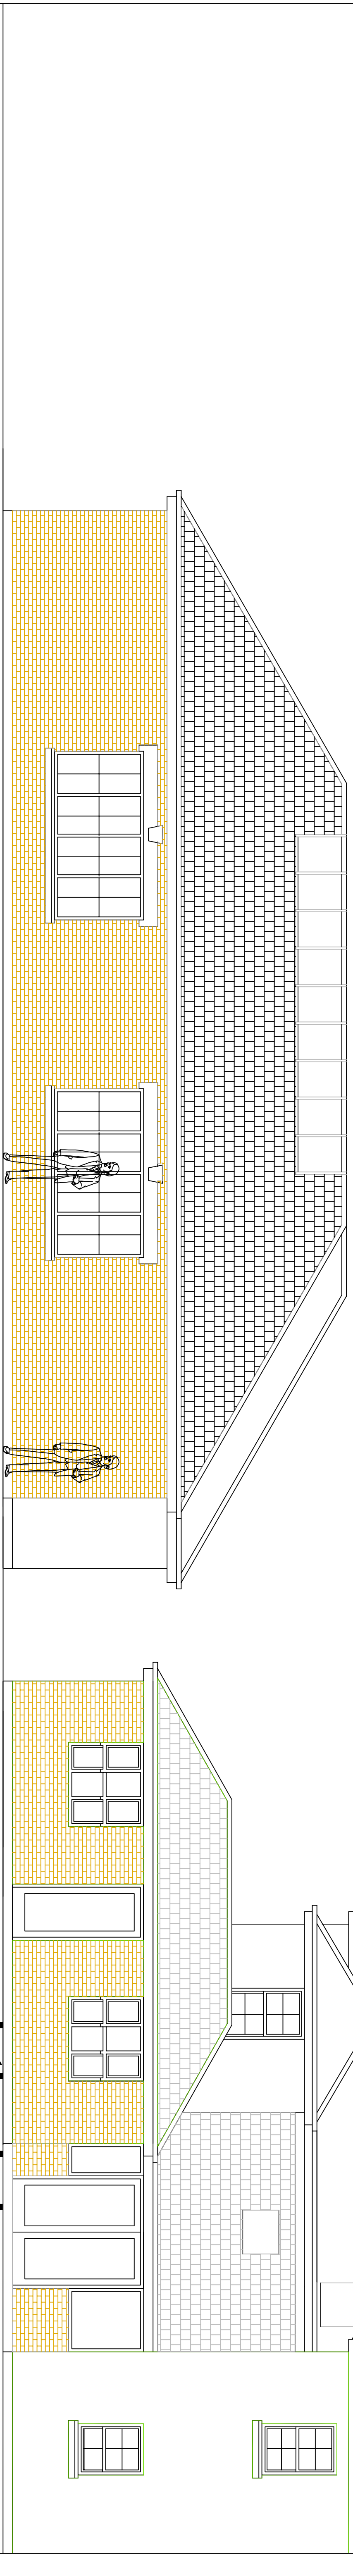

North

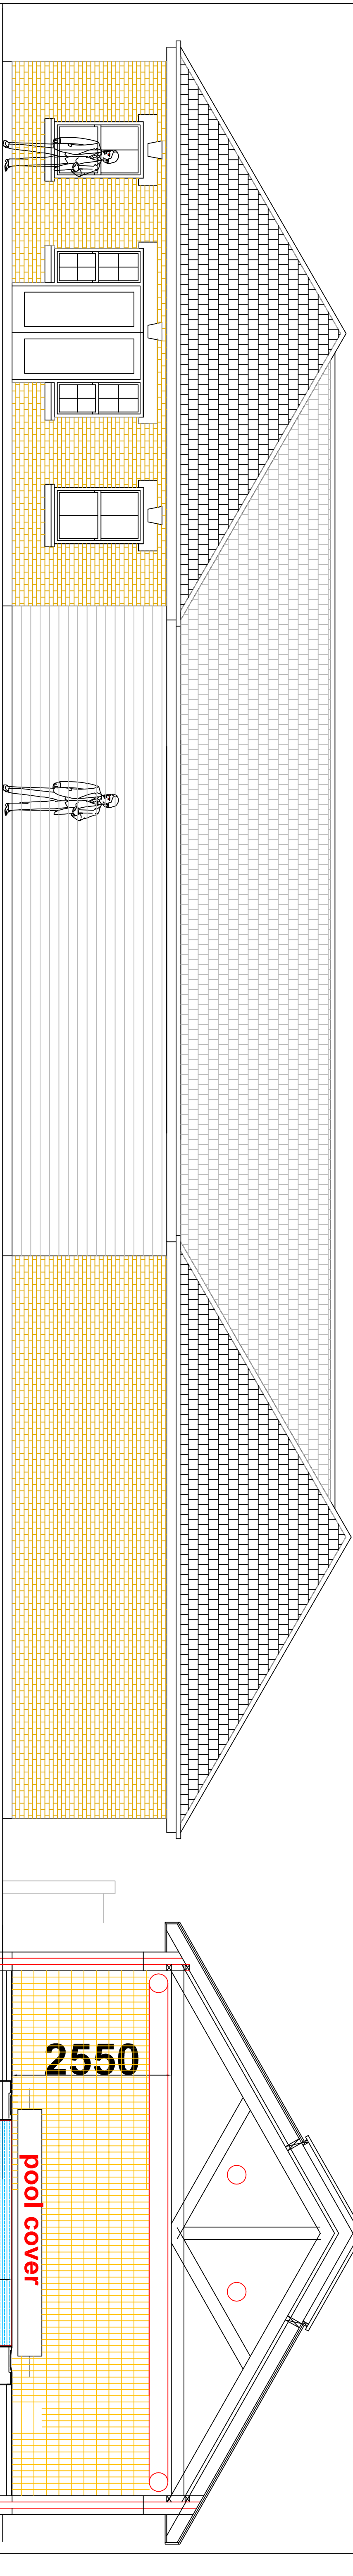

East

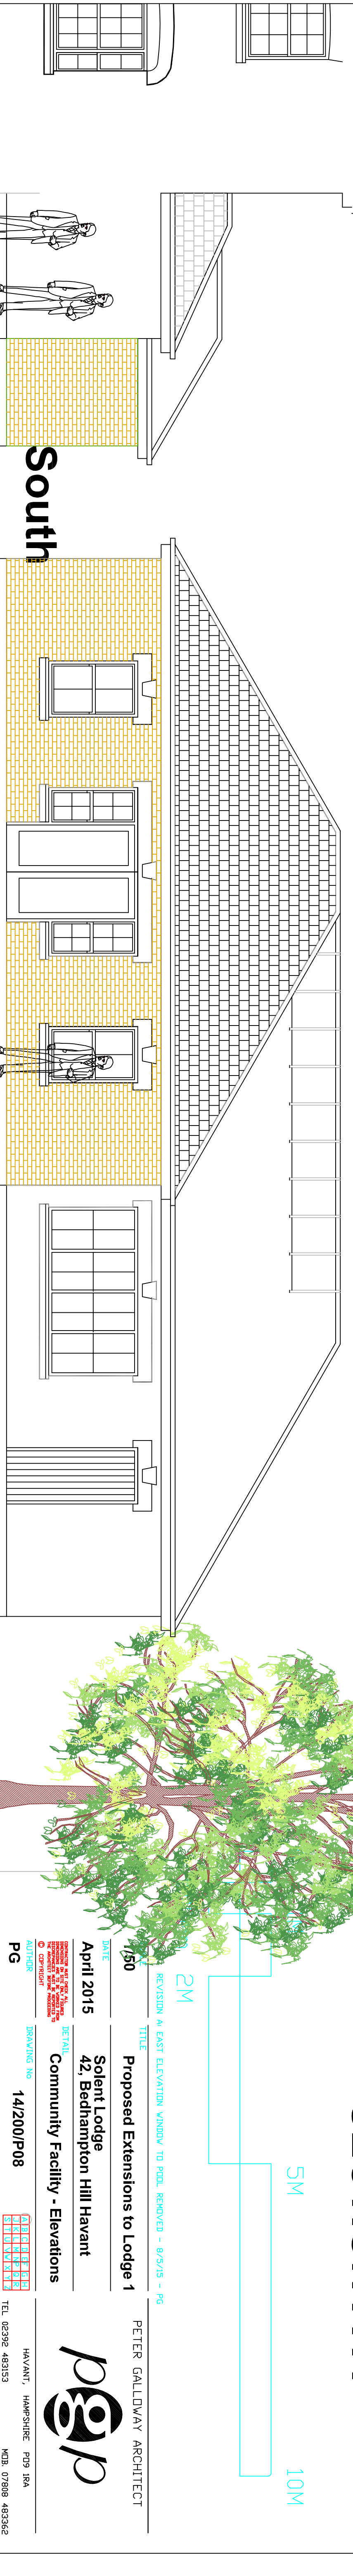

South

SECTION A-A

5M 10M

2M

2550
3600
1200

pool cover

new roof

existing lodge