

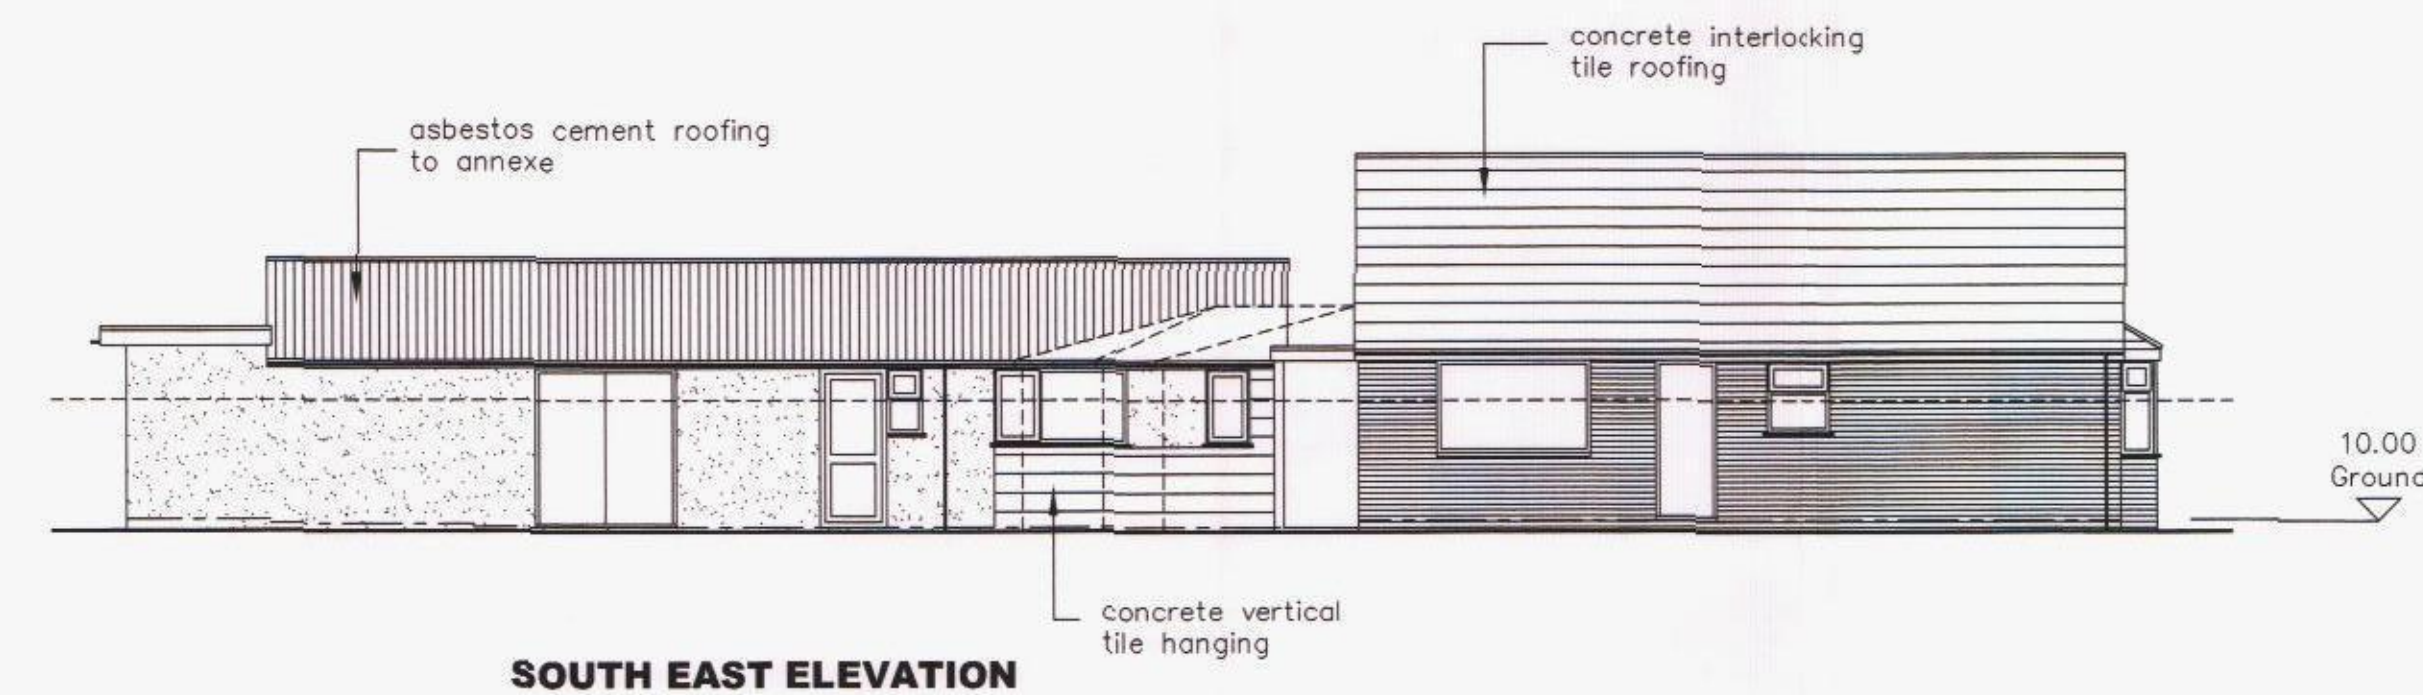



EXISTING ELEVATIONS SCALE 1:100

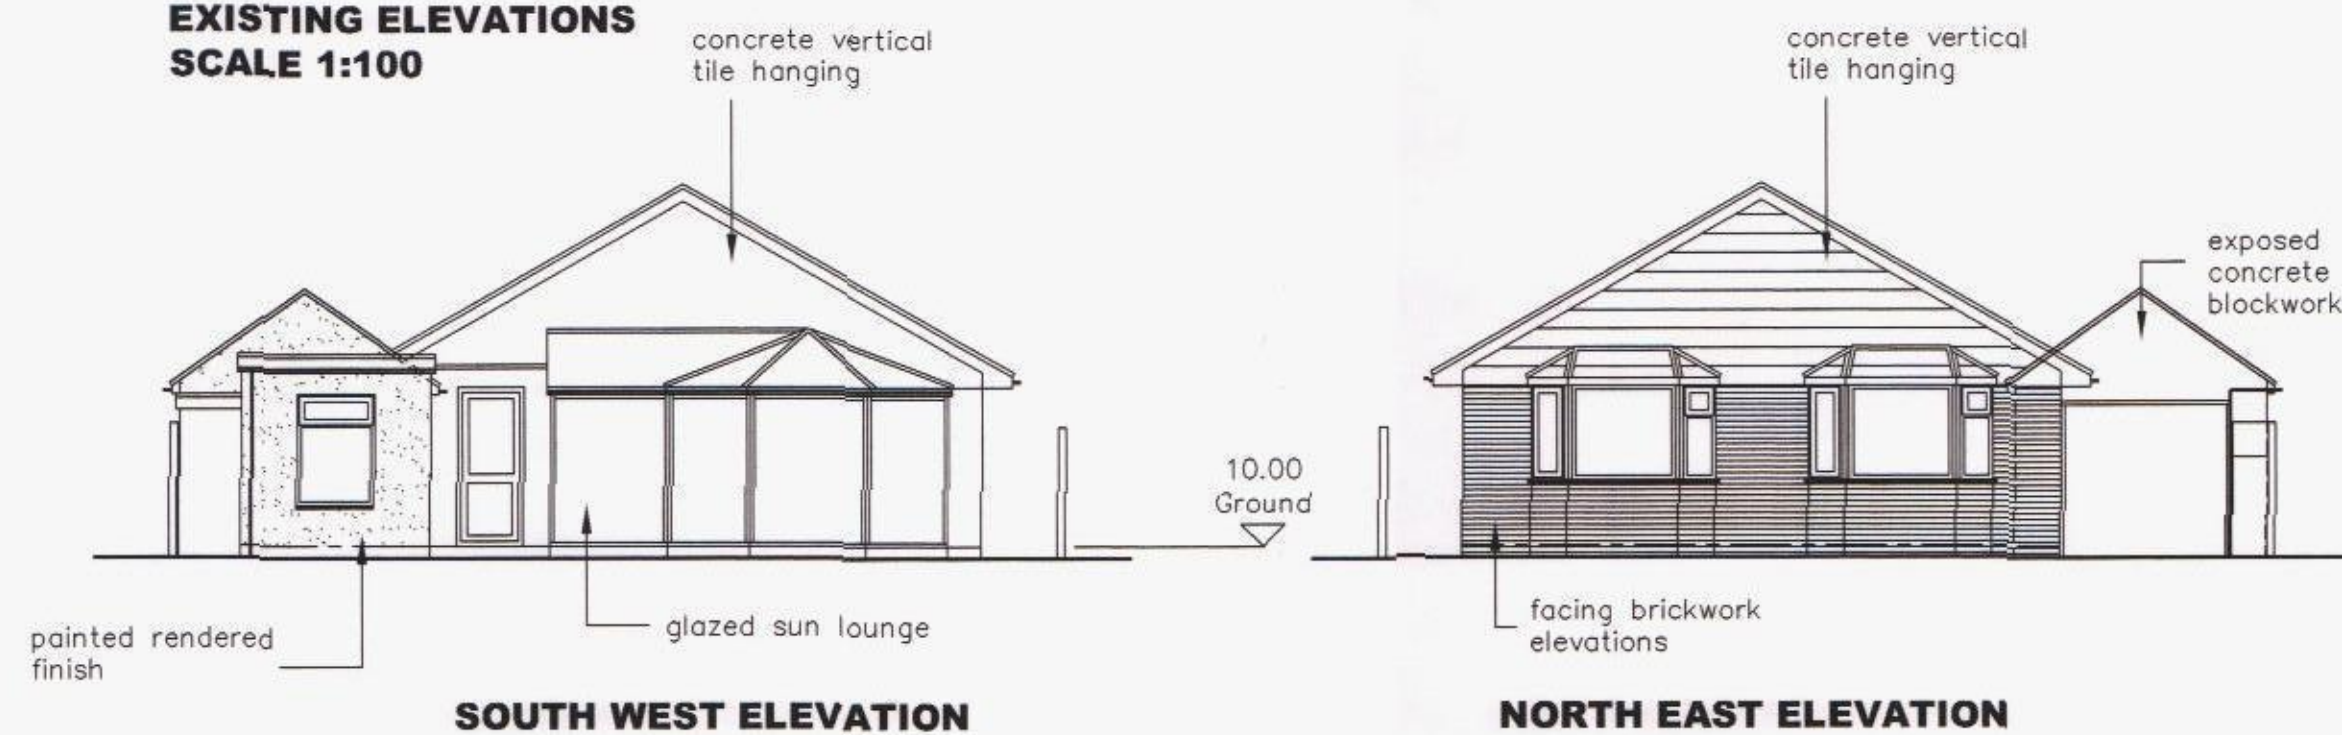

EXISTING FLOOR LAYOUT SCALE 1:50

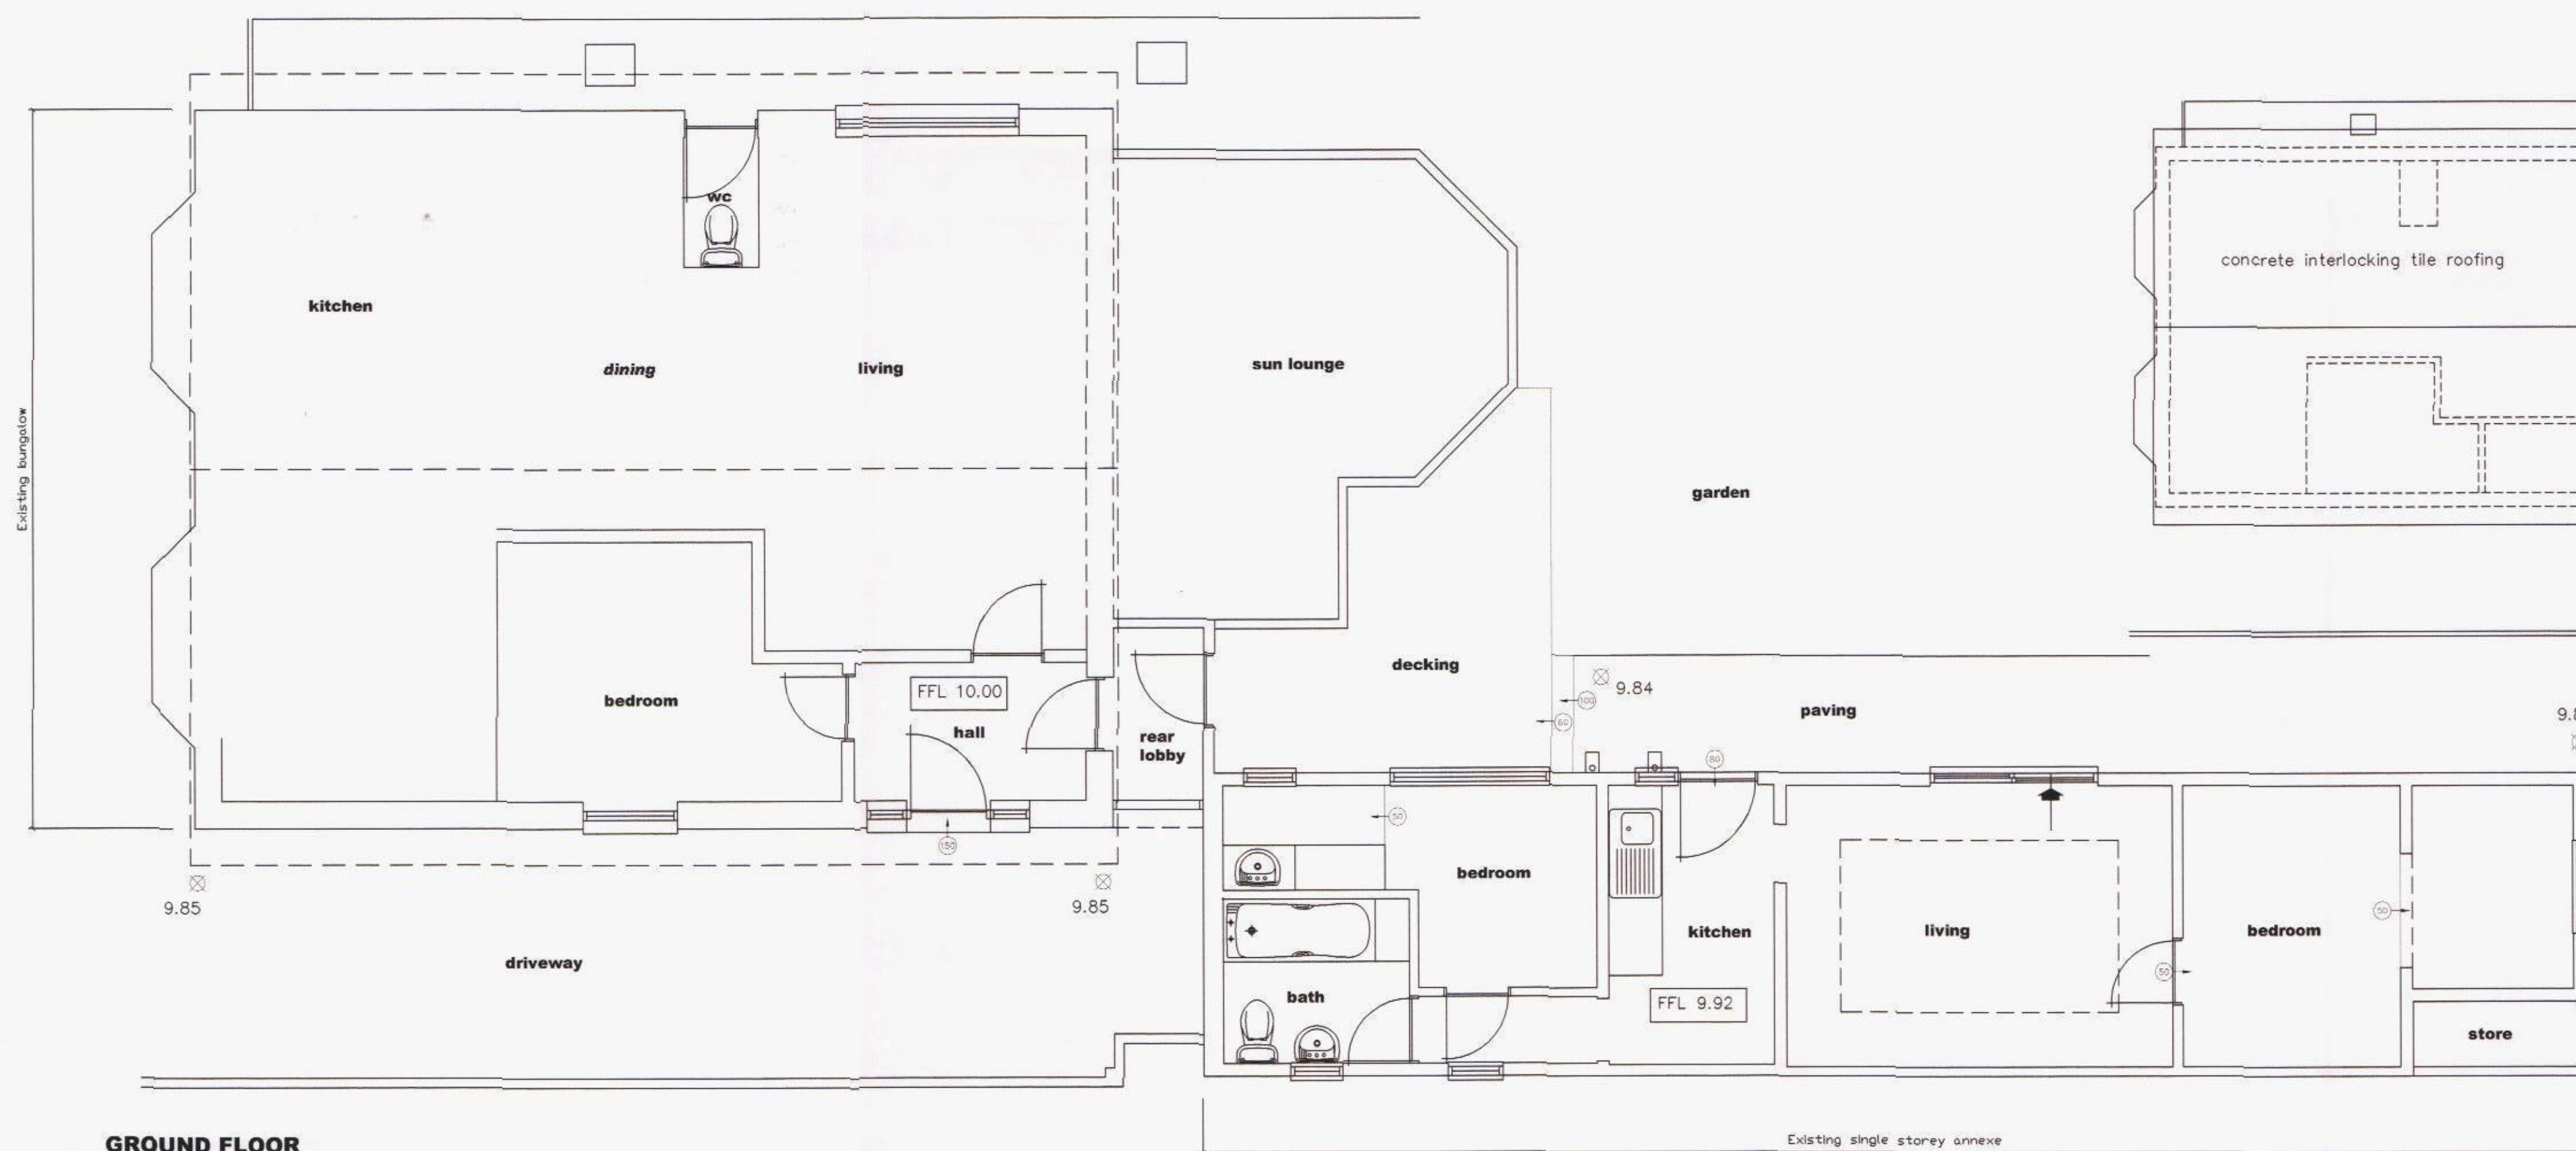


GROUND FLOOR SCALE 1 : 50

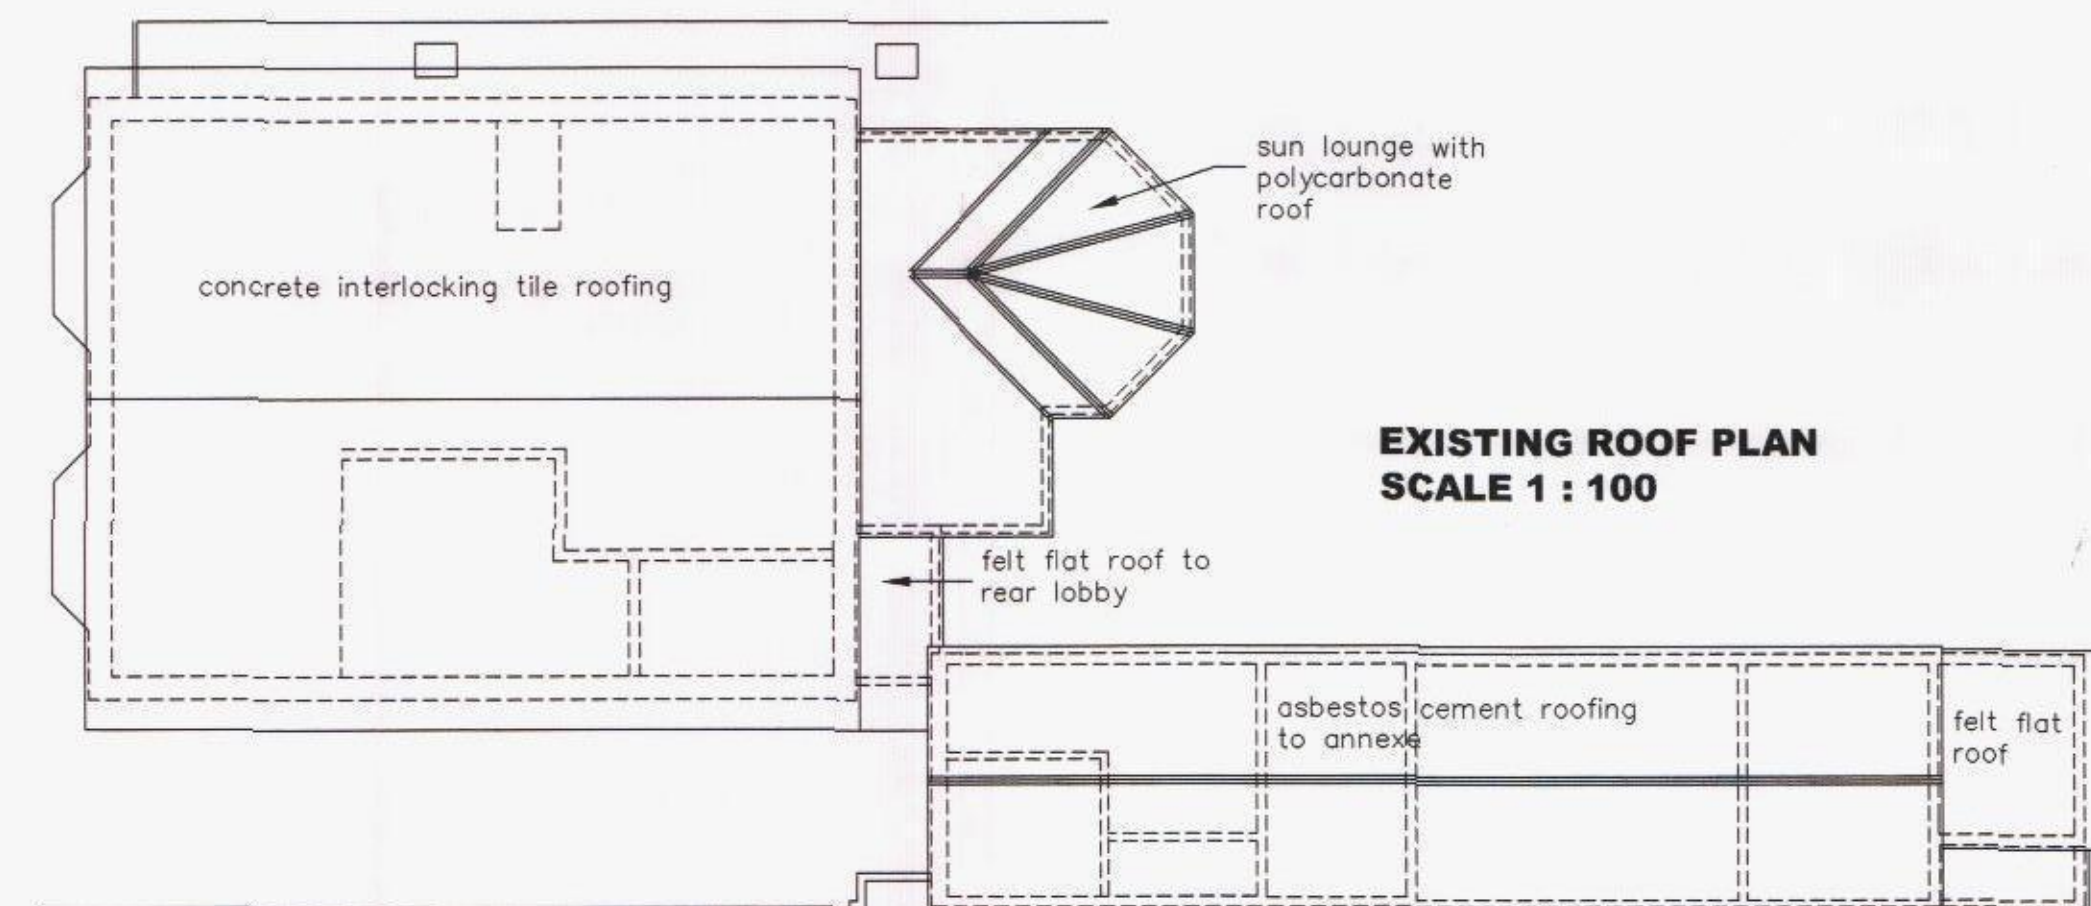

- KEY:**
- Blockwork
 - External brickwork
 - Timber/metal framed stud walling
 - Mains Powered Extract Fan
 - Mains Powered interconnecting smoke detectors
 - SVP Soil & vent pipe
 - SS Stub stack
 - RWP Rain water pipe
 - Spot levels

NOTES:
The design and construction of this project shall be in accordance with the current Building Regulations & NHBC Standards. These notes & drawings have been prepared solely for the purpose of Planning & Building Regulation approval.
Do not scale from this drawing unless for Planning purposes. All dimensions to be checked on-site and any alterations to be approved by the Architect and/or client prior to any work commencing.
Ordinance Survey Licence No: 100047591
This drawing to be copyright and to be read in conjunction with all other drawings.

AMENDMENTS:

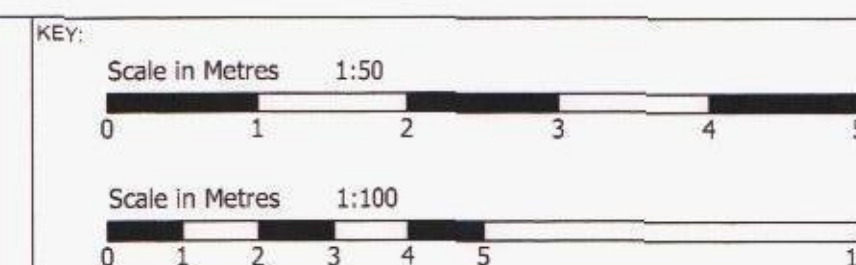

CLIENT NAME & ADDRESS
Mr & Mrs T Allen
30 West Hays Road
Hayling Island
PO11 9RN

PROJECT ADDRESS
30 West Hays Road
Hayling Island
PO11 9RN

DRAWING DETAILS
PLANNING DRAWING
Existing Floor Layout, Elevations & Roof Layout

PROJECT No 822	DWG No 1	REV No
SCALE 1:50 1:100 @ A1	DRAWN BWH	DATE 15/05/15



B H ARCHITECTURE Ltd
Heath Cottage
Newlands Lane
Purbrook
Waterlooville
Hants
PO7 5SQ
Tel: 023 9223 2322
Mob: 07747 771808
E-mail: bernard@bernardharding.com

HAVANT BOROUGH COUNCIL
01 JUN 2015
RECEIVED