

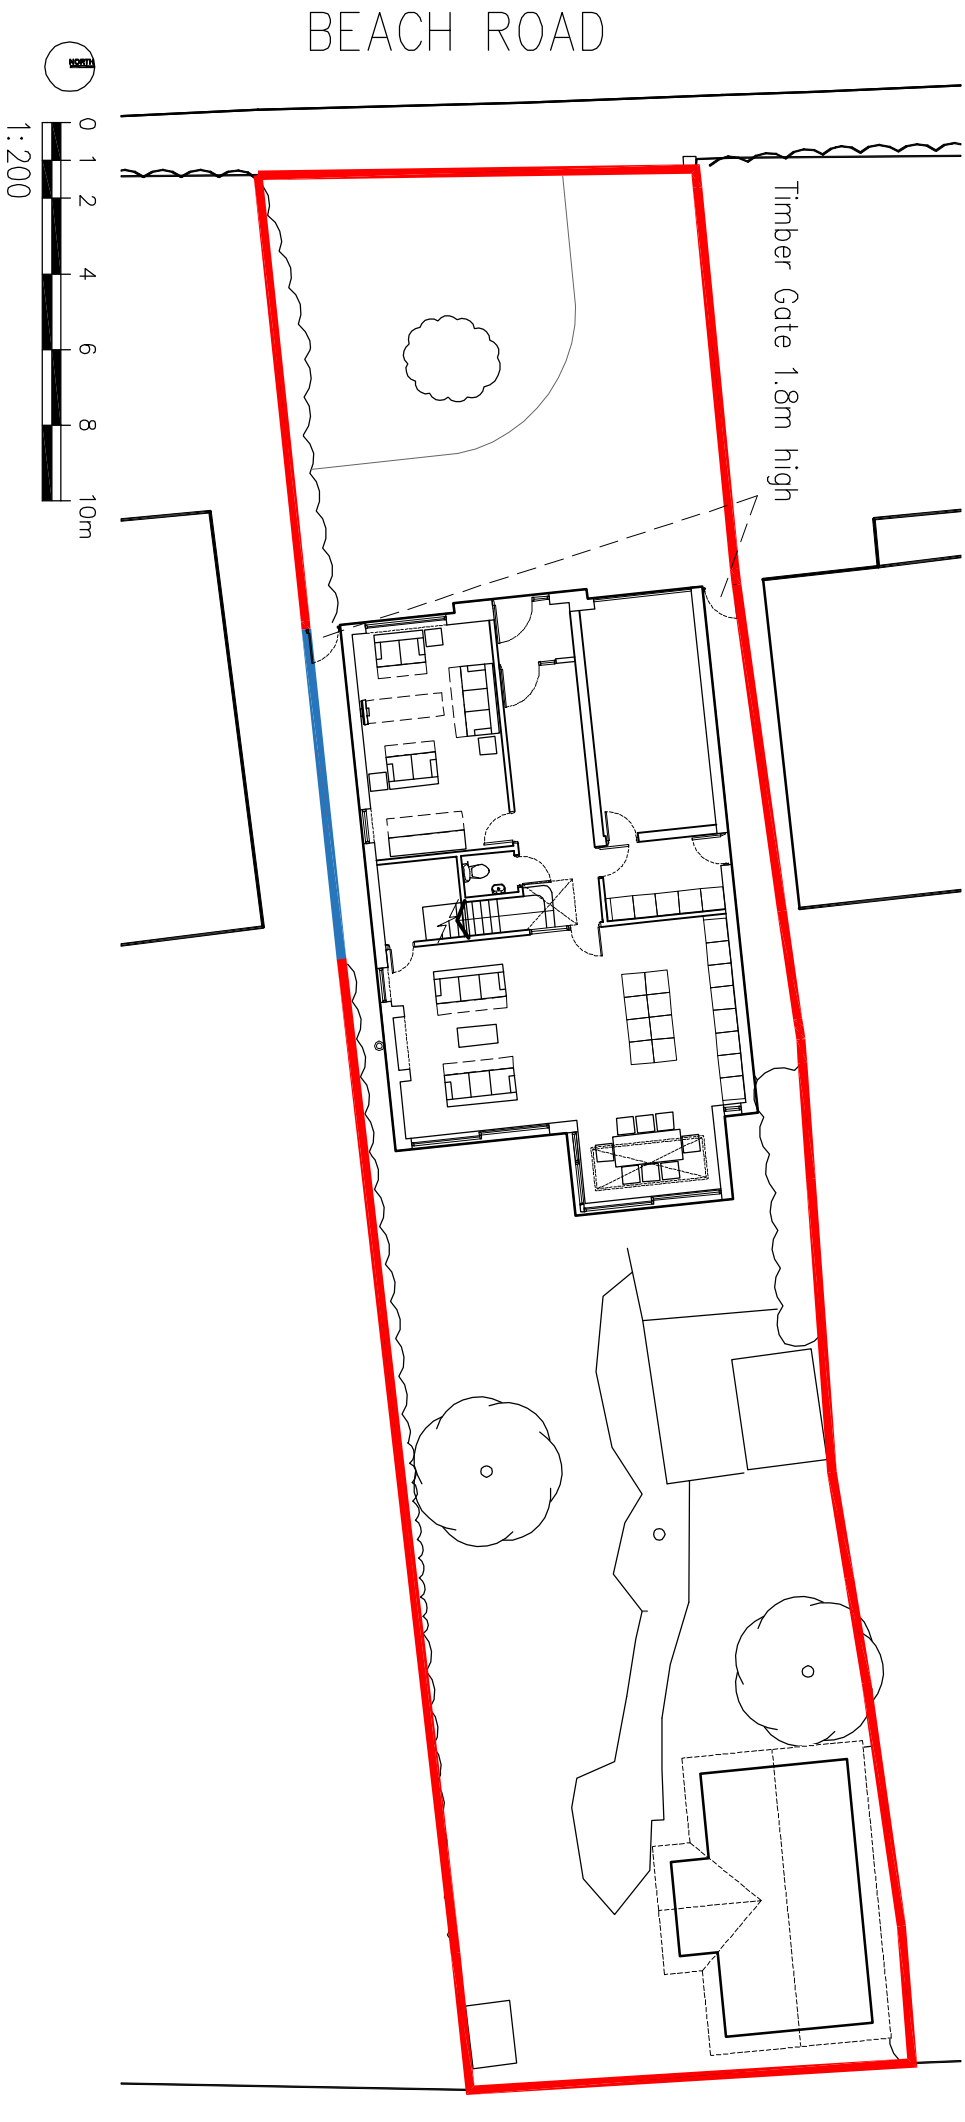


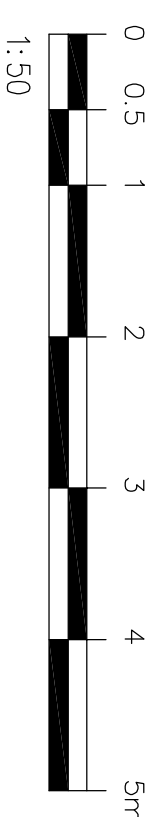


Typical fence detail

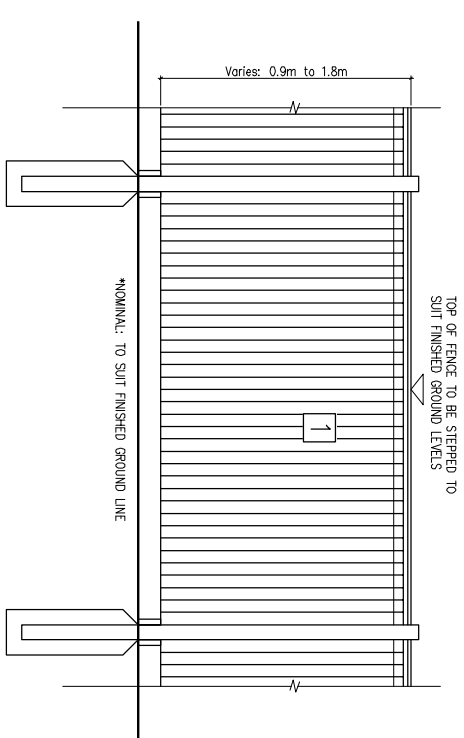

1.8m high fence shown in detail 1

Existing hedges retained

1 Timber Close Board Fencing

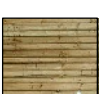

Notes

ALL DETAILS TO BE CHECKED AND APPROVED BY SPECIALIST CONTRACTOR AND INSTALLED IN STRICT ACCORDANCE WITH MANUFACTURERS DESIGN AND SPECIFICATION

Notes/revisions:

Rev	Date	Dwn	Chkd

Date: 02.11.2015	Client: Jez Adams
Drawn: JS	Project: 40 Beach Road
Check:	Title: Boundary Conditions - Condition 4
Scale: As noted @A3	Dwgno: J14.347 / D14
	Revision: