
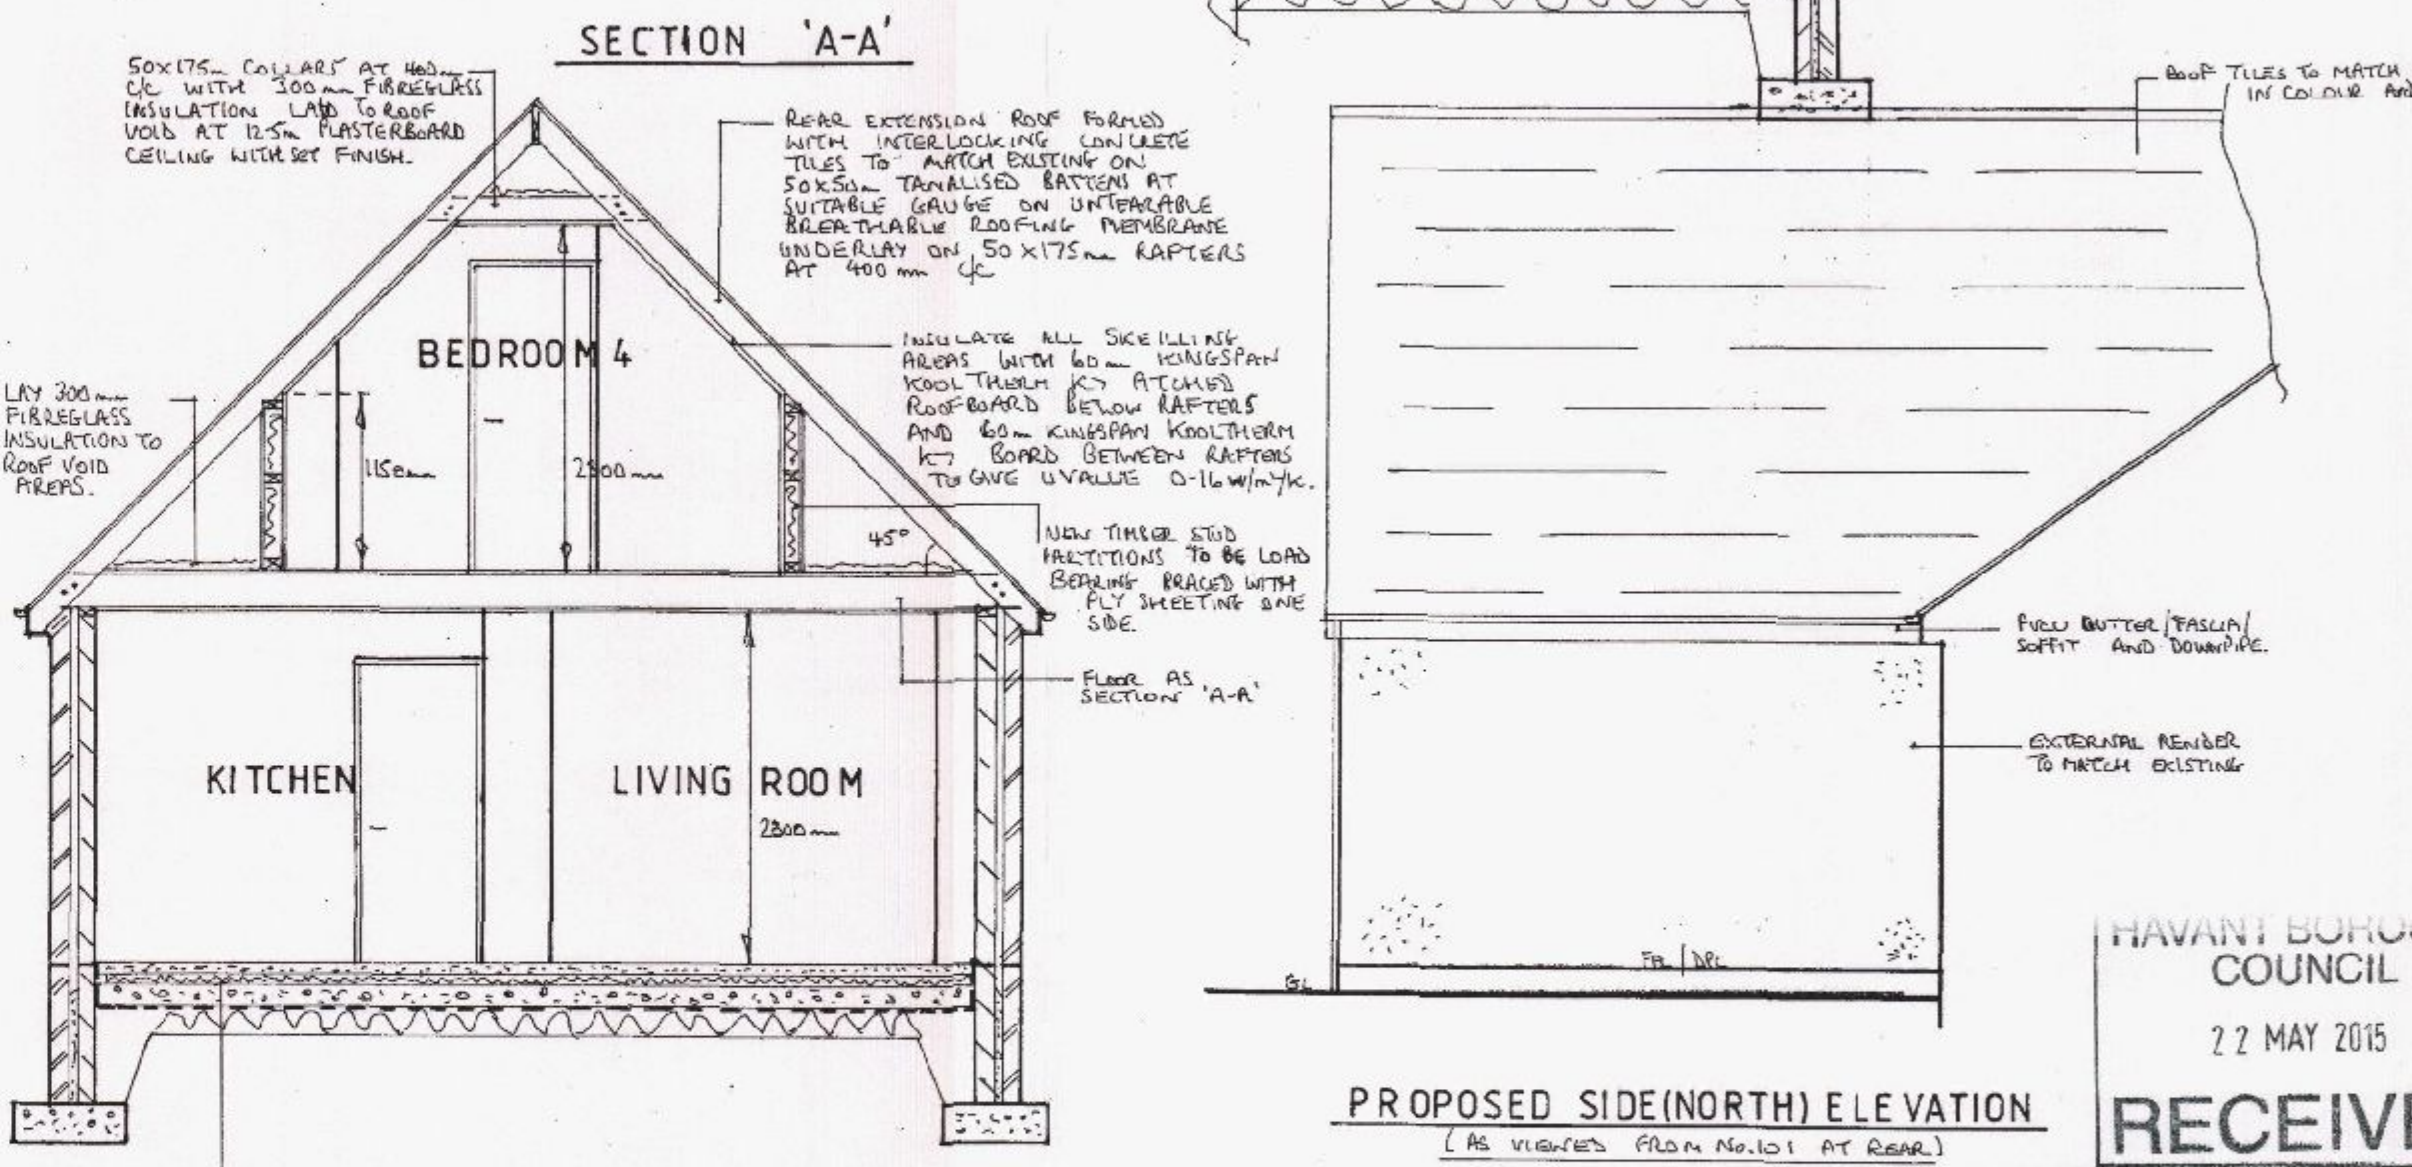
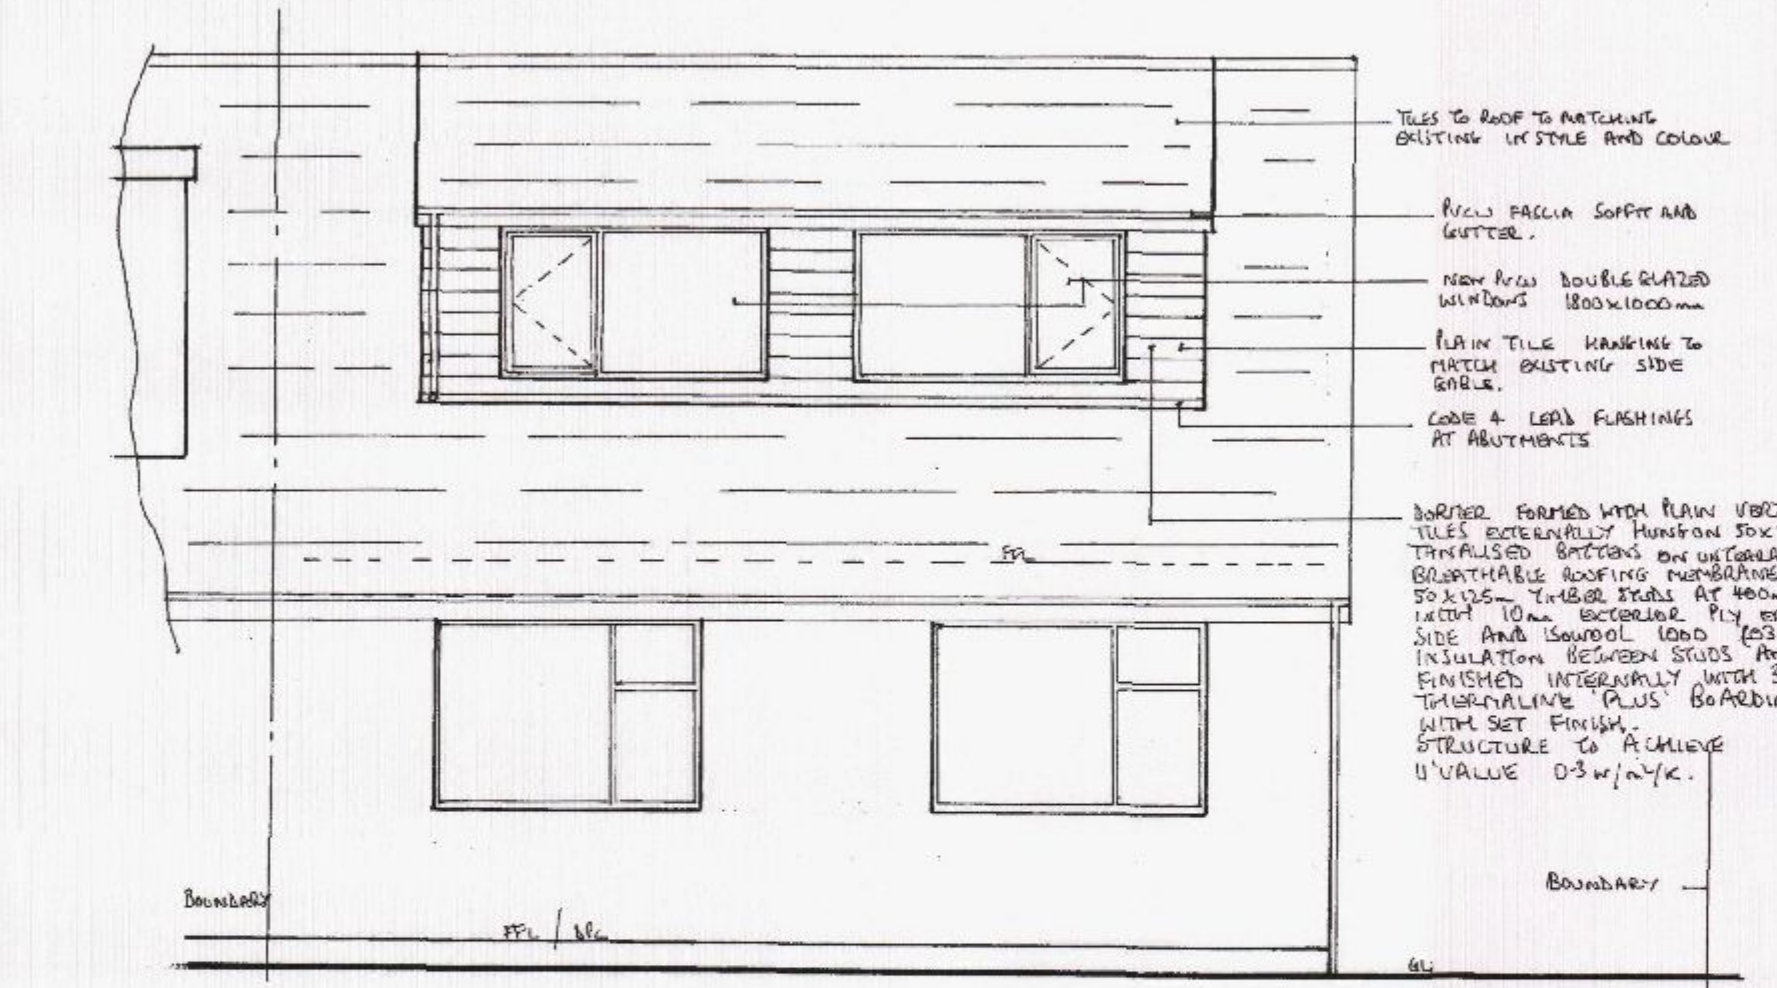
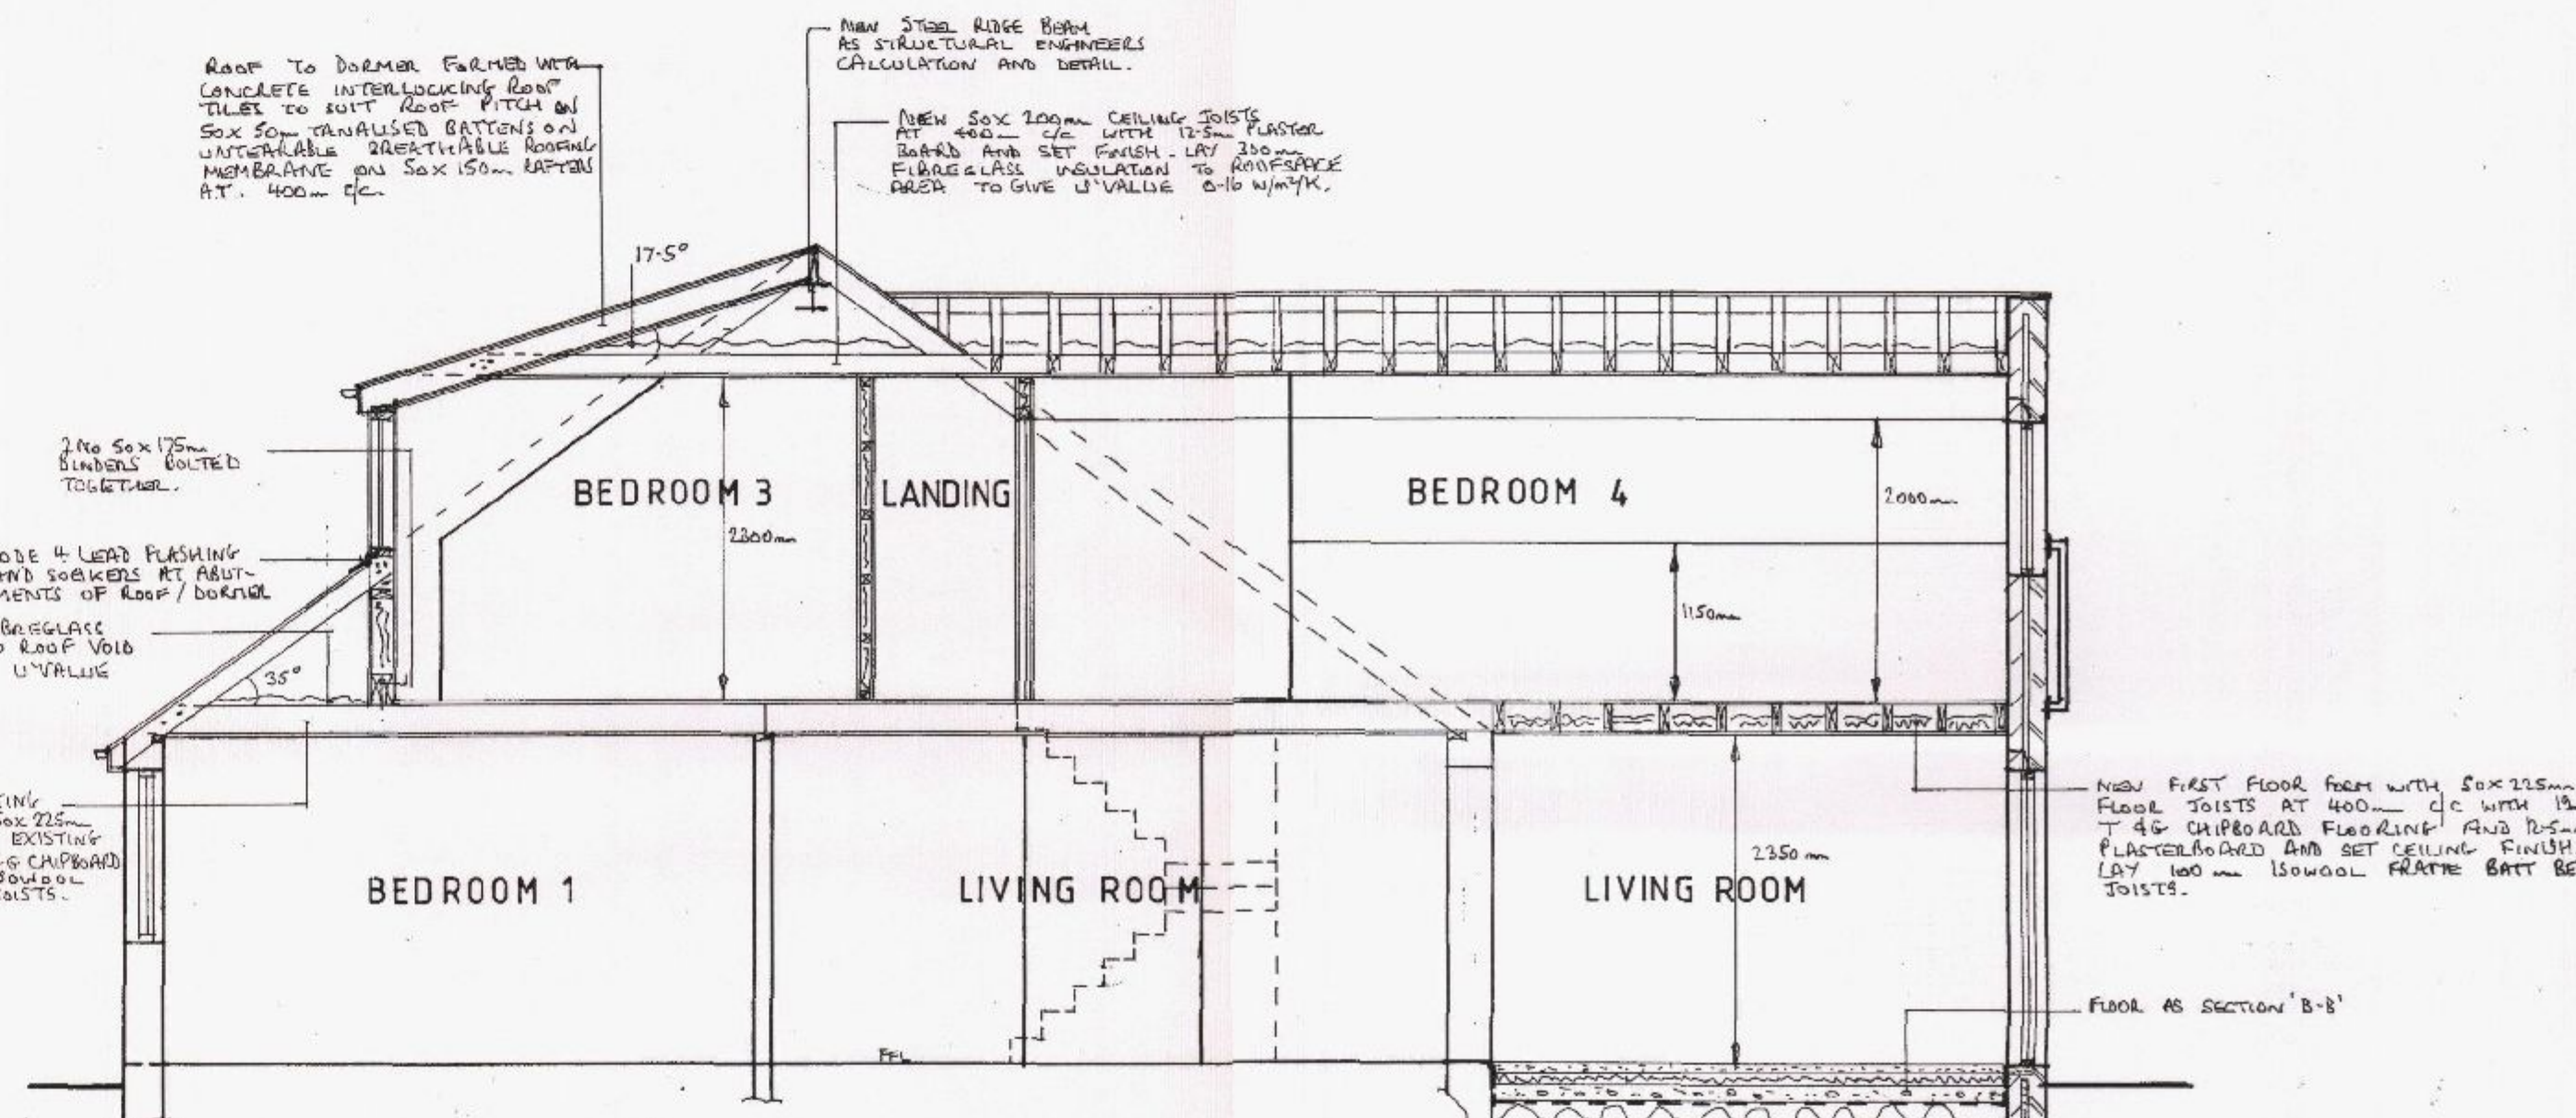
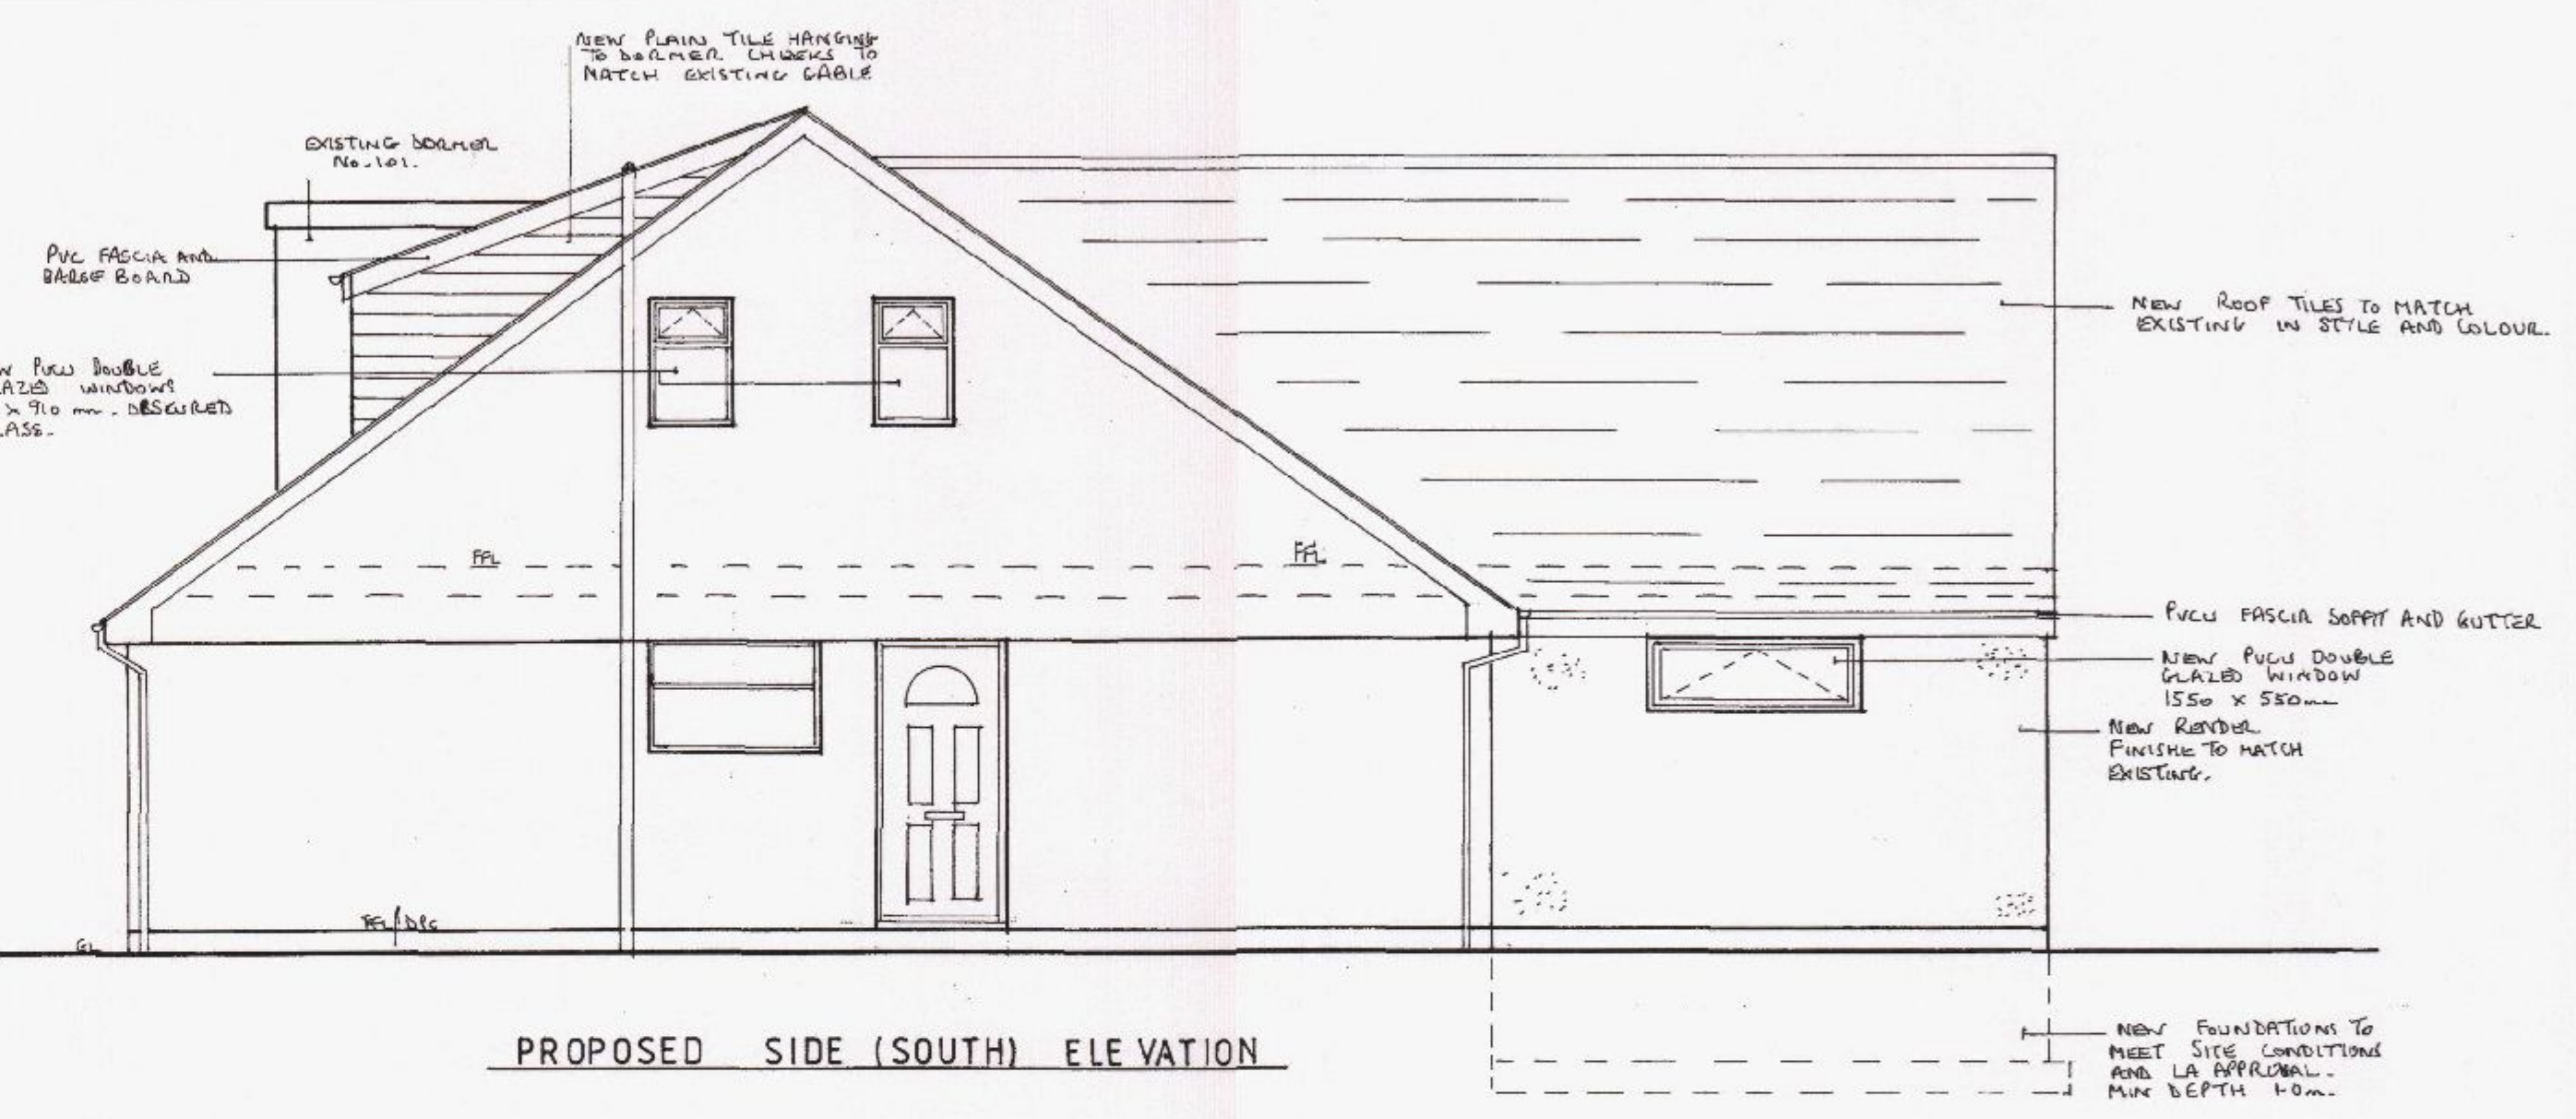
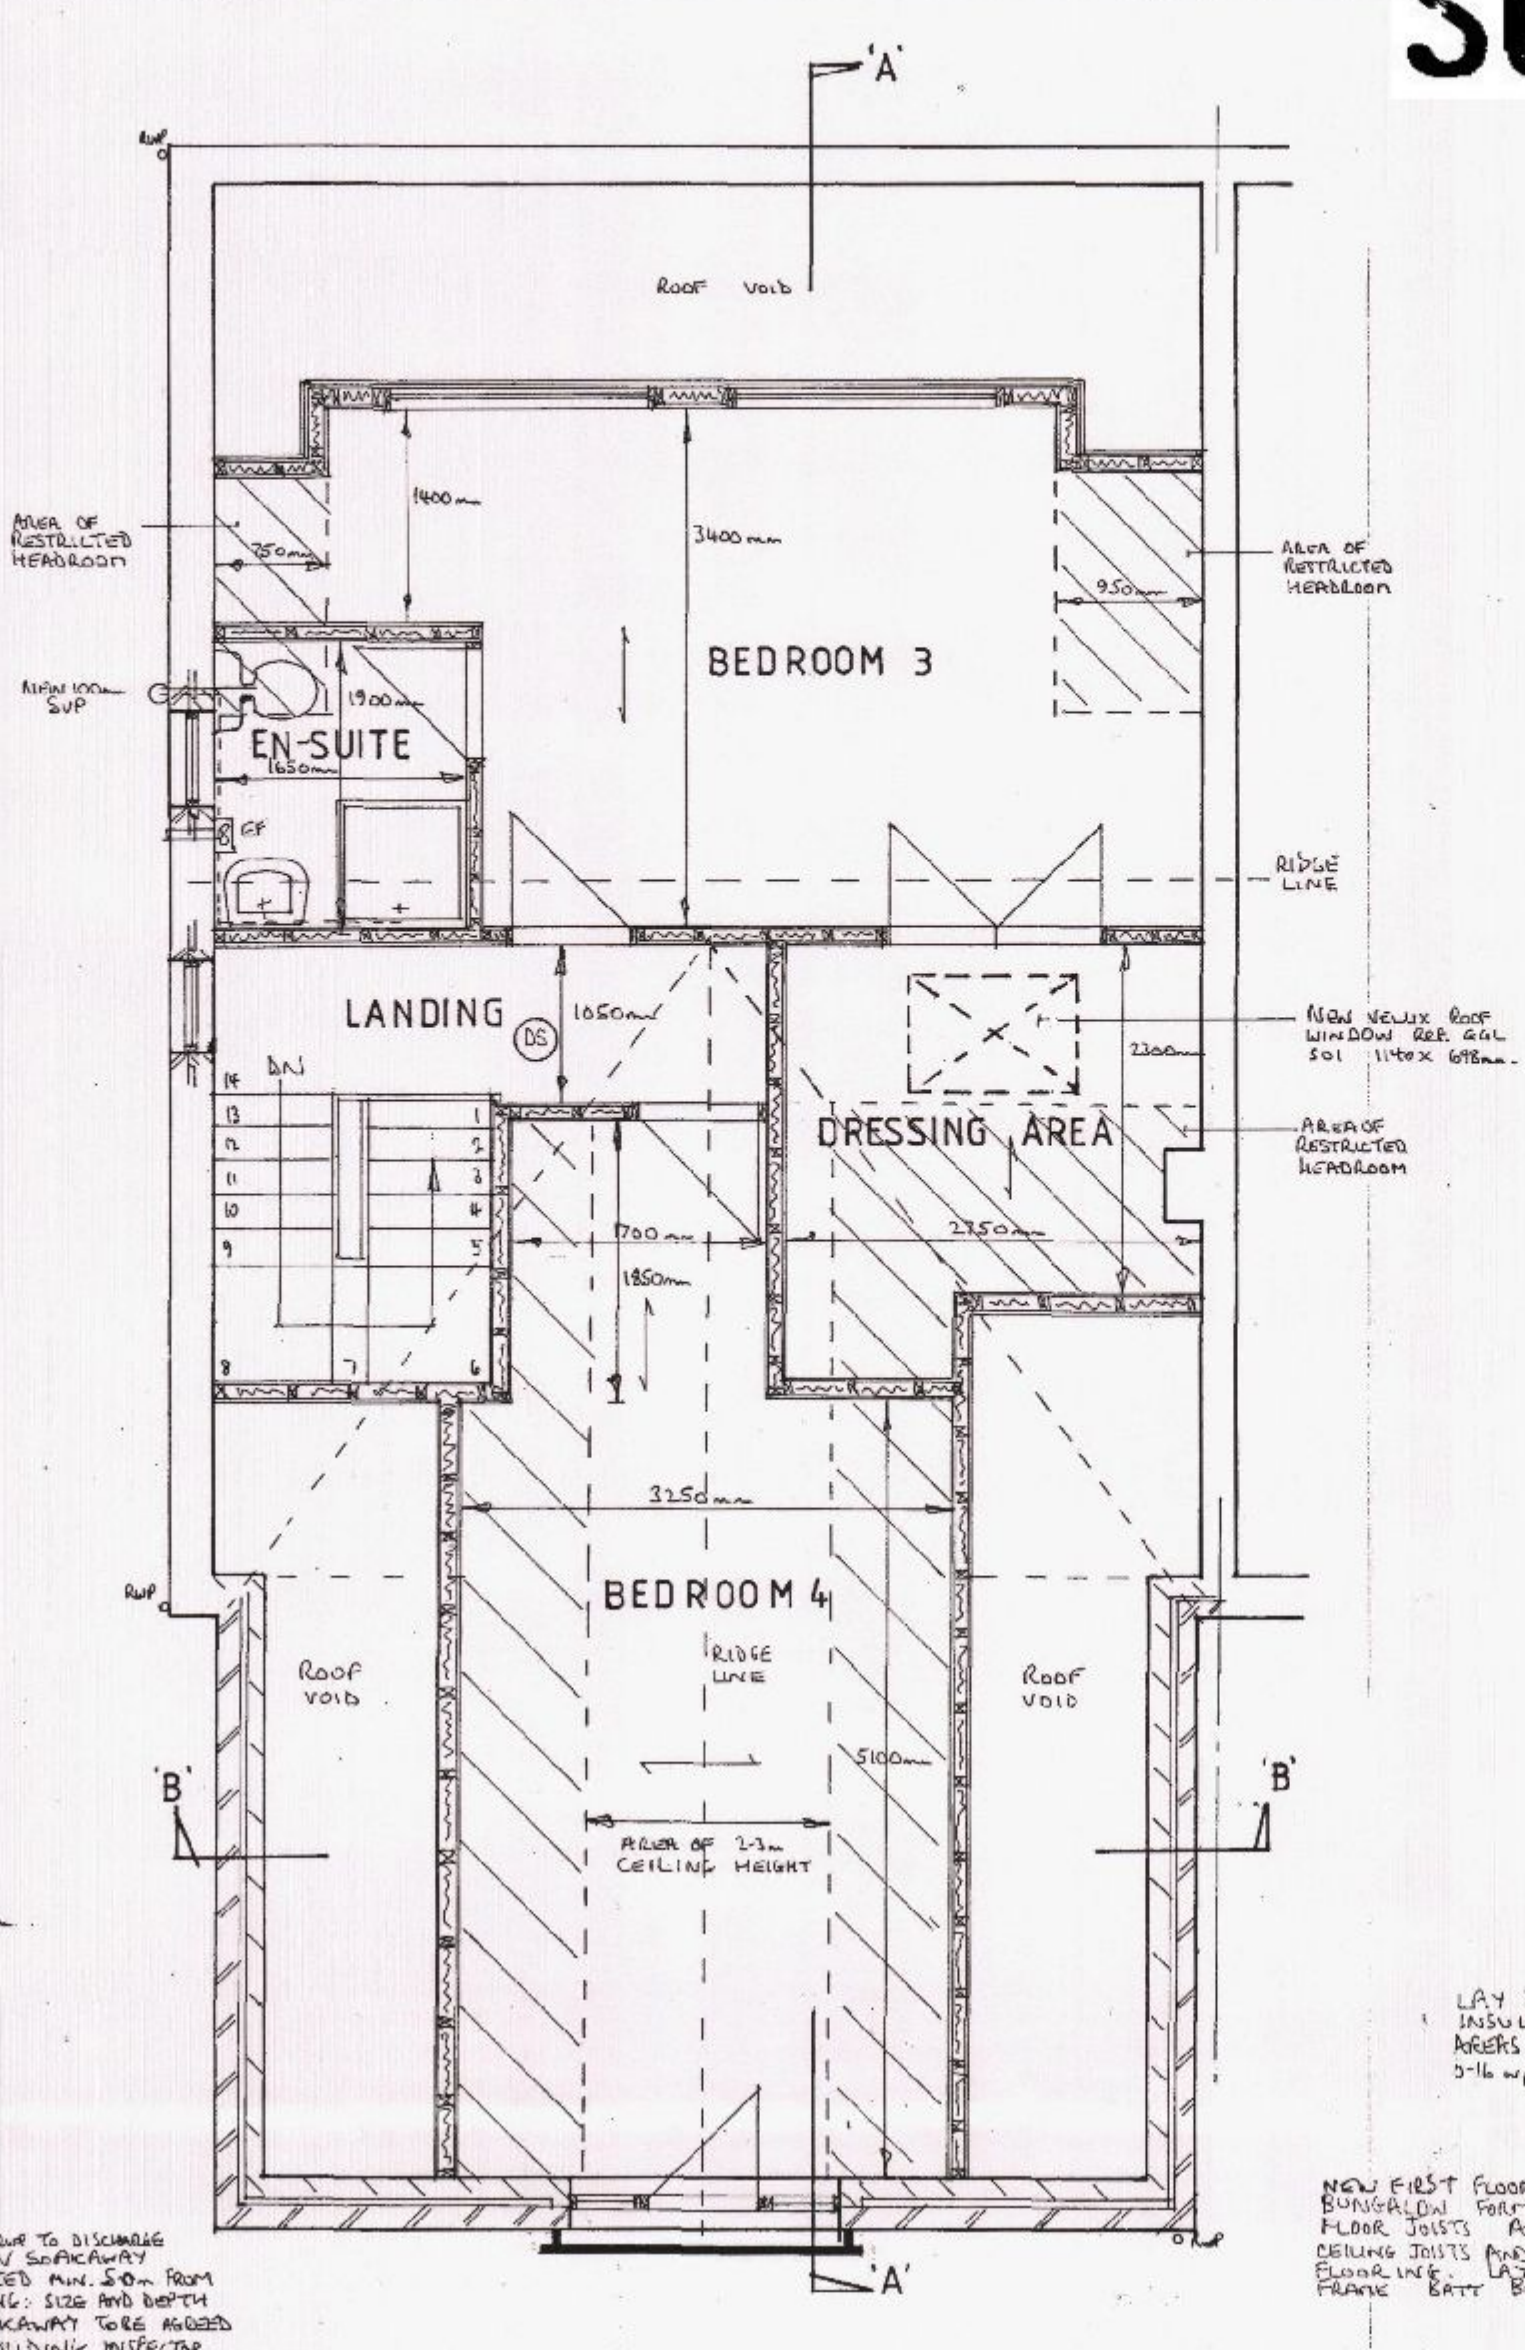


SUPERSEDED

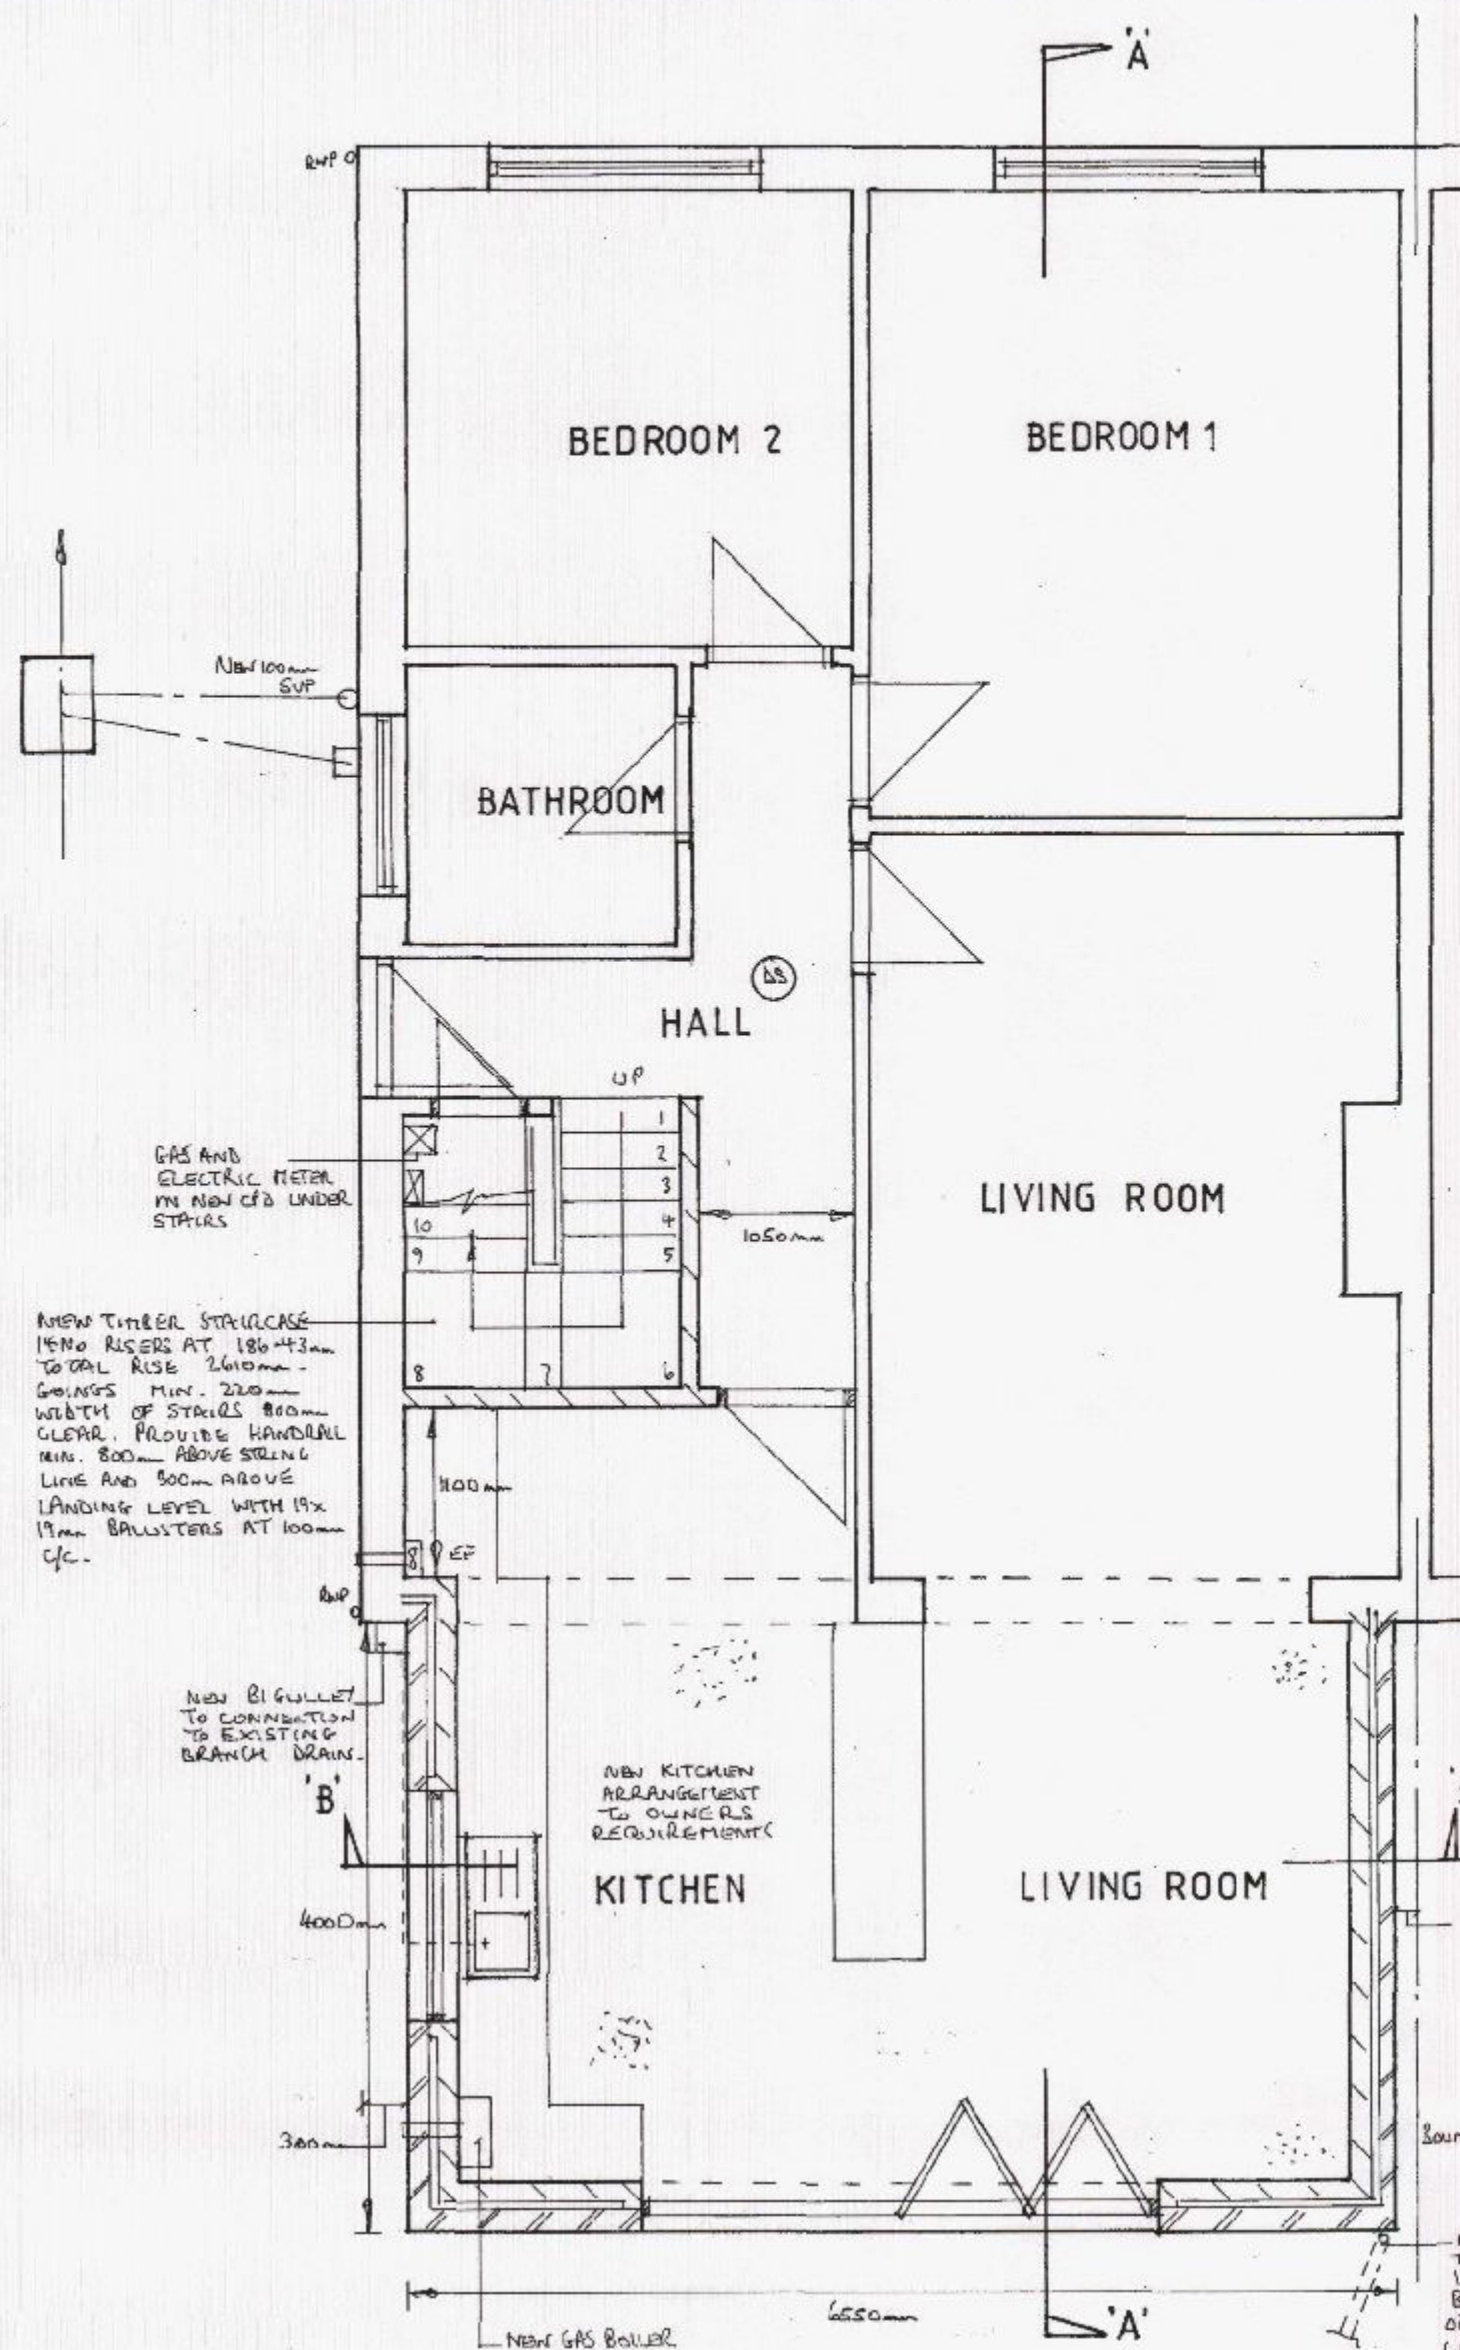

PROPOSED SIDE(NORTH) ELEVATION
(AS VIEWED FROM NO.101 AT REAR)

NOTES CONTINUED:

- 32. PROVIDE THERMAL CONTINUATION TO EXISTING EXTERNAL CAVITY WALLS BY PROVIDING FULL CAVITY FILL INSULATION.
- 33. BUILD IN LATERAL RESTRAINT TO FIRST FLOOR STRUCTURE WITH 100mm VERTICAL STRIPS TO WALL PLATES AND HORIZONTAL STRIPS AT 2.0m CC ACROSS JOISTS AND SECURE TO WALLS.
- 34. NEW EXTERNAL DOORS TO ACHIEVE U-VALUE 0.8 W/M²K.
- 35. NEW EXTERNAL WALLS TO EXISTING WITH GALVANISED CROCODILE OR SIMILAR CONNECTORS BOLTED TO EXISTING WALLS OR BOND AND CUT IN NEW BRICK/ BLOCKWORK.
- 36. NEW EXTERNAL WALLS FORMED WITH EXTERNAL WATERPROOF SHIELD, BLOCKS TO OUTER SKIN 50mm CLEAR CAVITY TO KINGSSPAN Kooltherm K8 INSULATION. RAFTS FIXED TO 100mm MINUTE TURBO BLOCKS WITH LIGHTWEIGHT PLASTER FINISH. WALL TO ACHIEVE U-VALUE 0.18 W/M²K.

SCALE BAR 1:50 @ A1 SIZE

PROPOSED EXTENSION AND ALTERATIONS AT: 103 ANDREW CRESCENT, WATERLOOVILLE.	
FOR: MR S. MILLSON	
SCALE 1:50	JOB No. 05/15 (02)
DATE 16-5-15	DWN BY MS
REVISIONS:	