
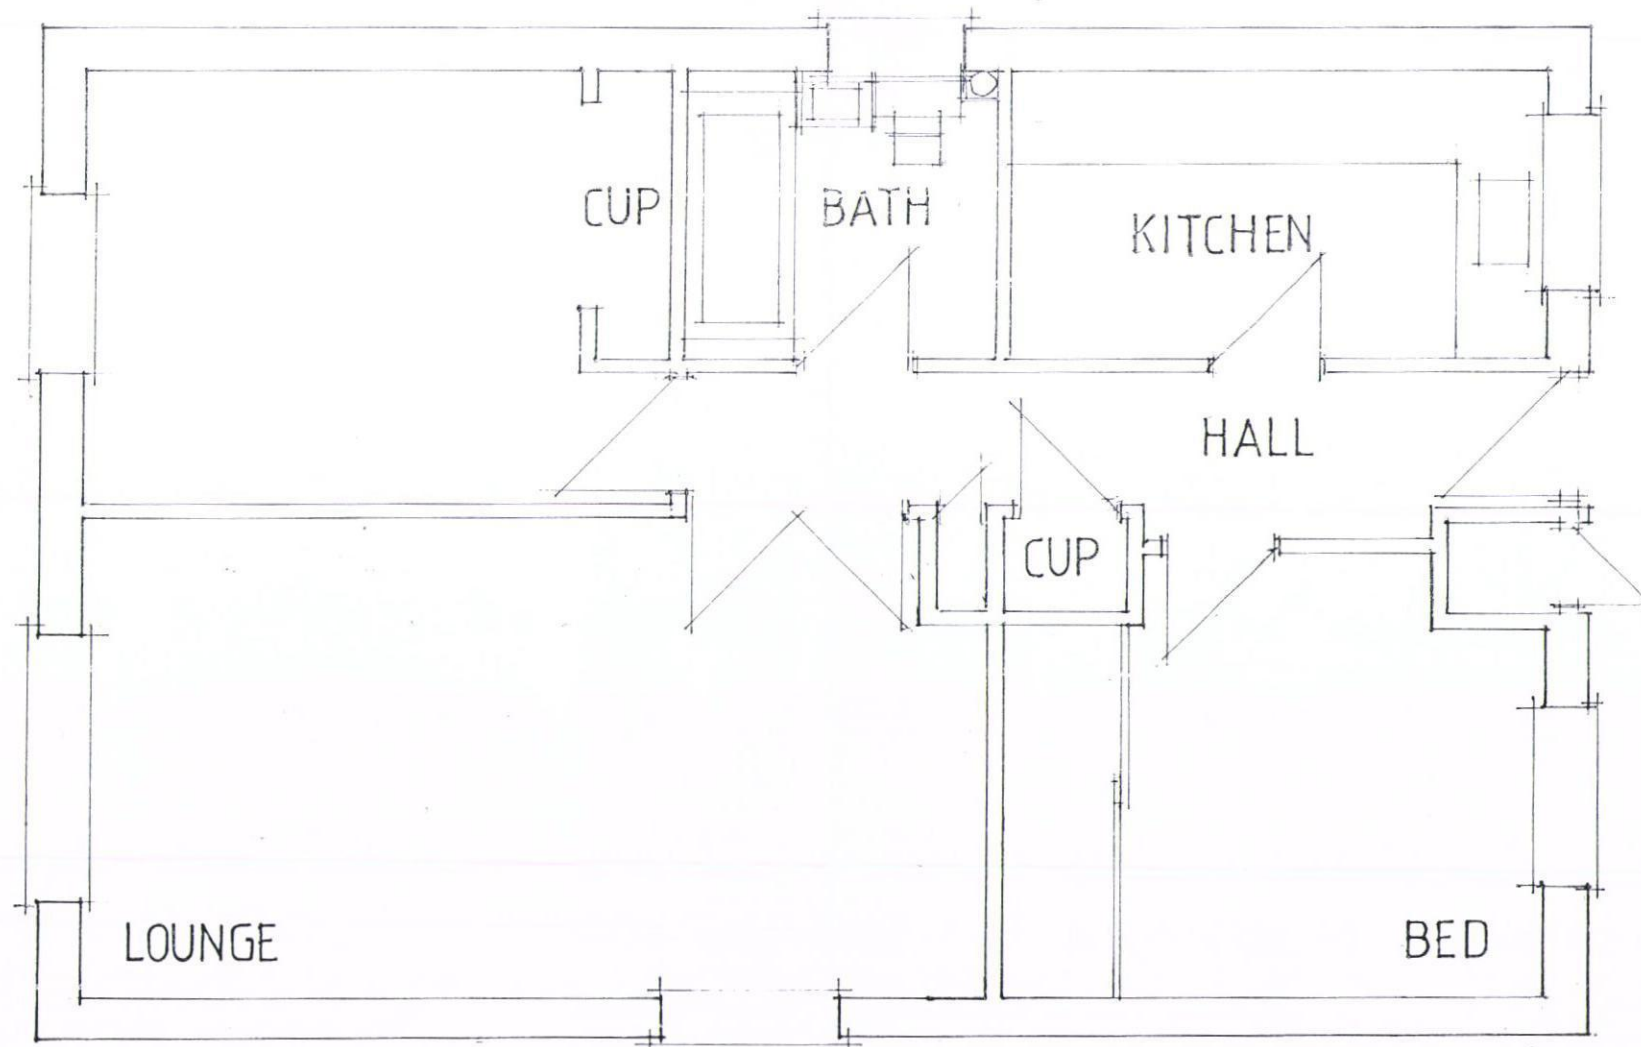


PROPOSED SIDE ADDITION TO FORM ENSUITE.
45, FATHOMS REACH, HAYLING ISLAND, HANTS.
FOR L. BABB.

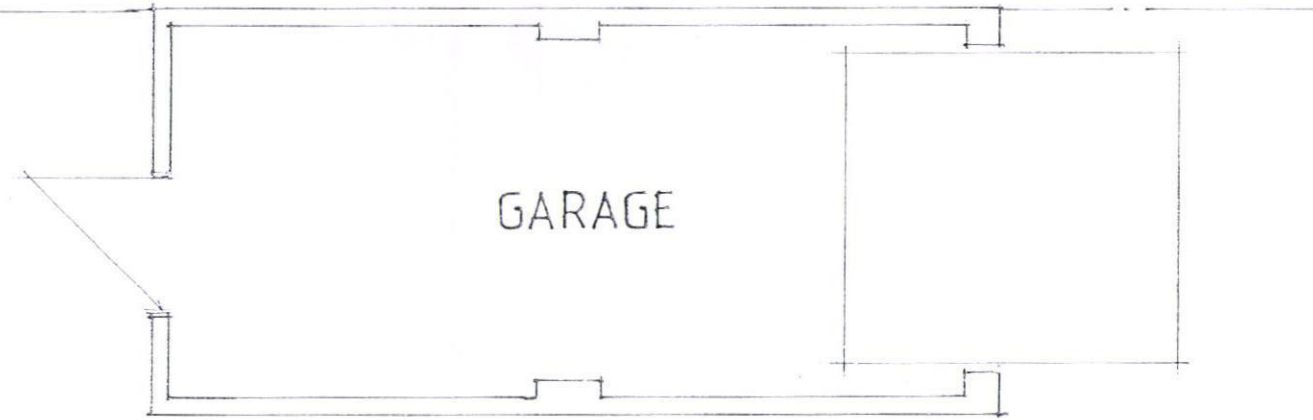

HAVANT BOROUGH
COUNCIL
16 OCT 2015
RECEIVED

DATE SEPT 15
SCALE 1:50

EXISTING LAYOUT

PETER J. WALKER MRICS
CHARTERED SURVEYOR
182 SEAFRONT, HAYLING ISLAND, HANTS
PO11 9 AN

TEL: 02392467571