


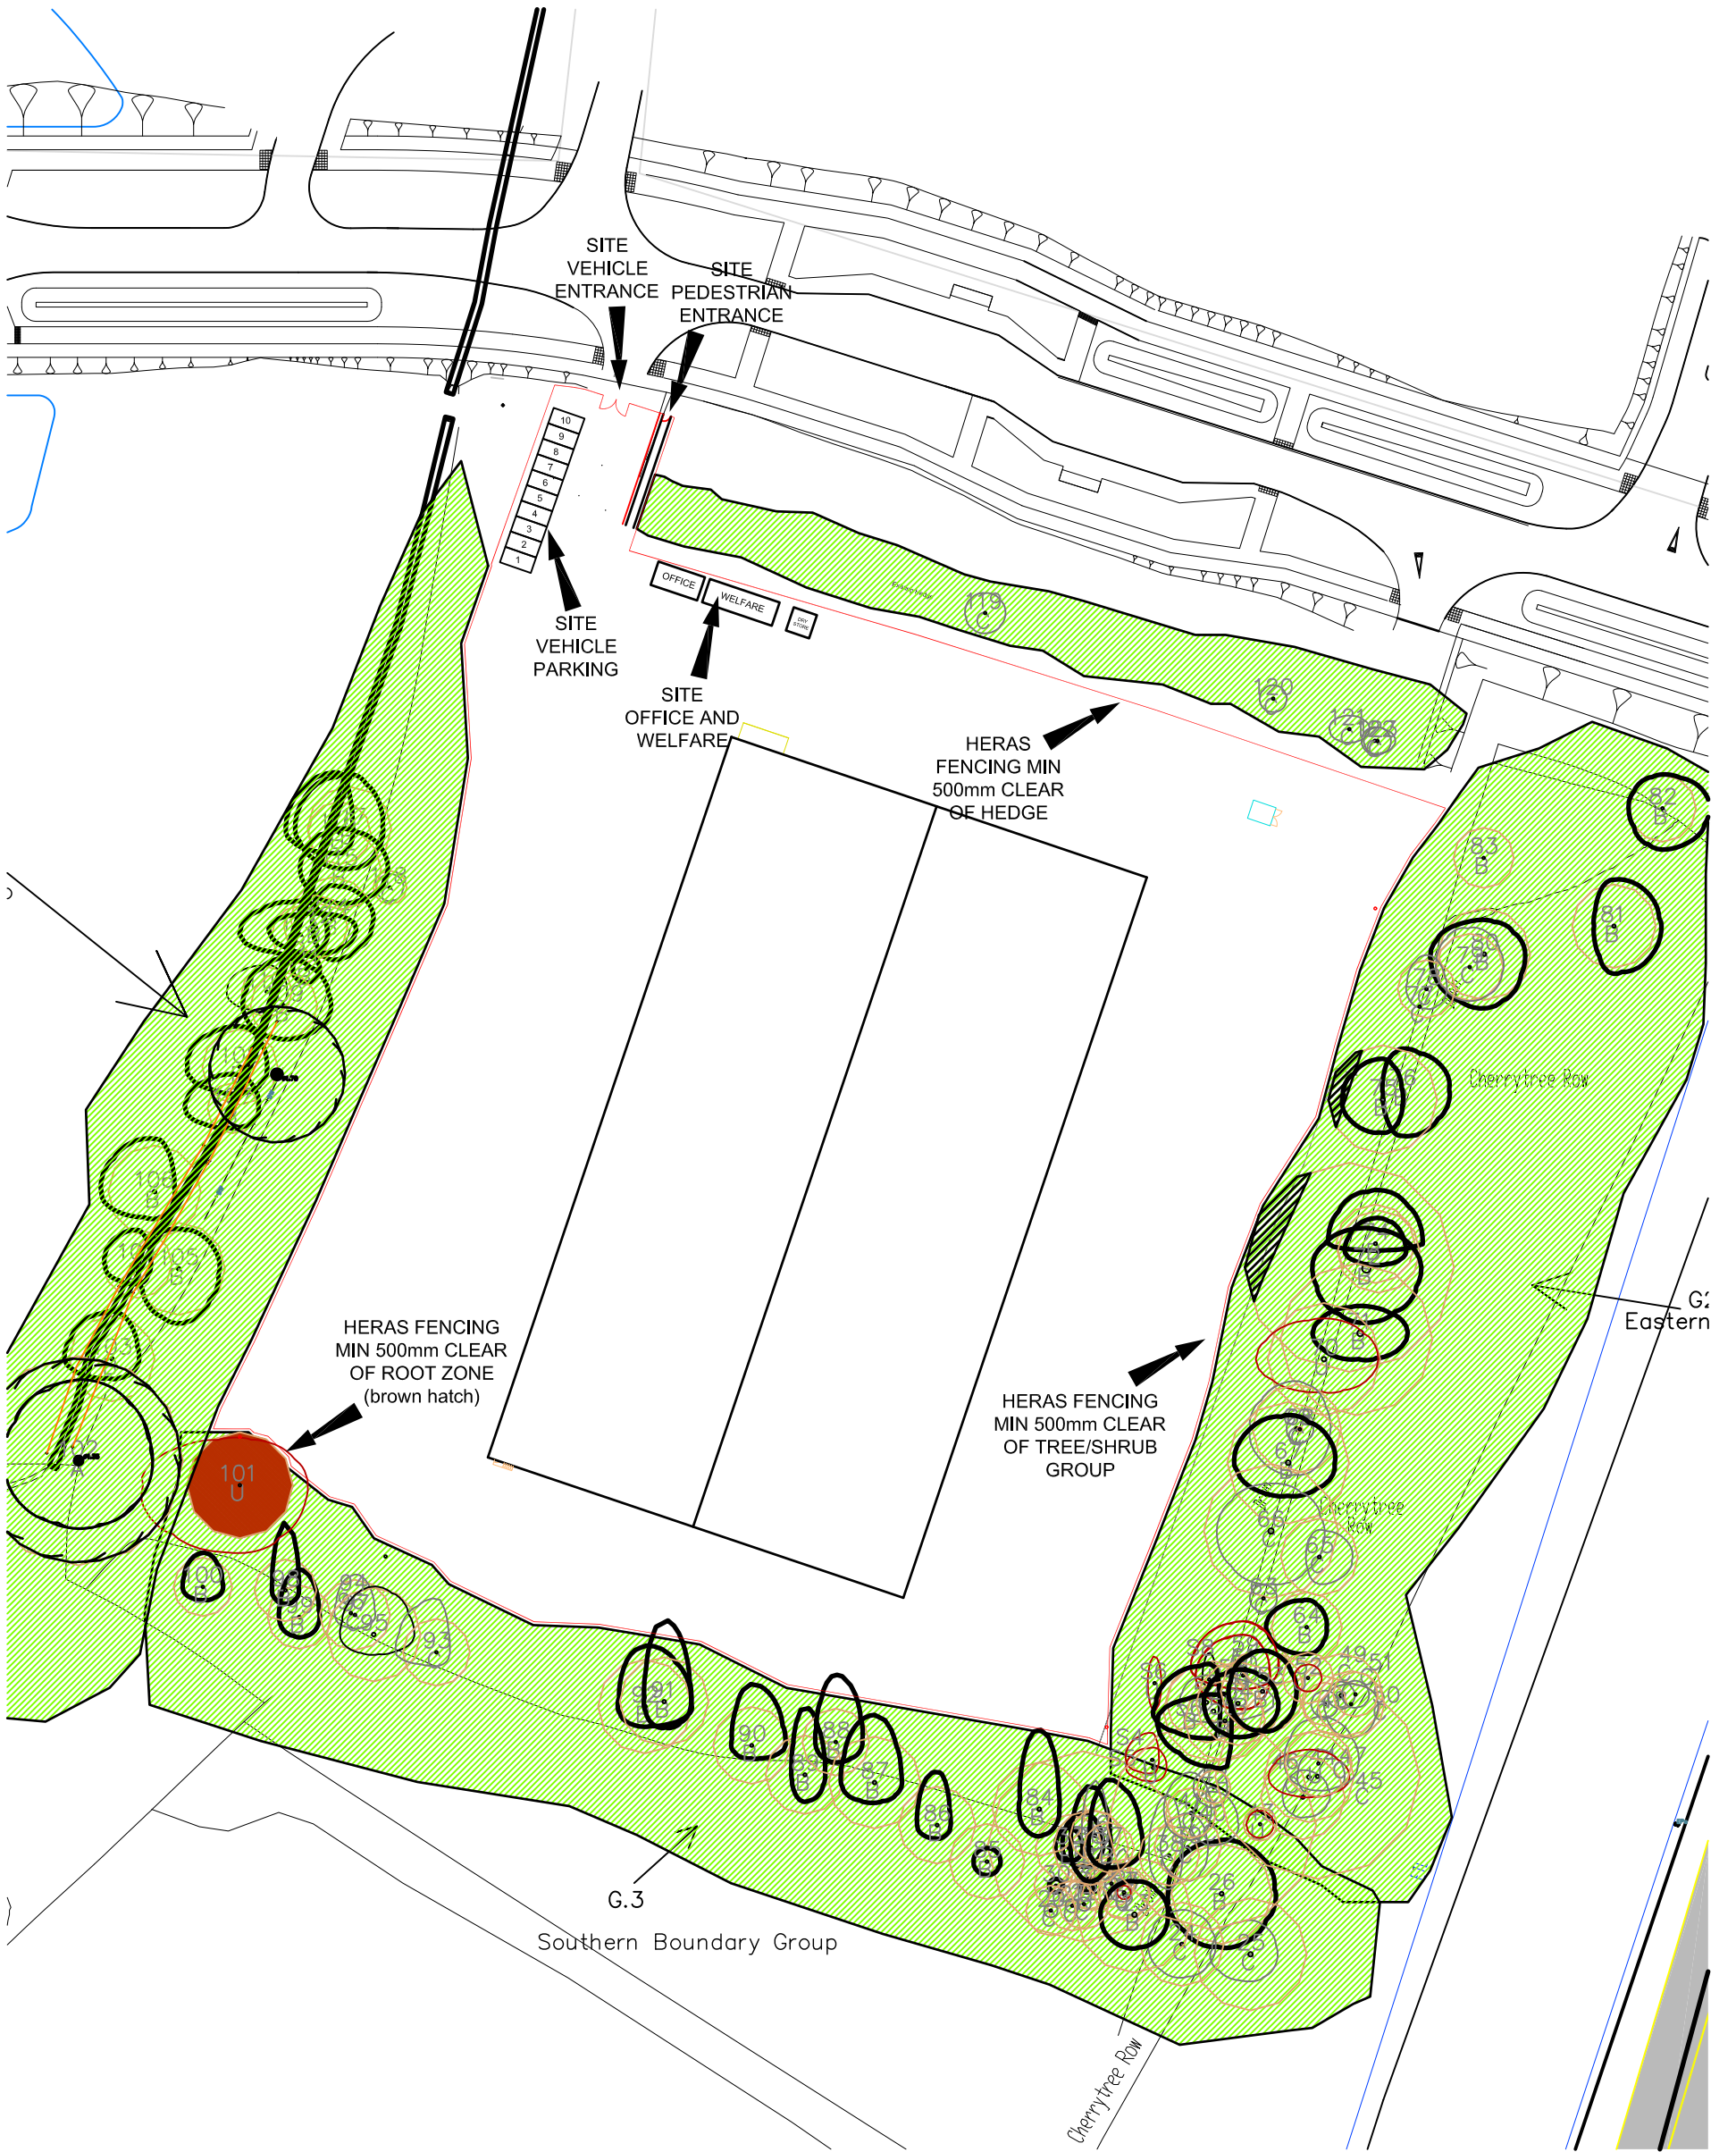

INITIAL SITE SETUP



project	Dunsbury Hill Farm
title	Initial Site Setup
date	12/11/2015
scale	1:1500 @ A1
drawing no	HSE0303/Site001 Rev-