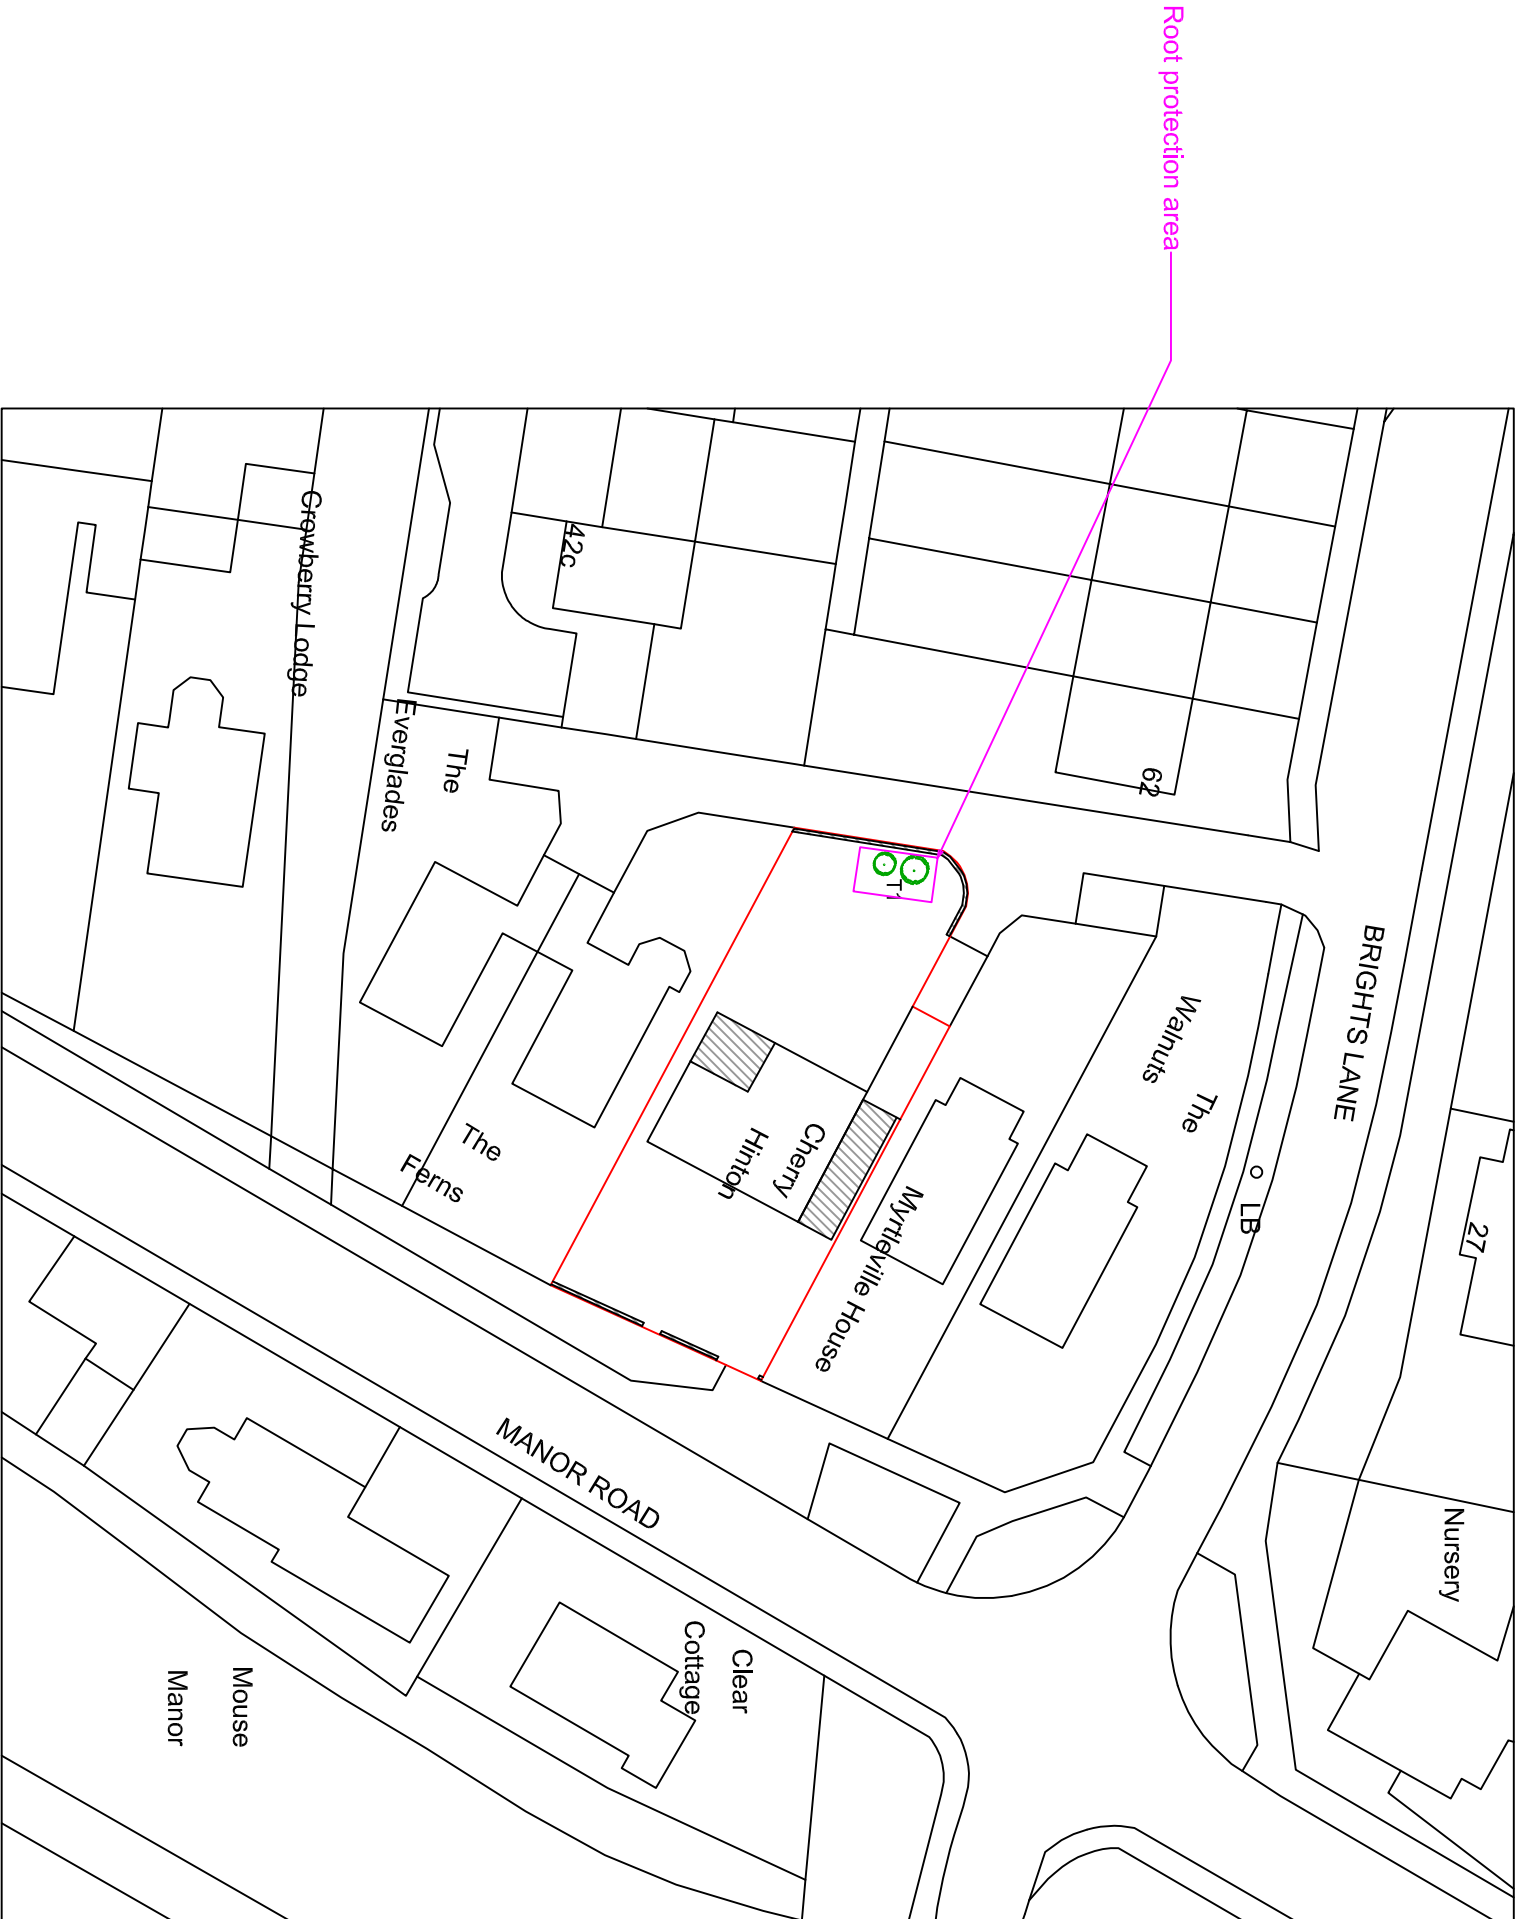


|   |  |   |                     |
|---|--|---|---------------------|
| <b>Your Home Plans Ltd</b><br>Drop Anchor, Drift Lane,<br>Bosham, West Sussex, PO18 8PP<br>Tel: 01243 572414<br>june@yourhomeplans.co.uk |  | <b>CHERRY HINTON</b><br><b>MANOR ROAD</b><br><b>HAYLING ISLAND</b><br><b>HAMPSHIRE</b><br><b>PO11 0QH</b> |                     |
| <b>Block Plan</b>   |  | Project Number:                                                                                           | CHE-15REVA          |
|   |  | Date:   | 15TH FEBRUARY 2015  |
|   |  | Drawn By:                                                                                                 | Your Home Plans Ltd |
|   |  | Checked By:                                                                                               | JEG                 |
|   |  | Drawing No:                                                                                               | <b>01</b>           |
|   |  | Scale:   | 1:500 A3            |