
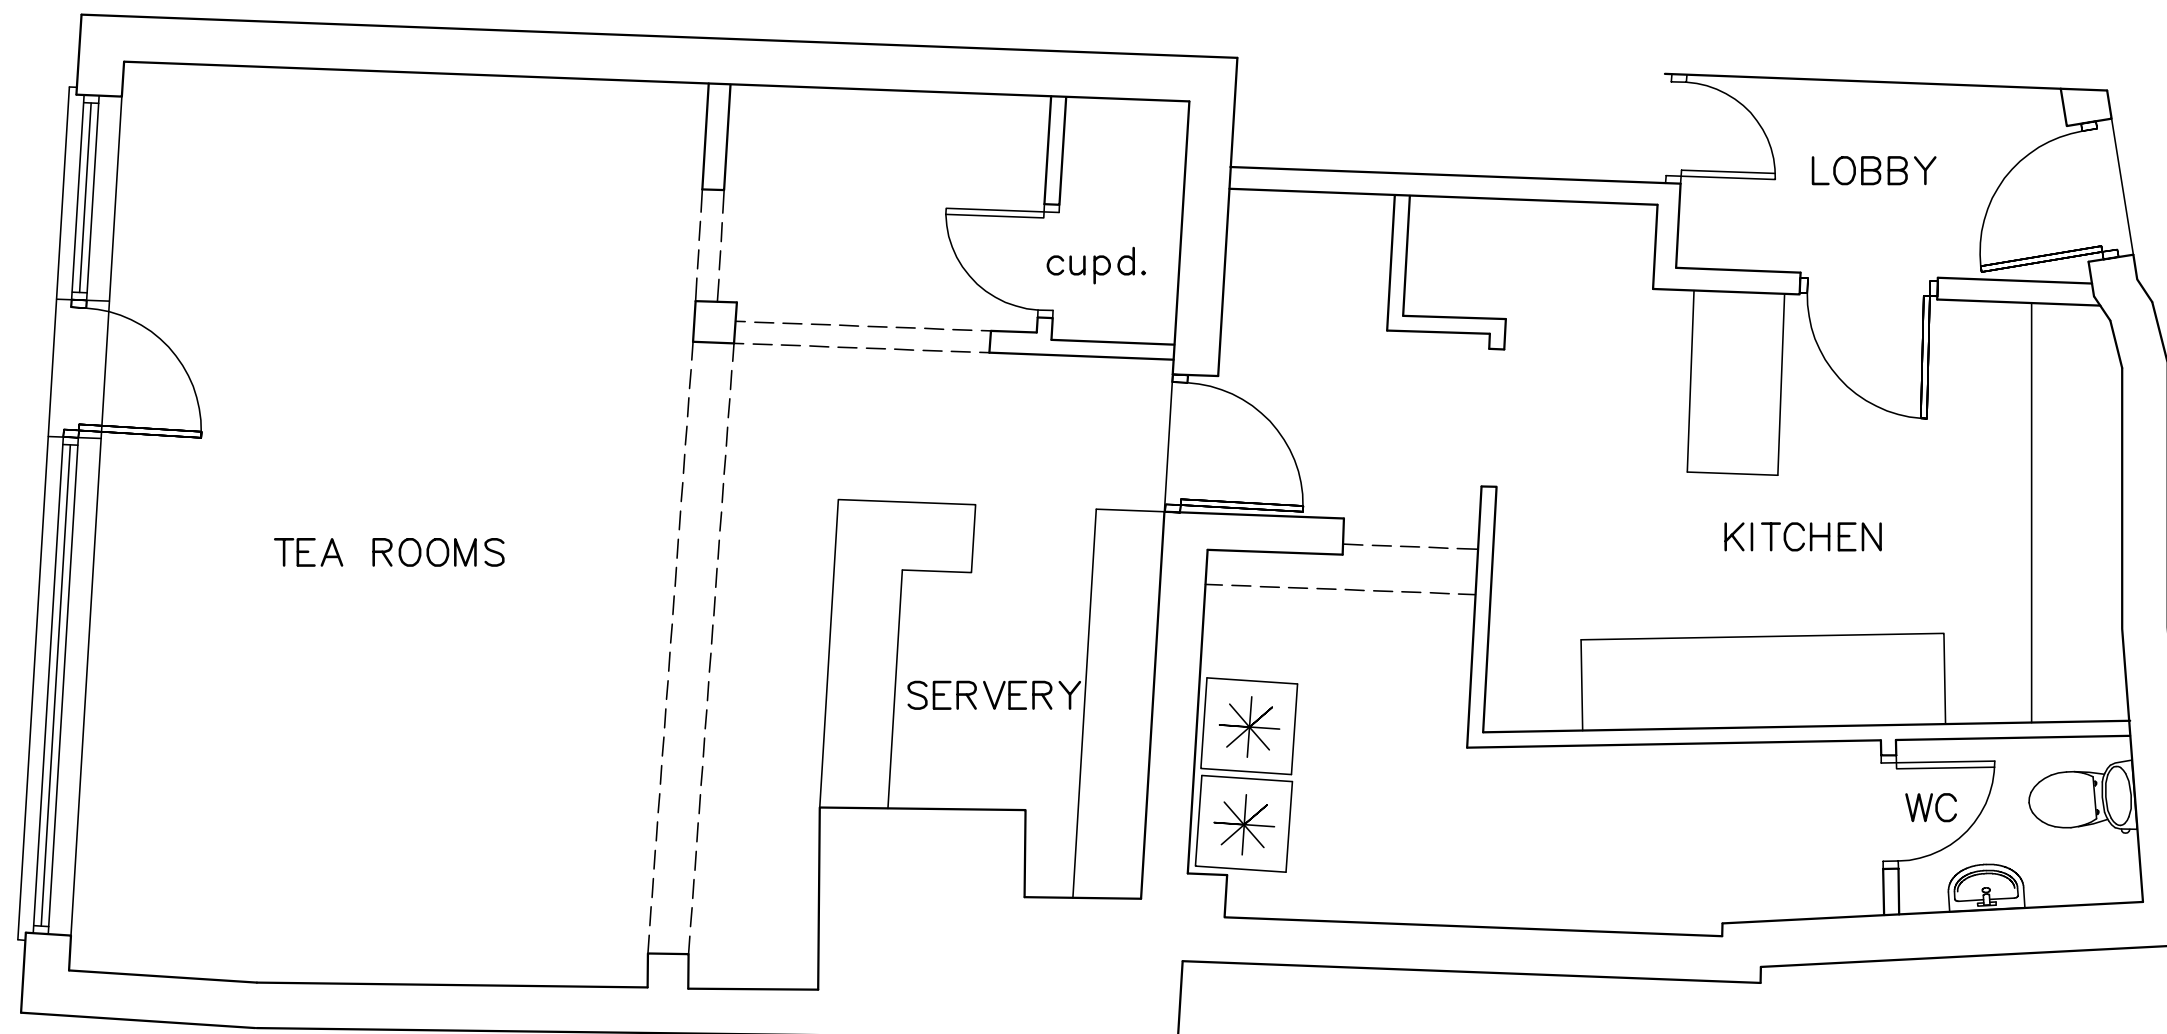


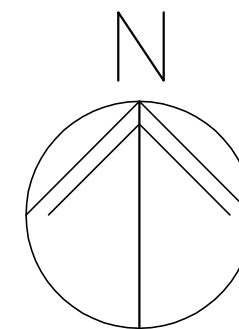


Lavender Tea Rooms,
8 North Street,
Havant, PO9 1PR

EXISTING AND PROPOSED PLAN

Revisions

- A.
- B.
- C.

10

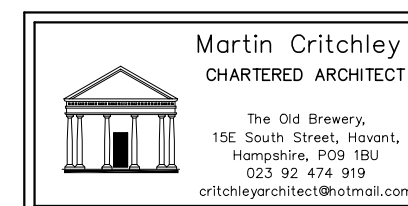

Scale A3 = 1:50
Date 26/01/16
Drawn JHL

metres

1609-201⁰