

WELCOME TO
YEW GARDENS
WATERLOOVILLE





YEW GARDENS
MARKETING SUITE
& SHOWHOME



YEW GARDENS
VIEW OUR COLLECTION OF 3,3 & 4 BEDROOM HOMES

02381 780559

REDROW.CO.UK/YEWGARDENS





GRAPHICS INDICATED ON HOARDING



NOTES


Permission is granted to scale from this drawing for the purpose of Local Authority Planning Approval only. In all other circumstances DO NOT scale from this drawing. Please contact this office for any additional information required.

Contractors, Sub Contractors and Suppliers are to check all relevant dimensions and levels of the site and building before commencing any shop drawings or building work. Any discrepancies should be recorded to the Architect.

Where applicable this drawing is to be read in conjunction with the Consultants' drawings.

This drawing is the copyright of Telford King Ltd ©. All rights reserved. Ordnance Survey Data © Crown Copyright. All rights reserved. Licence No. 100007359

REV	DESCRIPTION	DATE	AUTHOR	CHKD
A	Graphics updated.	09.01.15	LB	LB
B	Flags clarified.	09.03.15	LB	LB

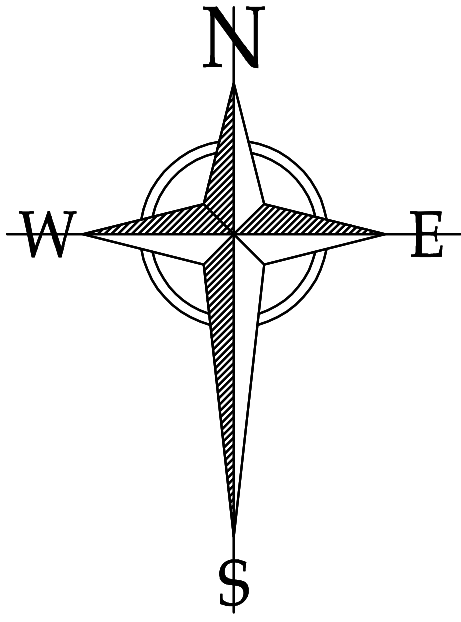

scale 1:500

0

10m

20m

30m

FOR INFORMATION

PROJECT

"YEW GARDENS"
(BEREWOOD PHASE 2)
WATERLOOVILLE

DRAWING

PROPOSED SIGNAGE
LAYOUT

SCALE	DATE	AUTHOR	CHKD
NTS	11.12.2014	LB	AD
JOB NO.	DRAWING NO.	REV	
1807	001.D.008	B	