



Front Lawn Junior School - Provision of Accessible Parking Bays

ALL DIMENSIONS TO BE CHECKED ON SITE ANY DISCREPANCIES TO BE REPORTED TO THE CLIENT DO NOT SCALE THIS DRAWING		
REVISIONS		
No	DESCRIPTION	DATE

Existing Layout 1:200

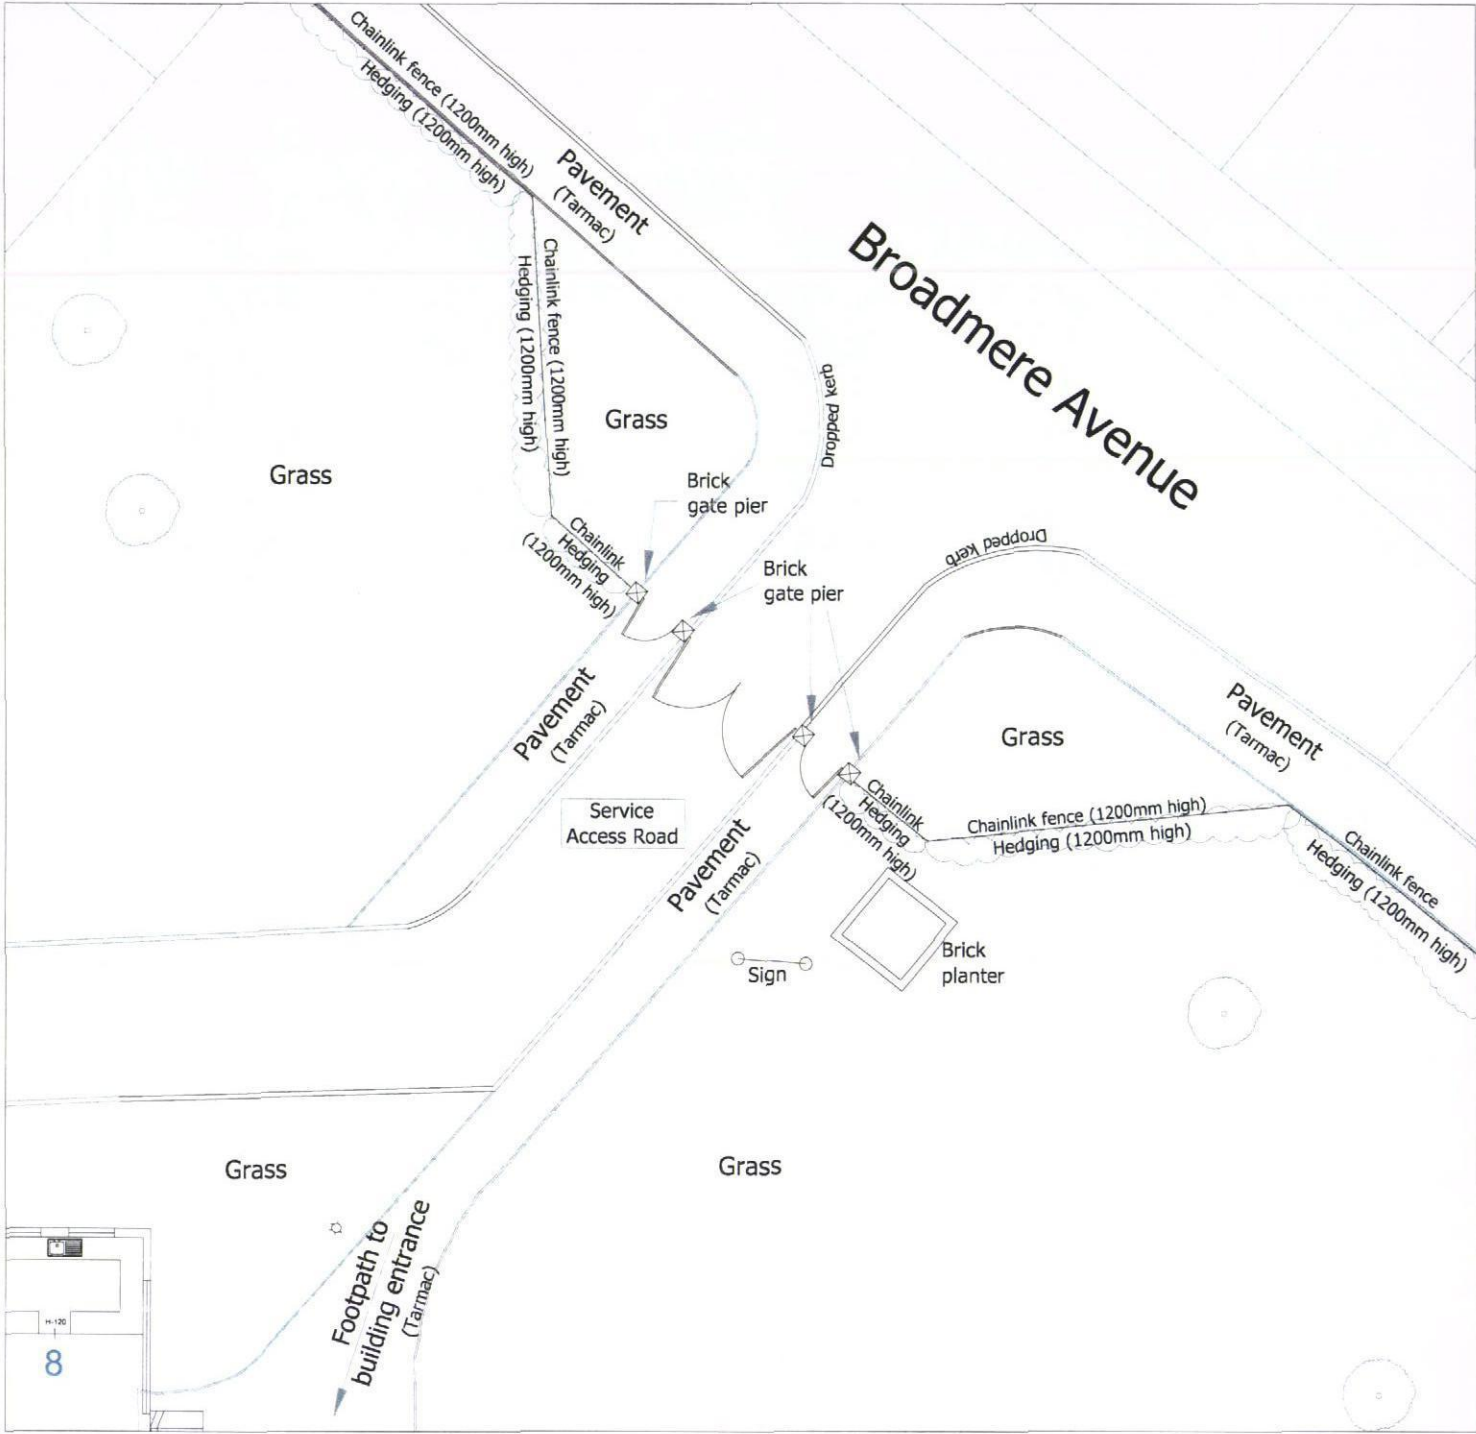

Proposed Accessible Parking Bays 1:200

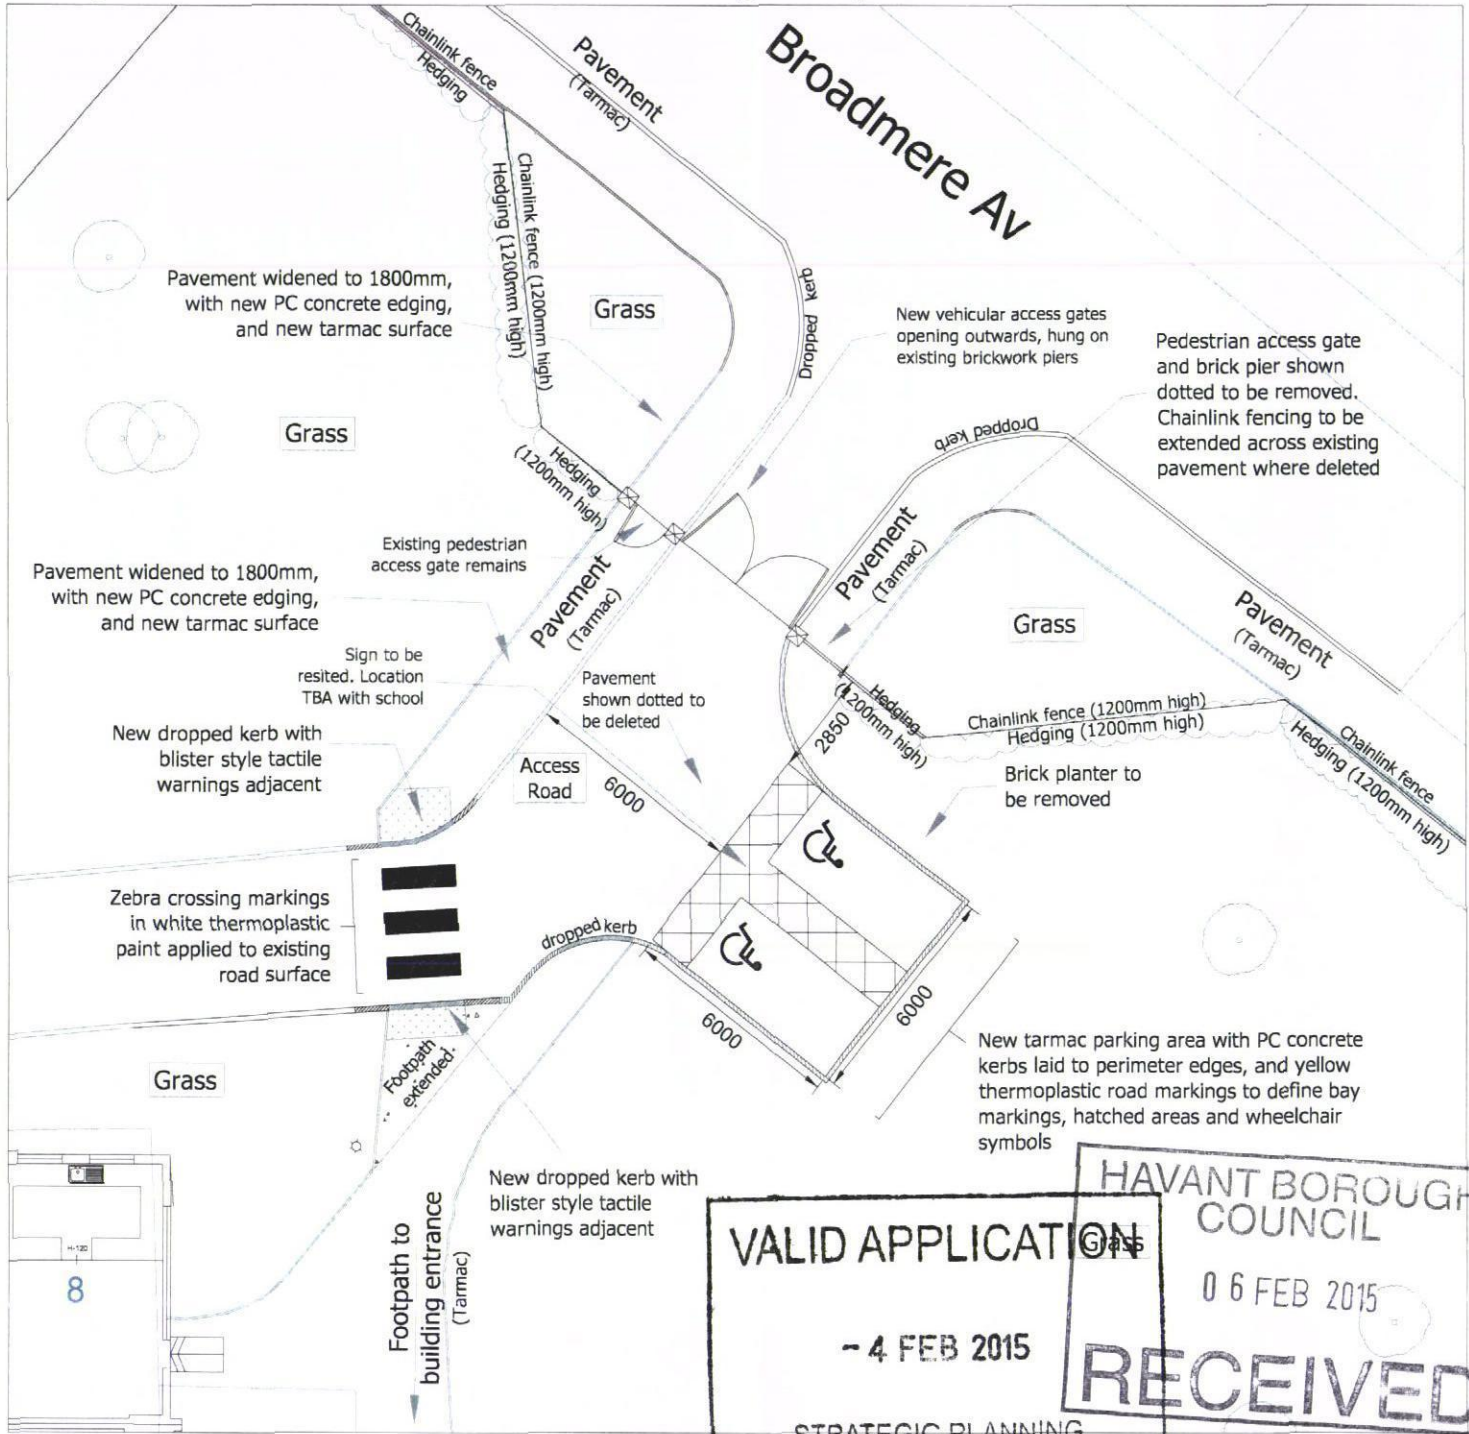

VALID APPLICATION

- 4 FEB 2015

STRATEGIC PLANNING
HAMPSHIRE COUNTY COUNCIL

HAVANT BOROUGH COUNCIL

06 FEB 2015

RECEIVED

Planning



HCC Property Services,
Three Minsters House,
76 High Street, Winchester SO23 8UL.
tel: (01962) 847801

PROJECT Front Lawn Junior School Provision of Accessible Parking Bays				SHEET CONTENTS Existing & Proposed Plans	
SCALE Shown	DATE Jan 15	DRAWN.	CHKD.	DRAWING No. AT-2028-201	REVISION
				FILE REF.	