



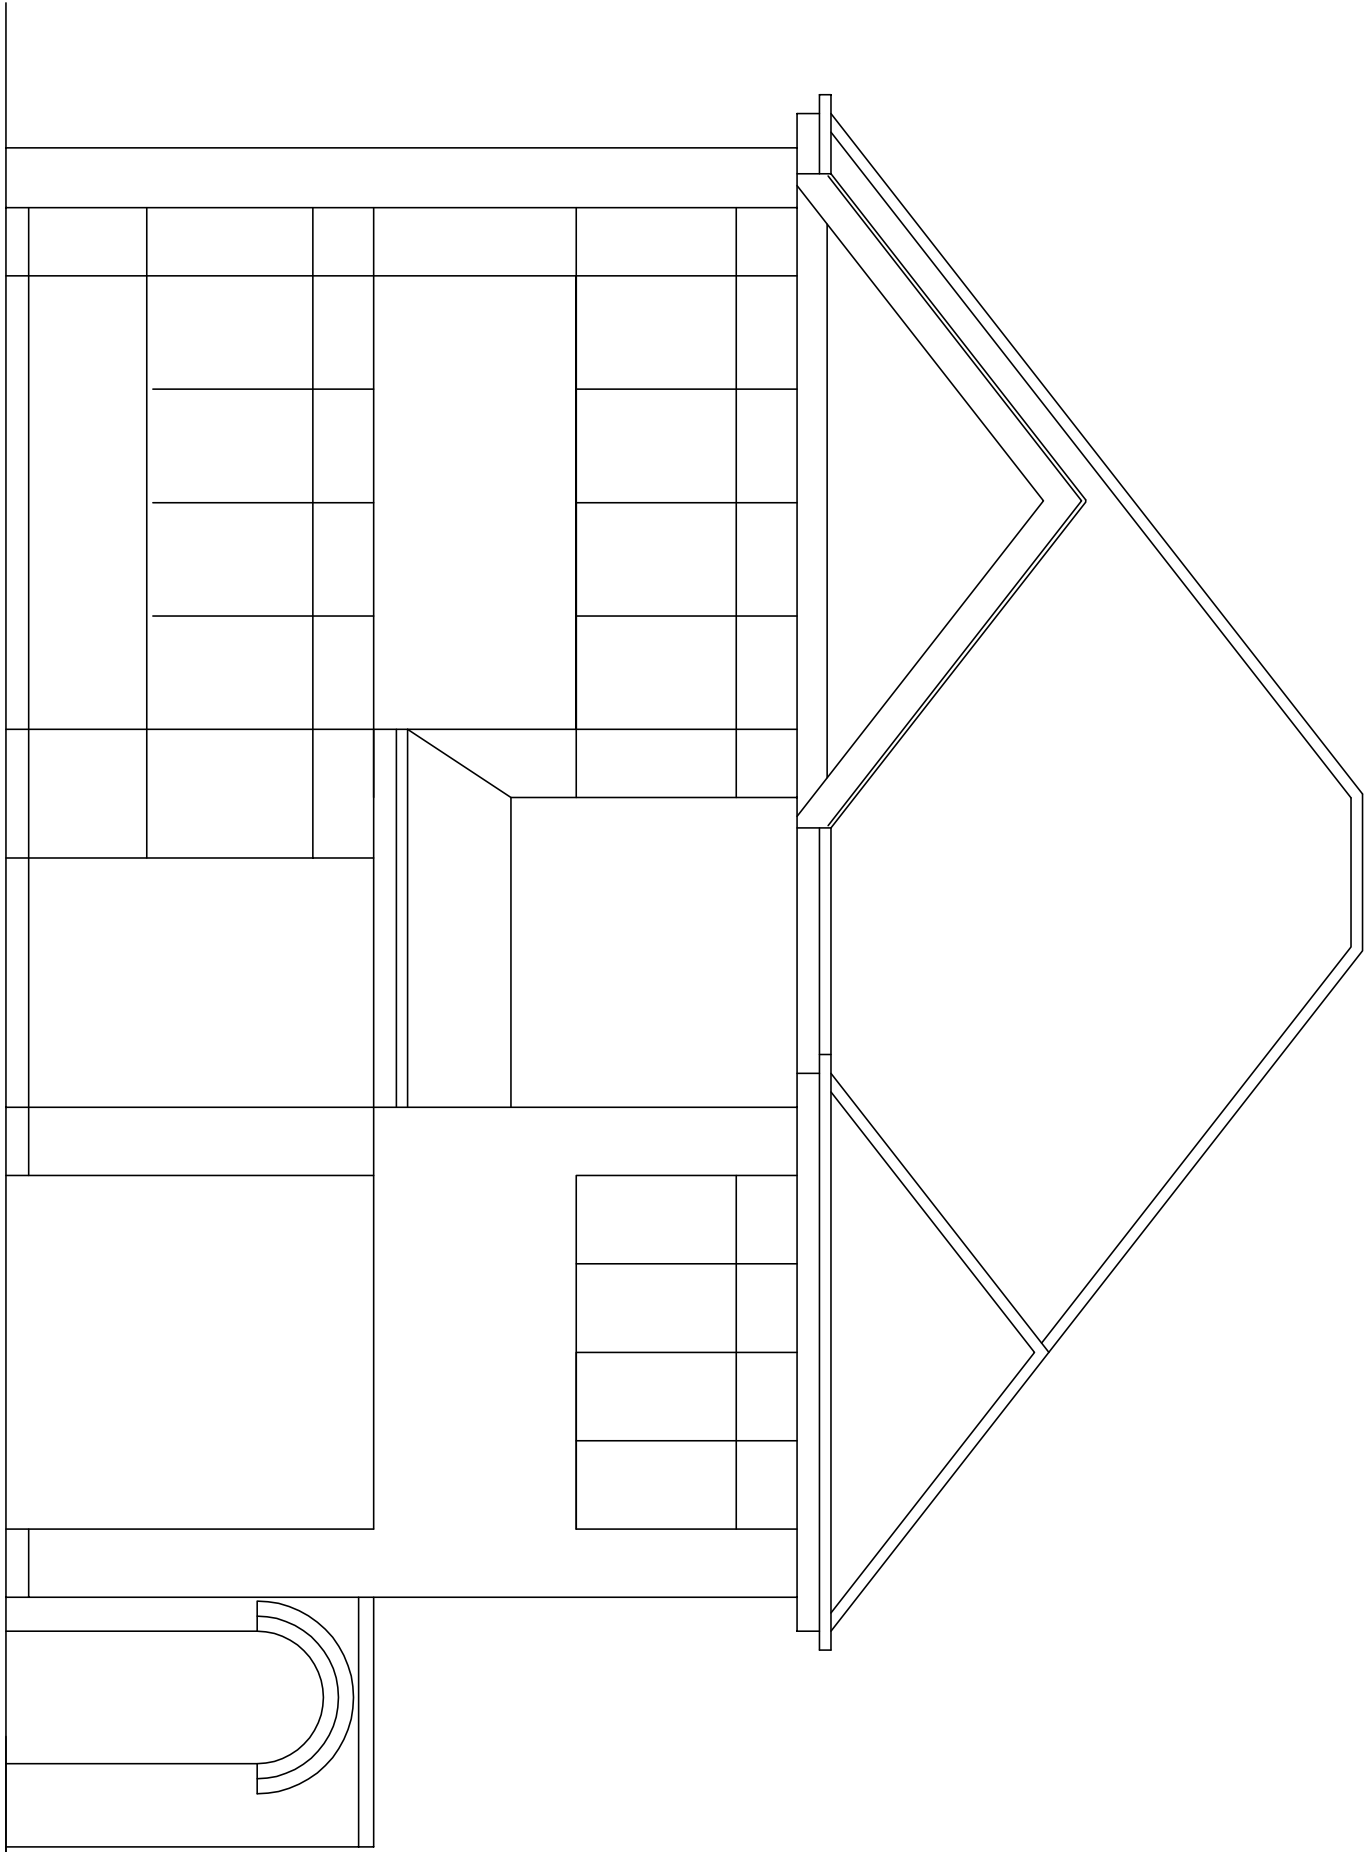

Existing South elevation


BOUNDARY

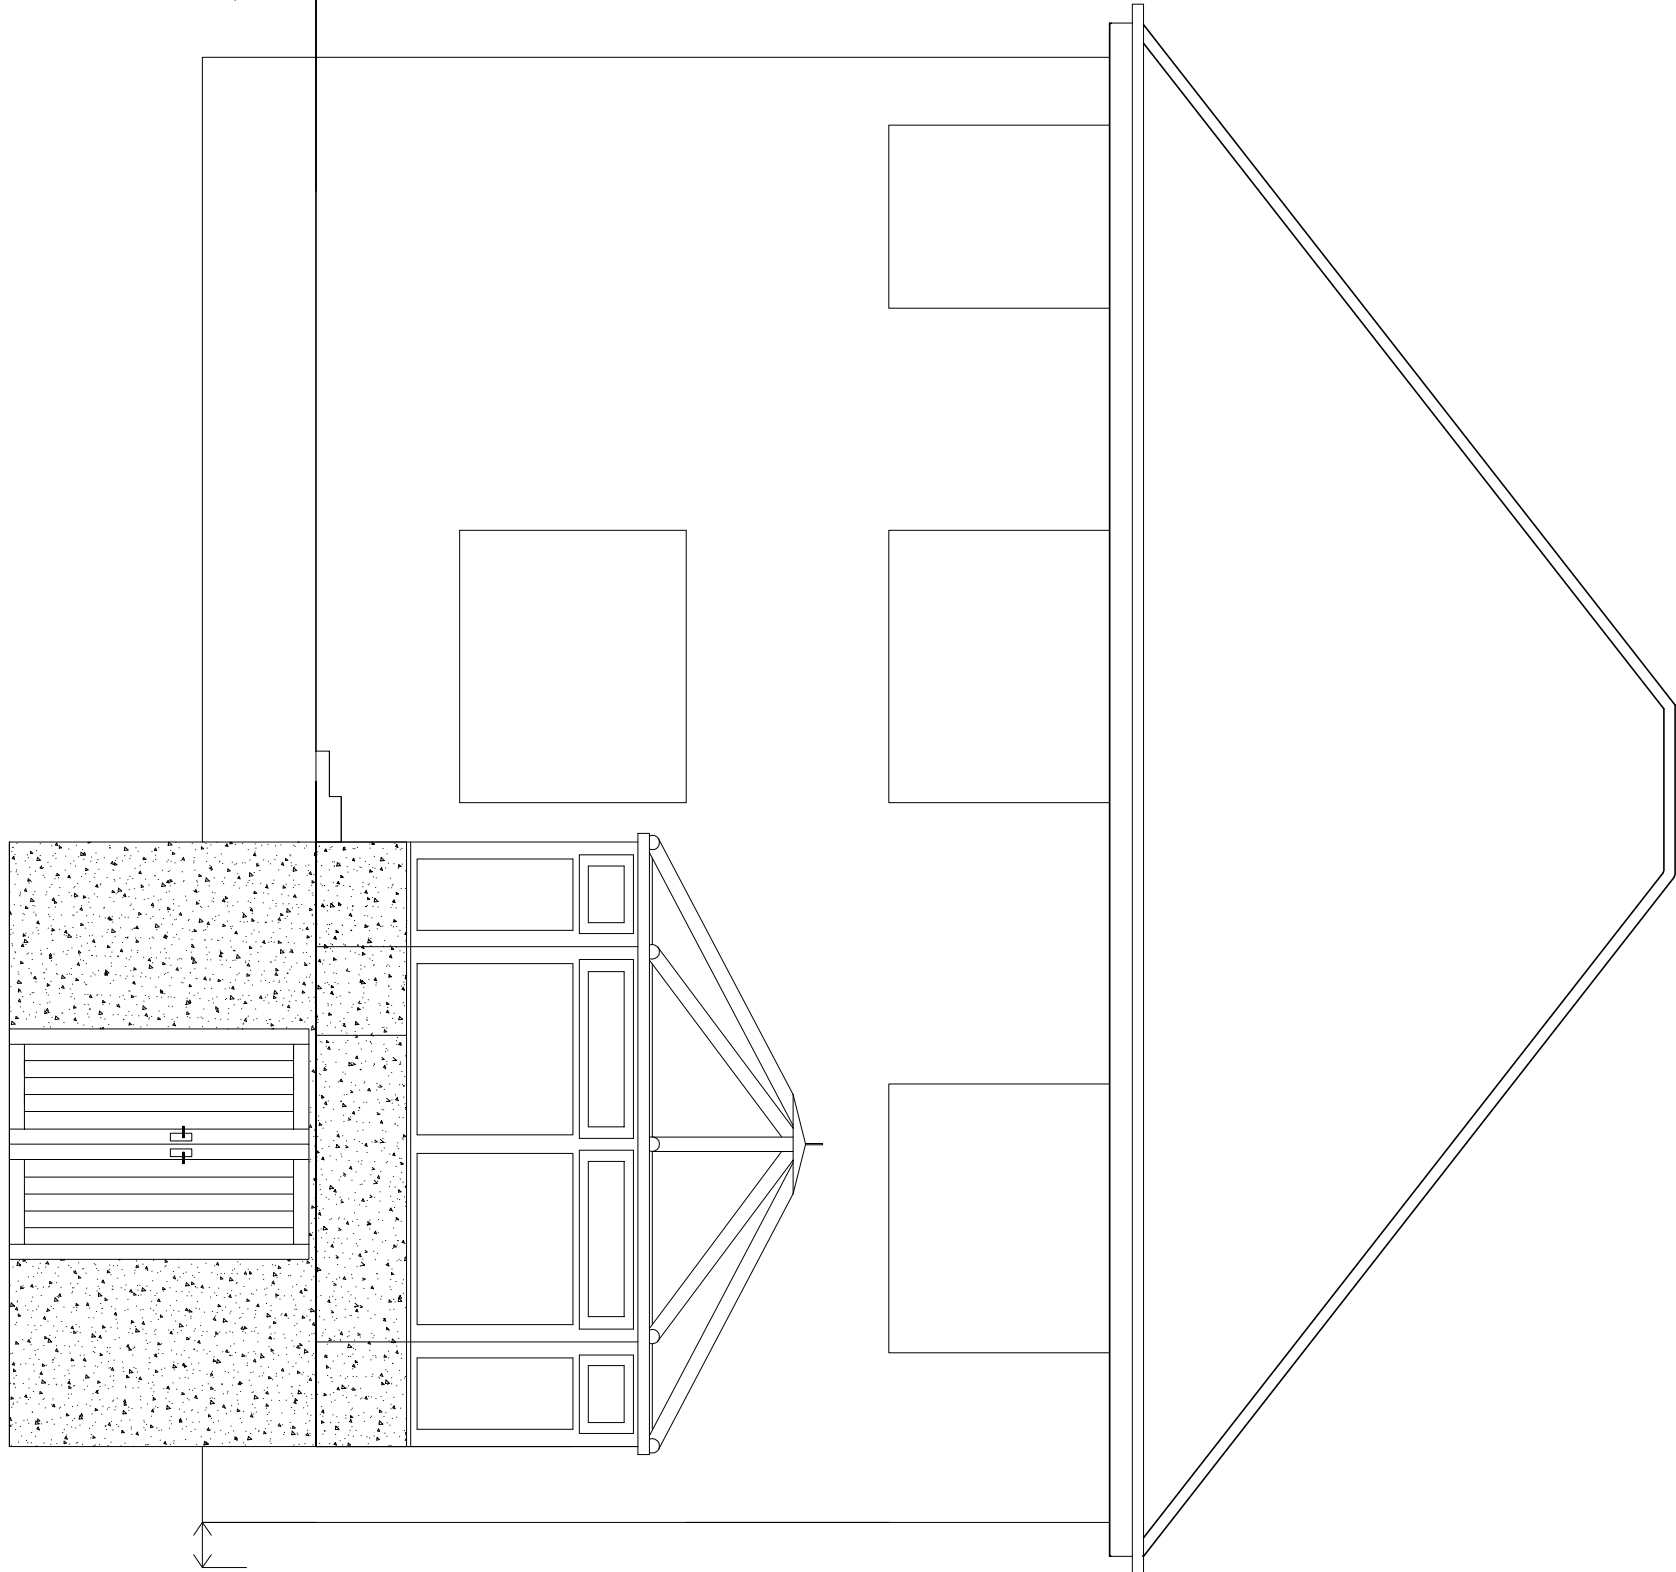


Ex. North Elevation

tiles to match
existing

BOUNDARY

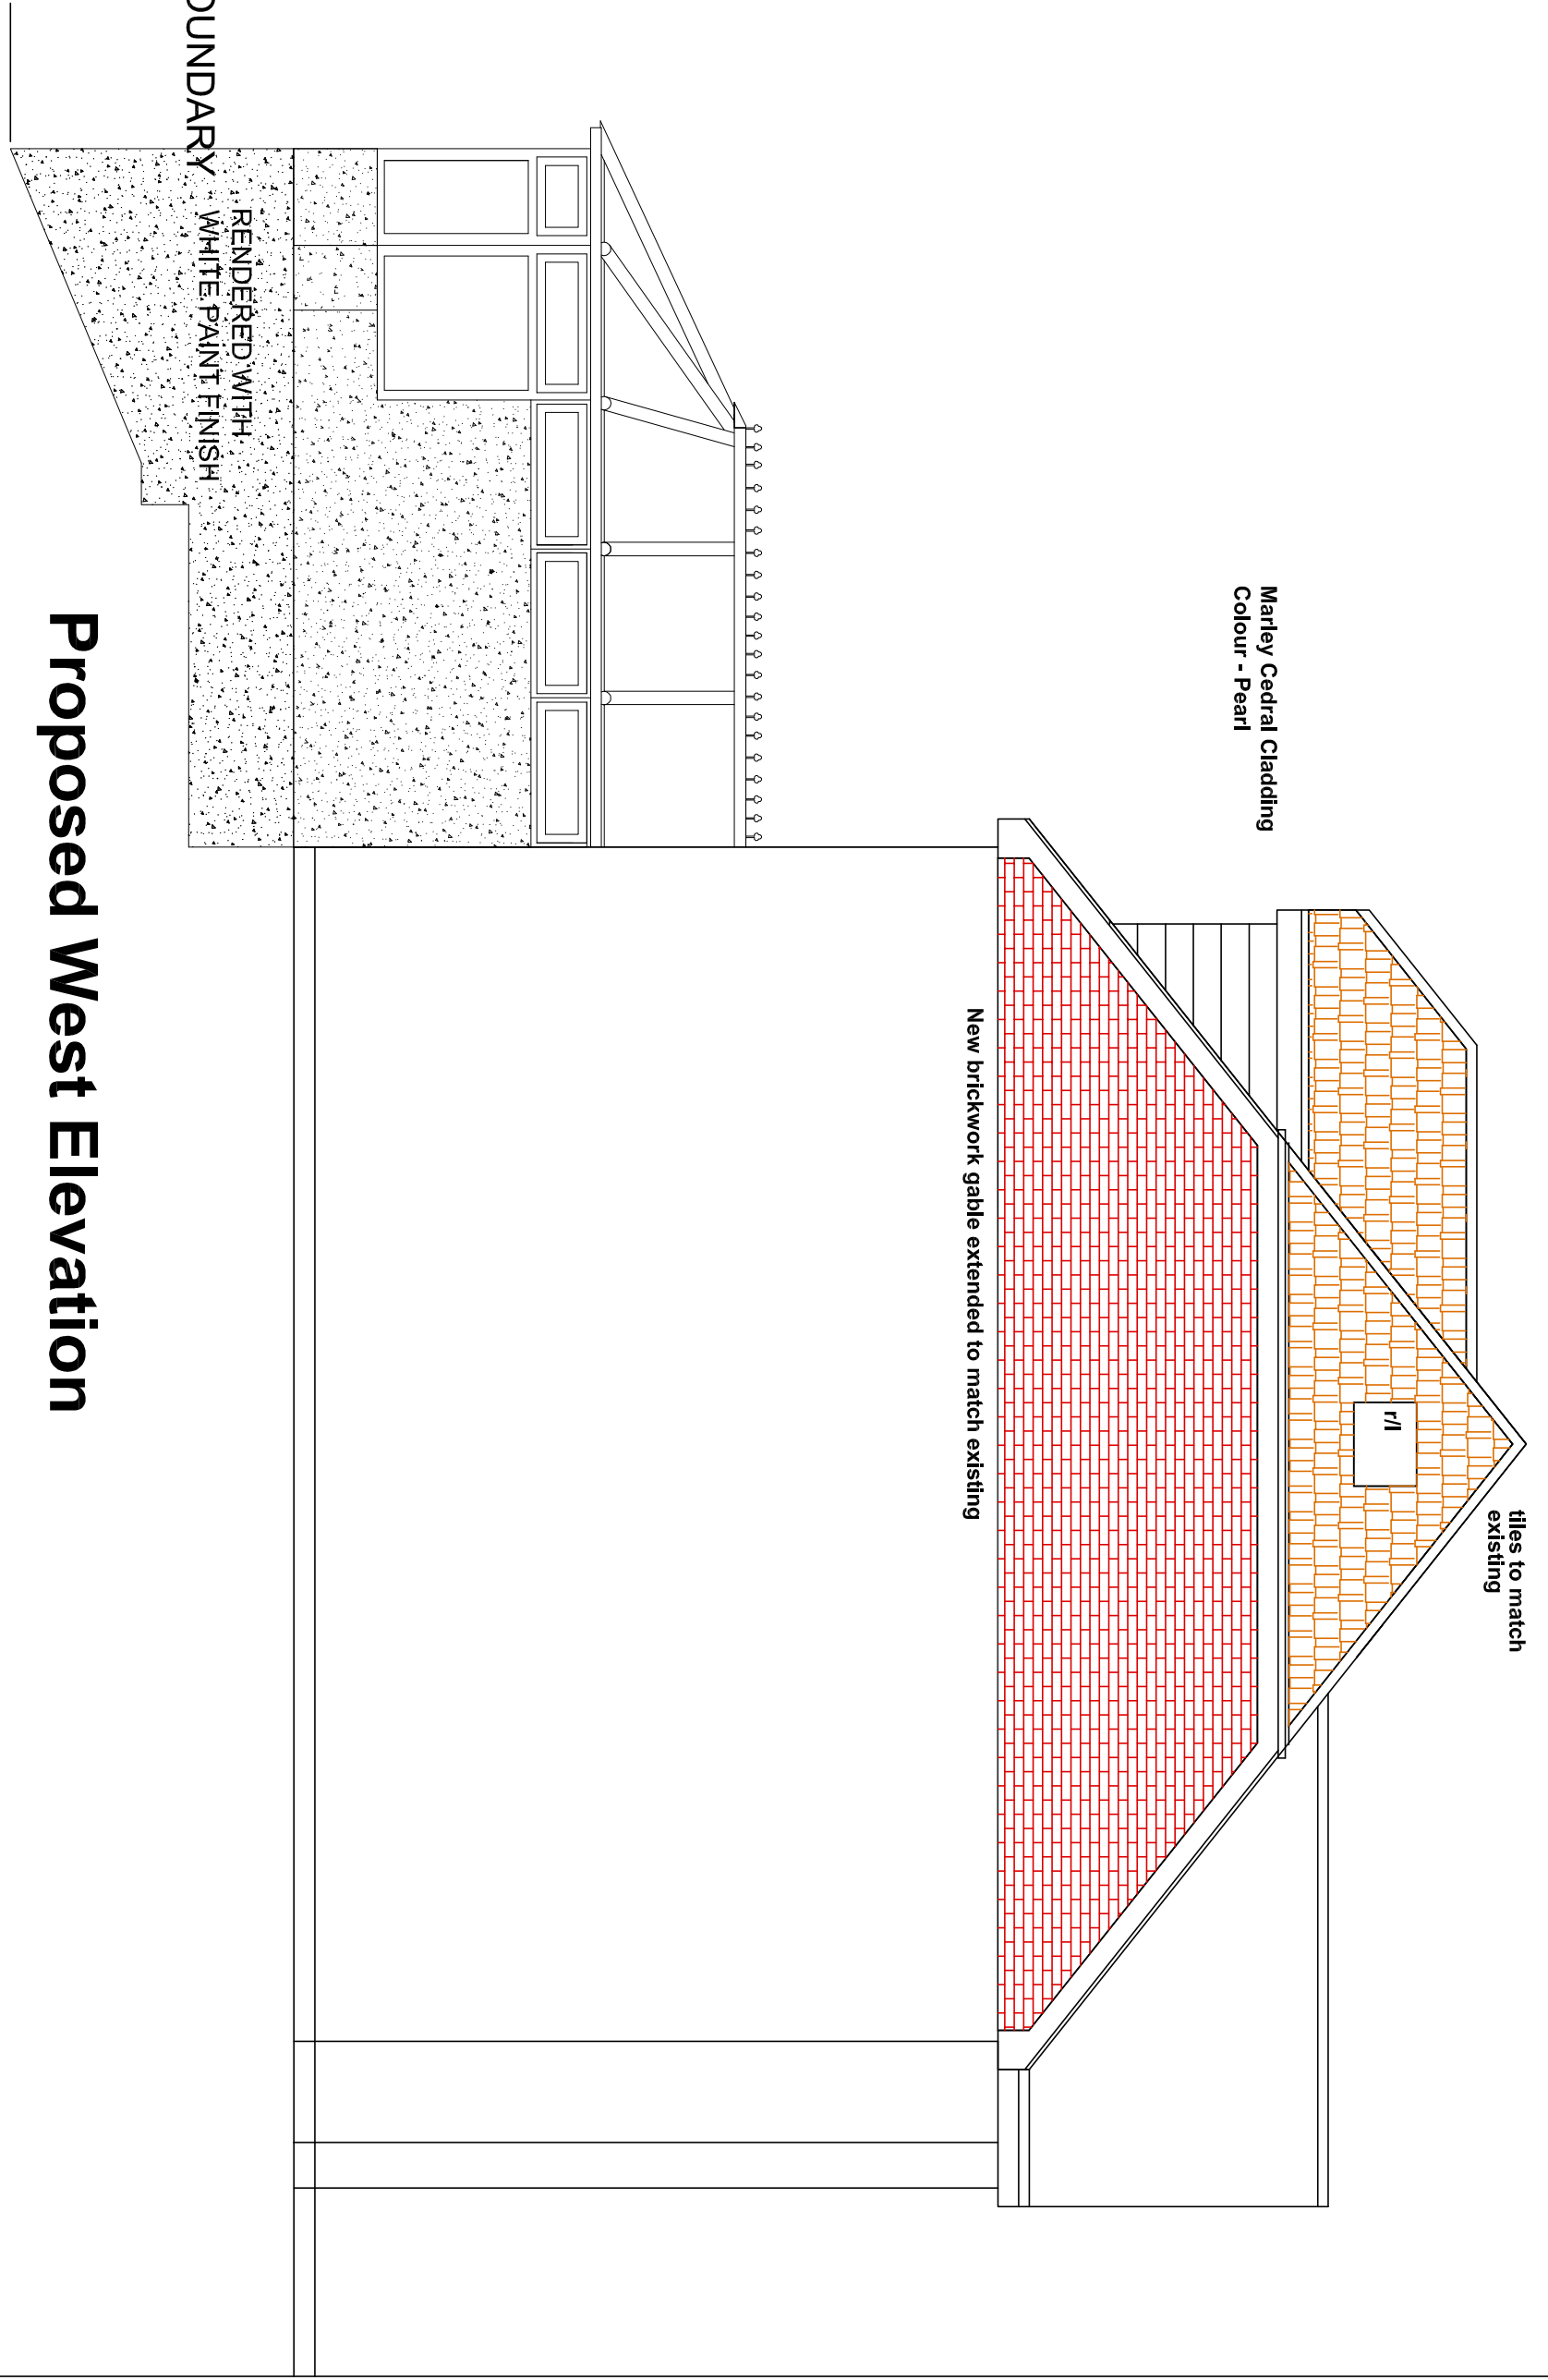


Proposed West Elevation

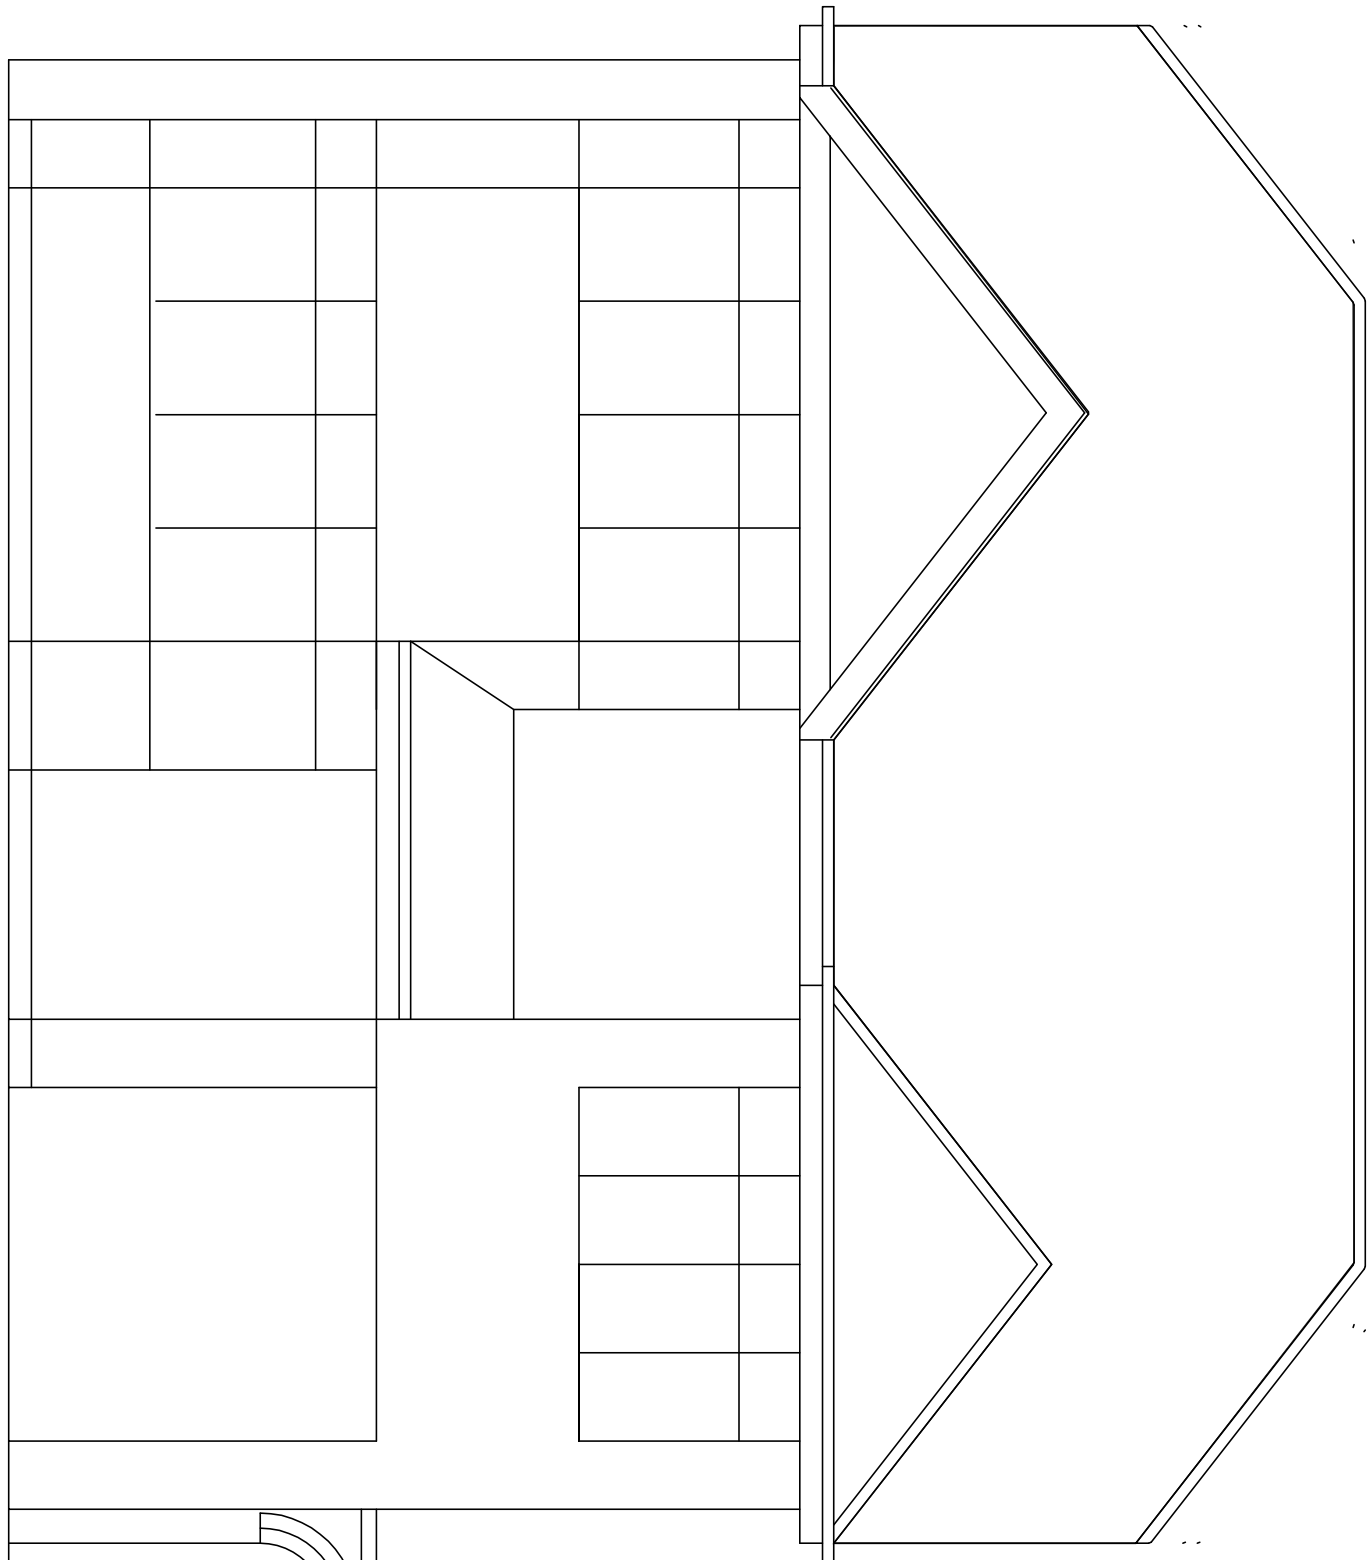


Proposed South elevation

BOUNDARY

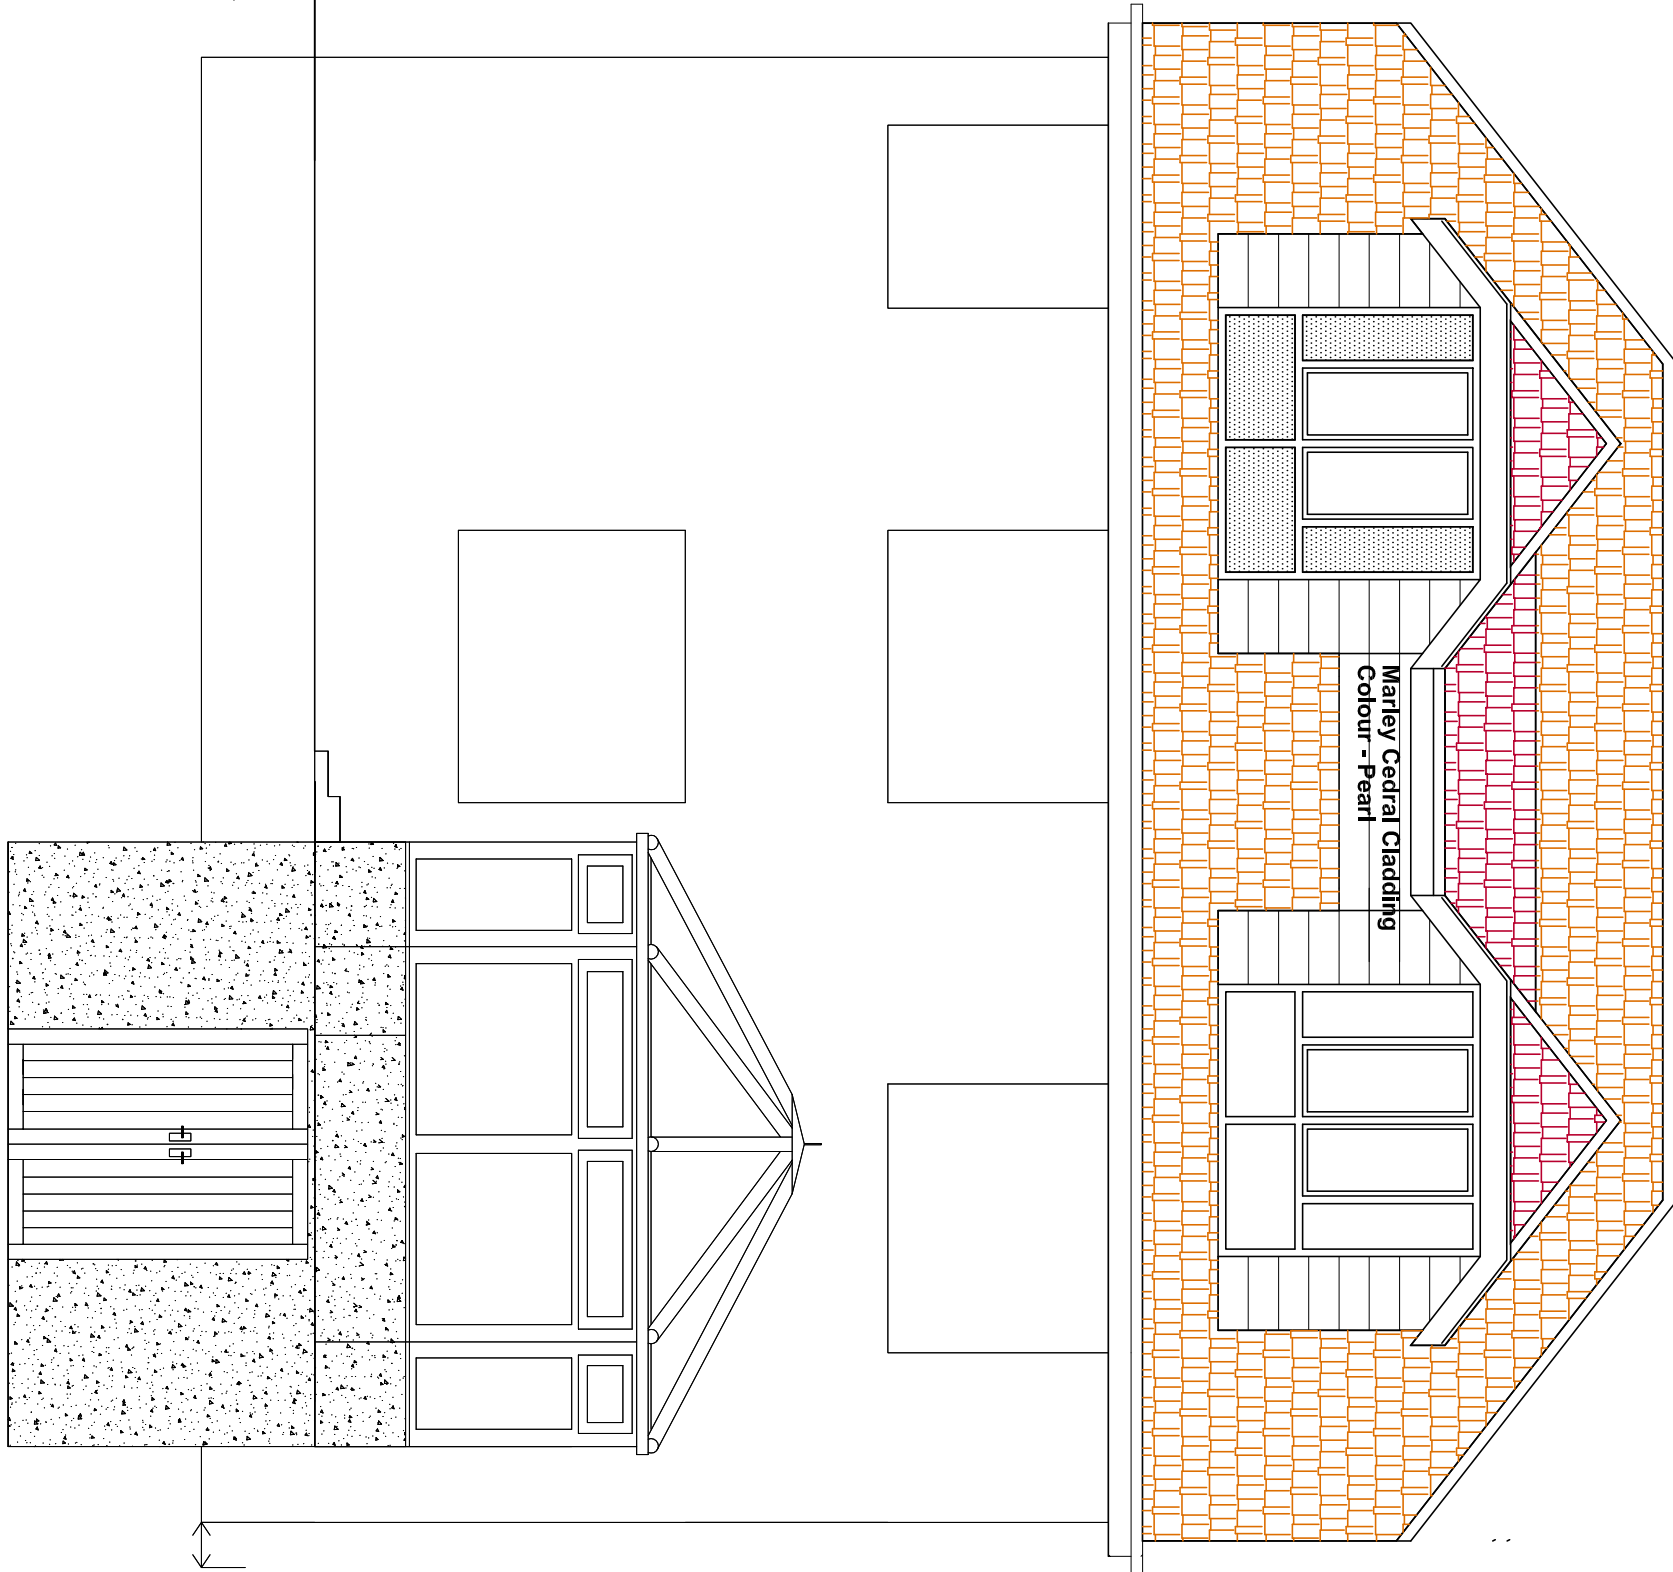

Proposed North Elevation

BOUNDARY

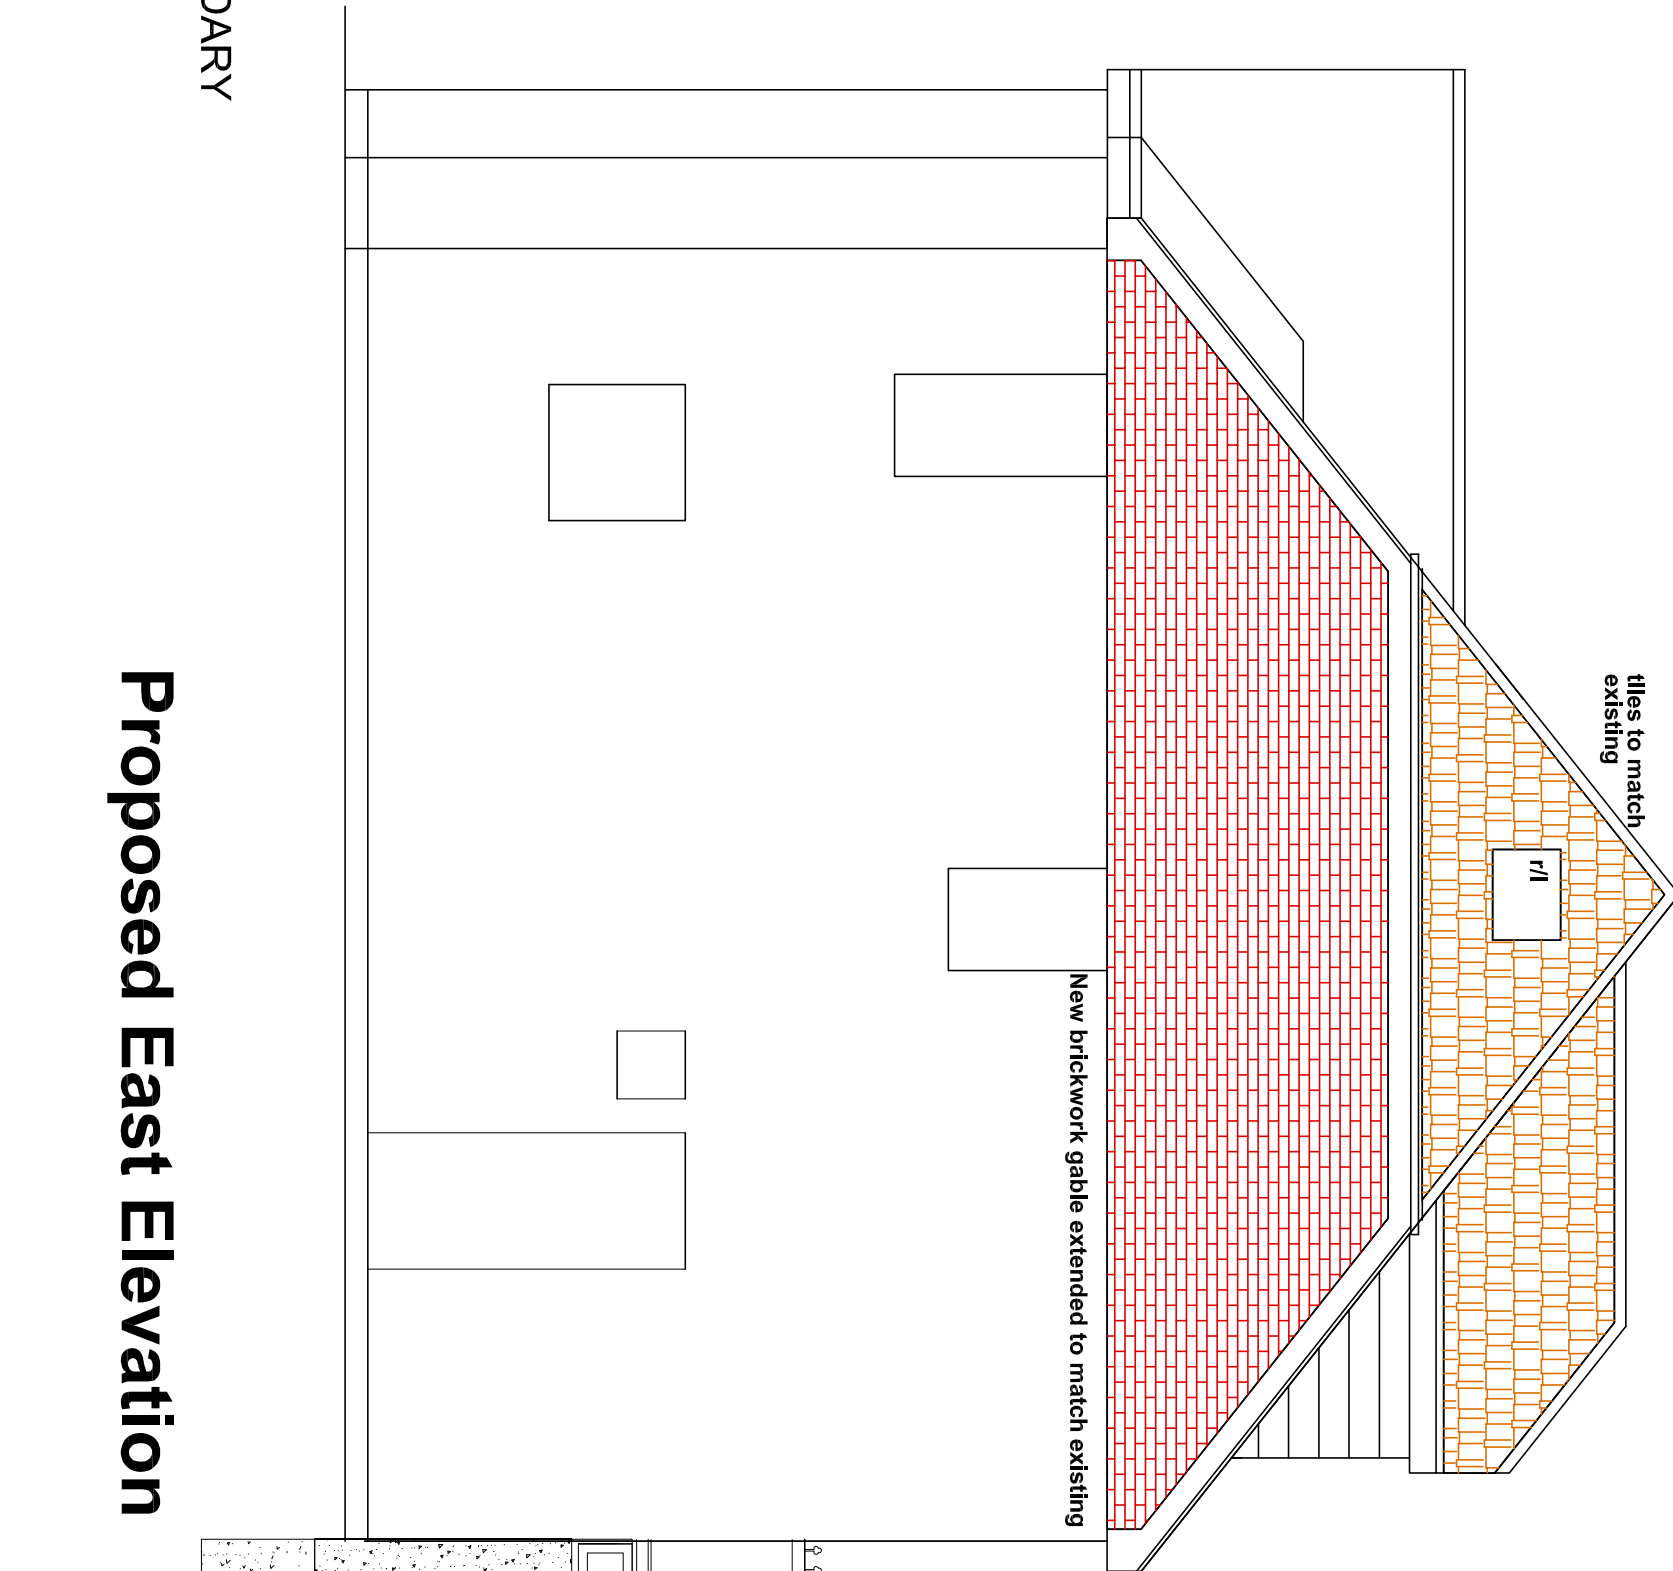

Proposed East Elevation

