



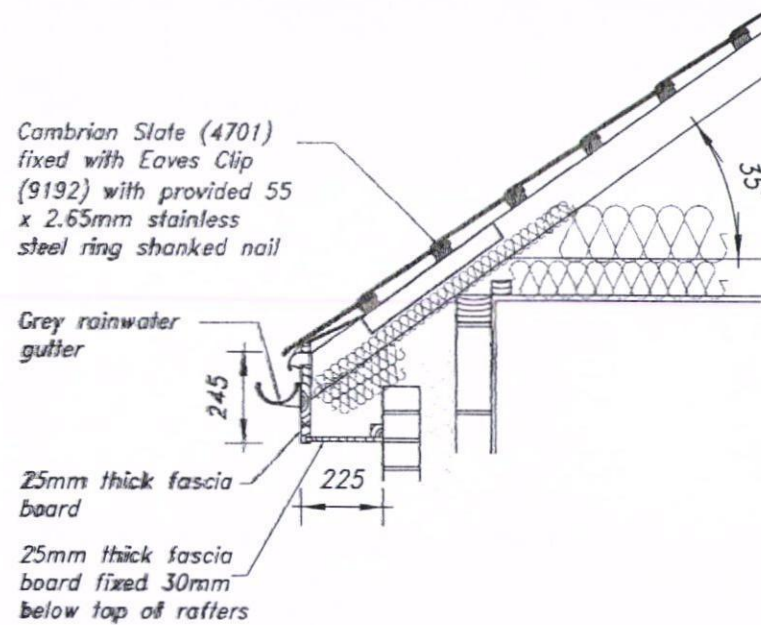


**Cambrian Slate
Eaves Detail**

Half round terracotta
colour concrete ridge
tile over dry ridge vents

Half round terracotta
colour concrete ridge
tile

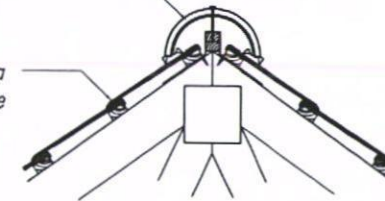


**Cambrian Slate
Ridge Detail**

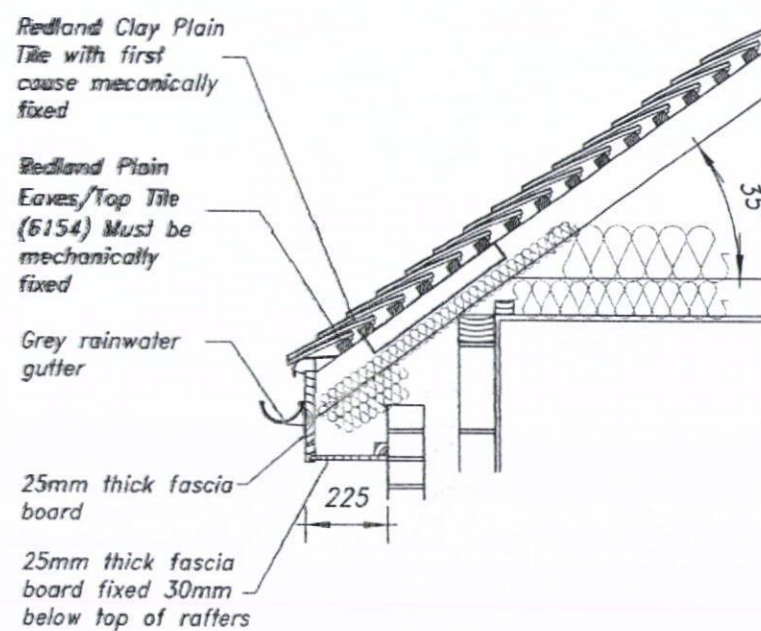

**Plain Tile Eaves
Detail**

Half round terracotta
colour concrete ridge
tile over dry ridge
vents

Half round terracotta
colour concrete ridge
tile

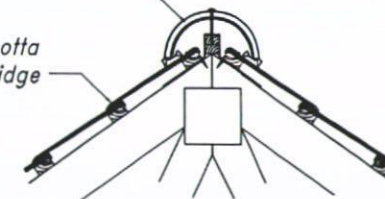

**Plain Tile Ridge
Detail**



■ Drawing Based Upon:

Status: Planning Application

Notes: Contractors are not to scale from this drawing. All dimensions to be checked on site and any discrepancies, ambiguities and/or omissions between this drawing and information given elsewhere must be reported to this office. If in doubt, ask.

RPS

Suites 55 & 58 Cherry Orchard East Knebworth Park Swindon Wilts SN2 8UQ
T 01793 818100 F 01793 818101 E rps@rpsgroup.com W www.rpsgroup.com

■ Client: Taylor Wimpey Southern Counties

Project: Old Park Farm, Waterloooville.

Title: Phase 2 - Eaves and Ridge Details
(Clay and Reconstituted Slate Tiles)

Date: 03.09.10 Scale: 1:20 Original Paper Size: A3

Drawn: AJC Checked: CHx Job Ref: JWB3058

■ Figure Number: 601-48 Rev: -

www.rpsgroup.com