


PERMIT

Application for Tree Works at 200 Park Avenue, Purbrook

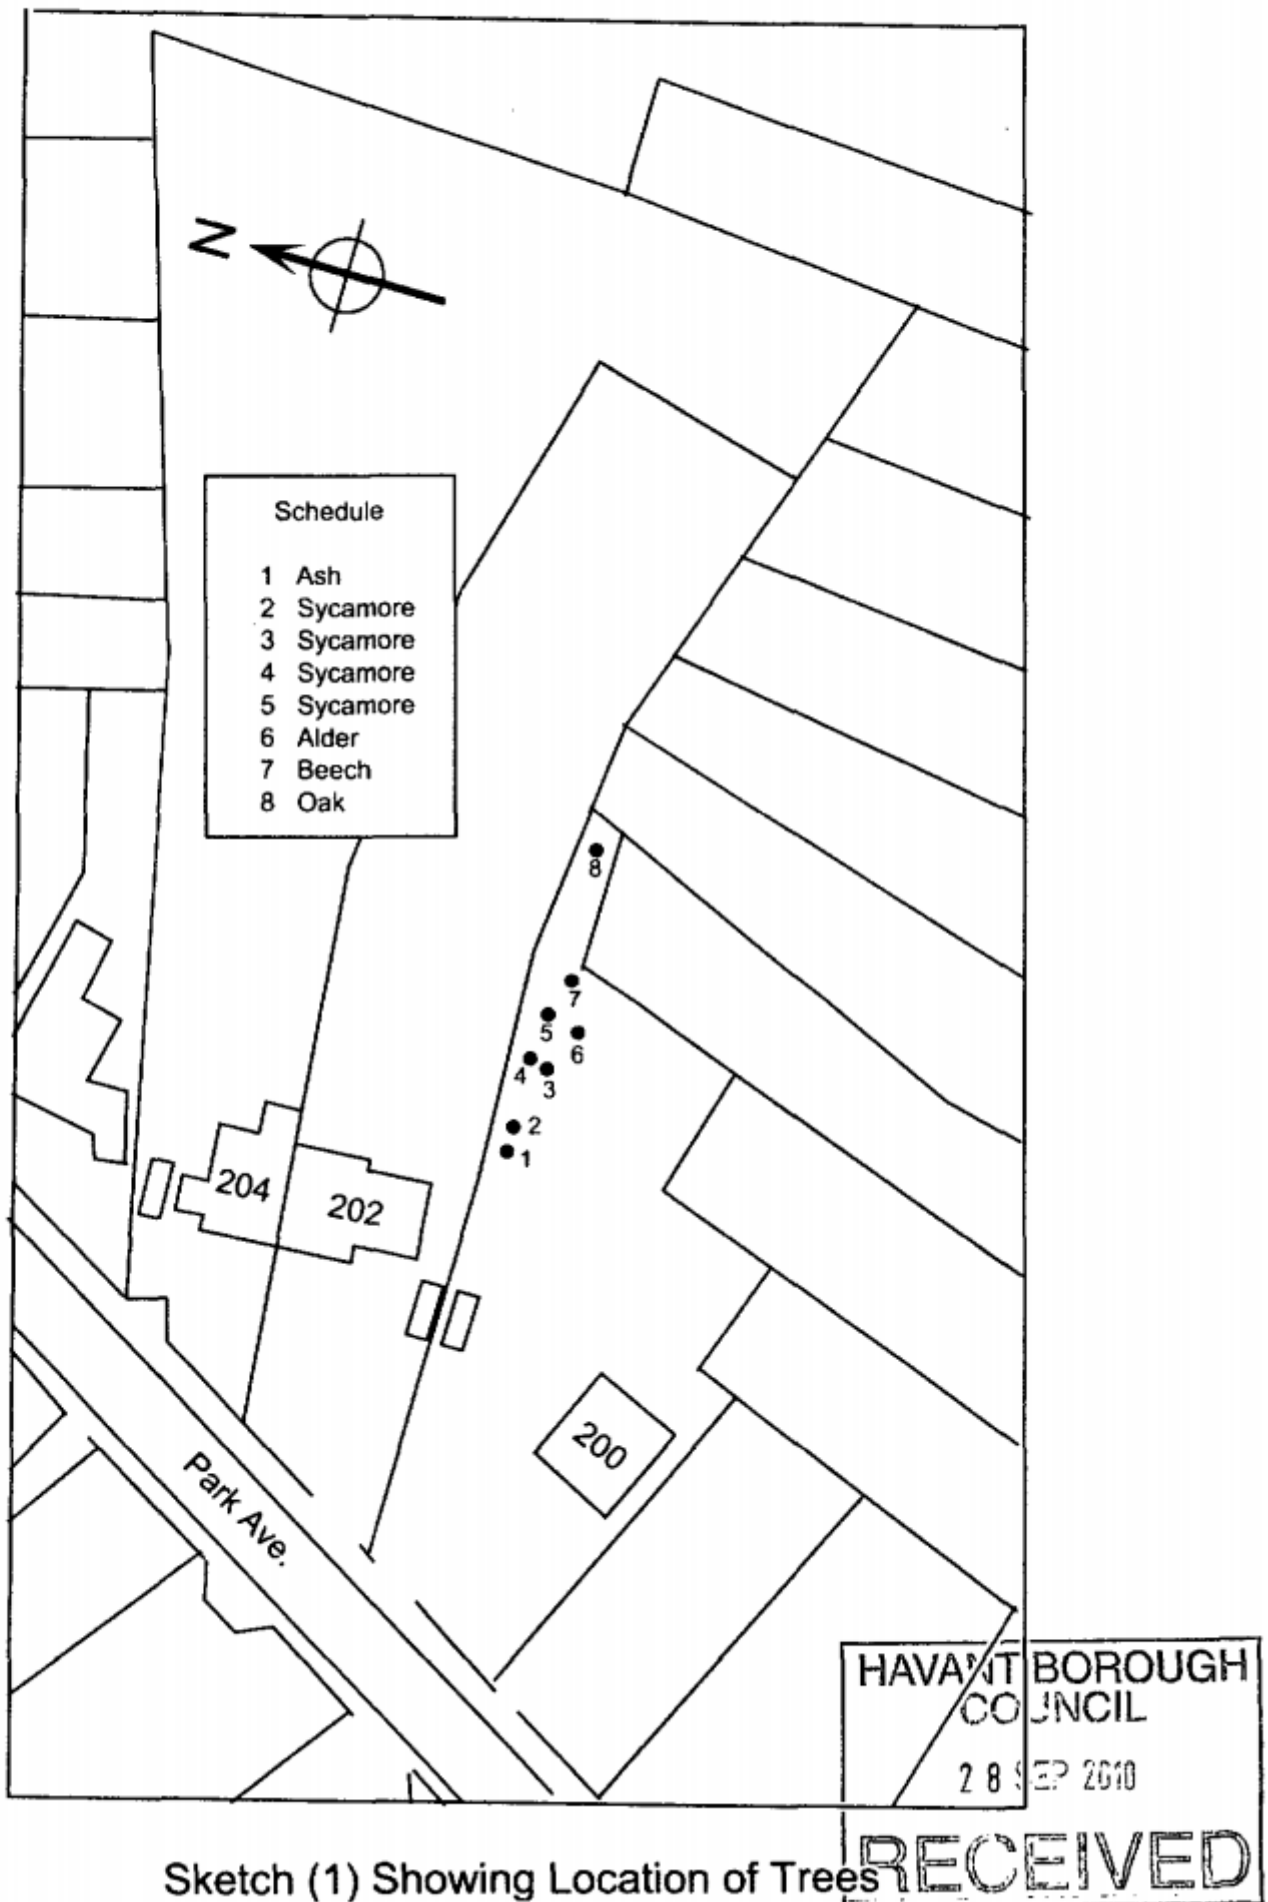

Sketch (1) Showing Location of Trees