
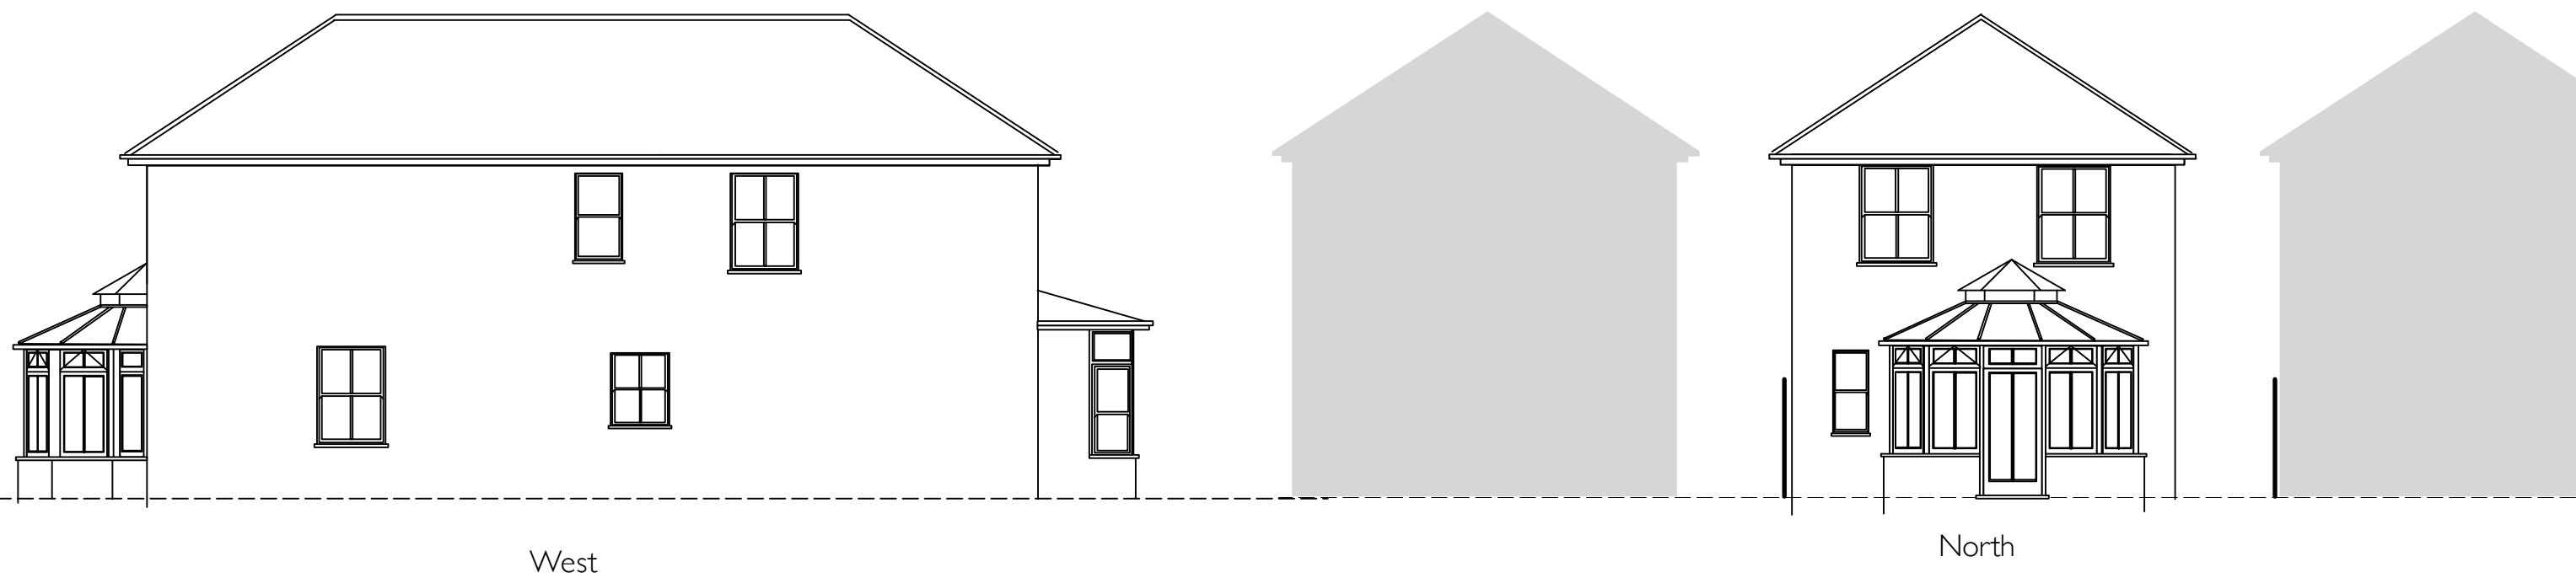


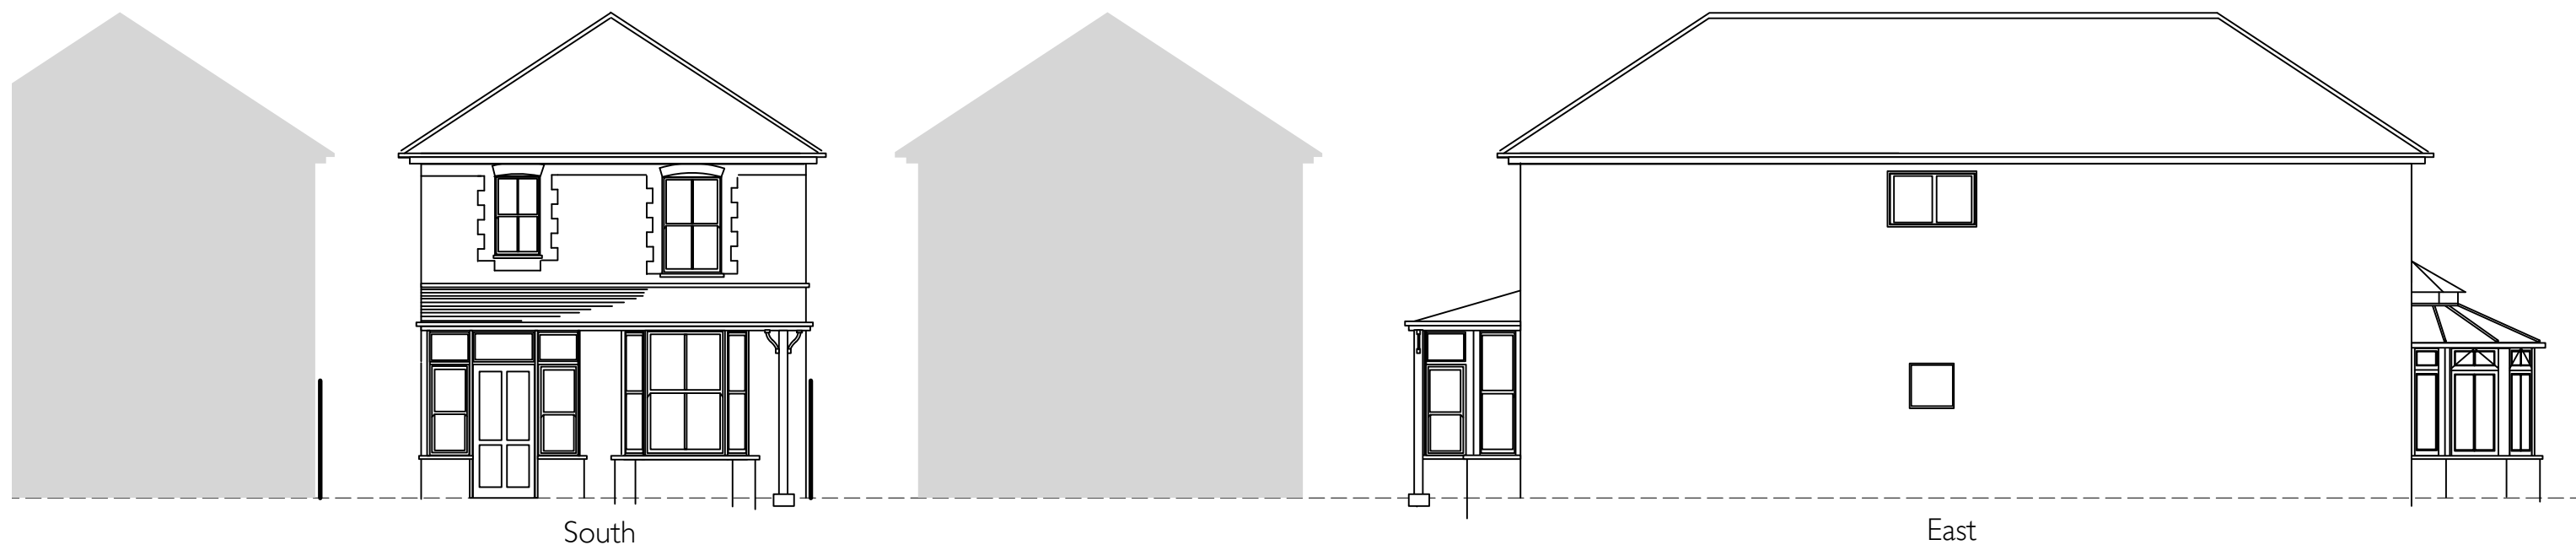

607 Southleigh Rd

Location 607 Southleigh Road
Emsworth
Hants PO10 7TE

Drawing Elevations proposed

Date 18/01/2016

Scale 1:100 @ A3

Drawing No P/S/03.0

Cd file iMac



wyatt
design&build

01243 576147
0780 221 8751