

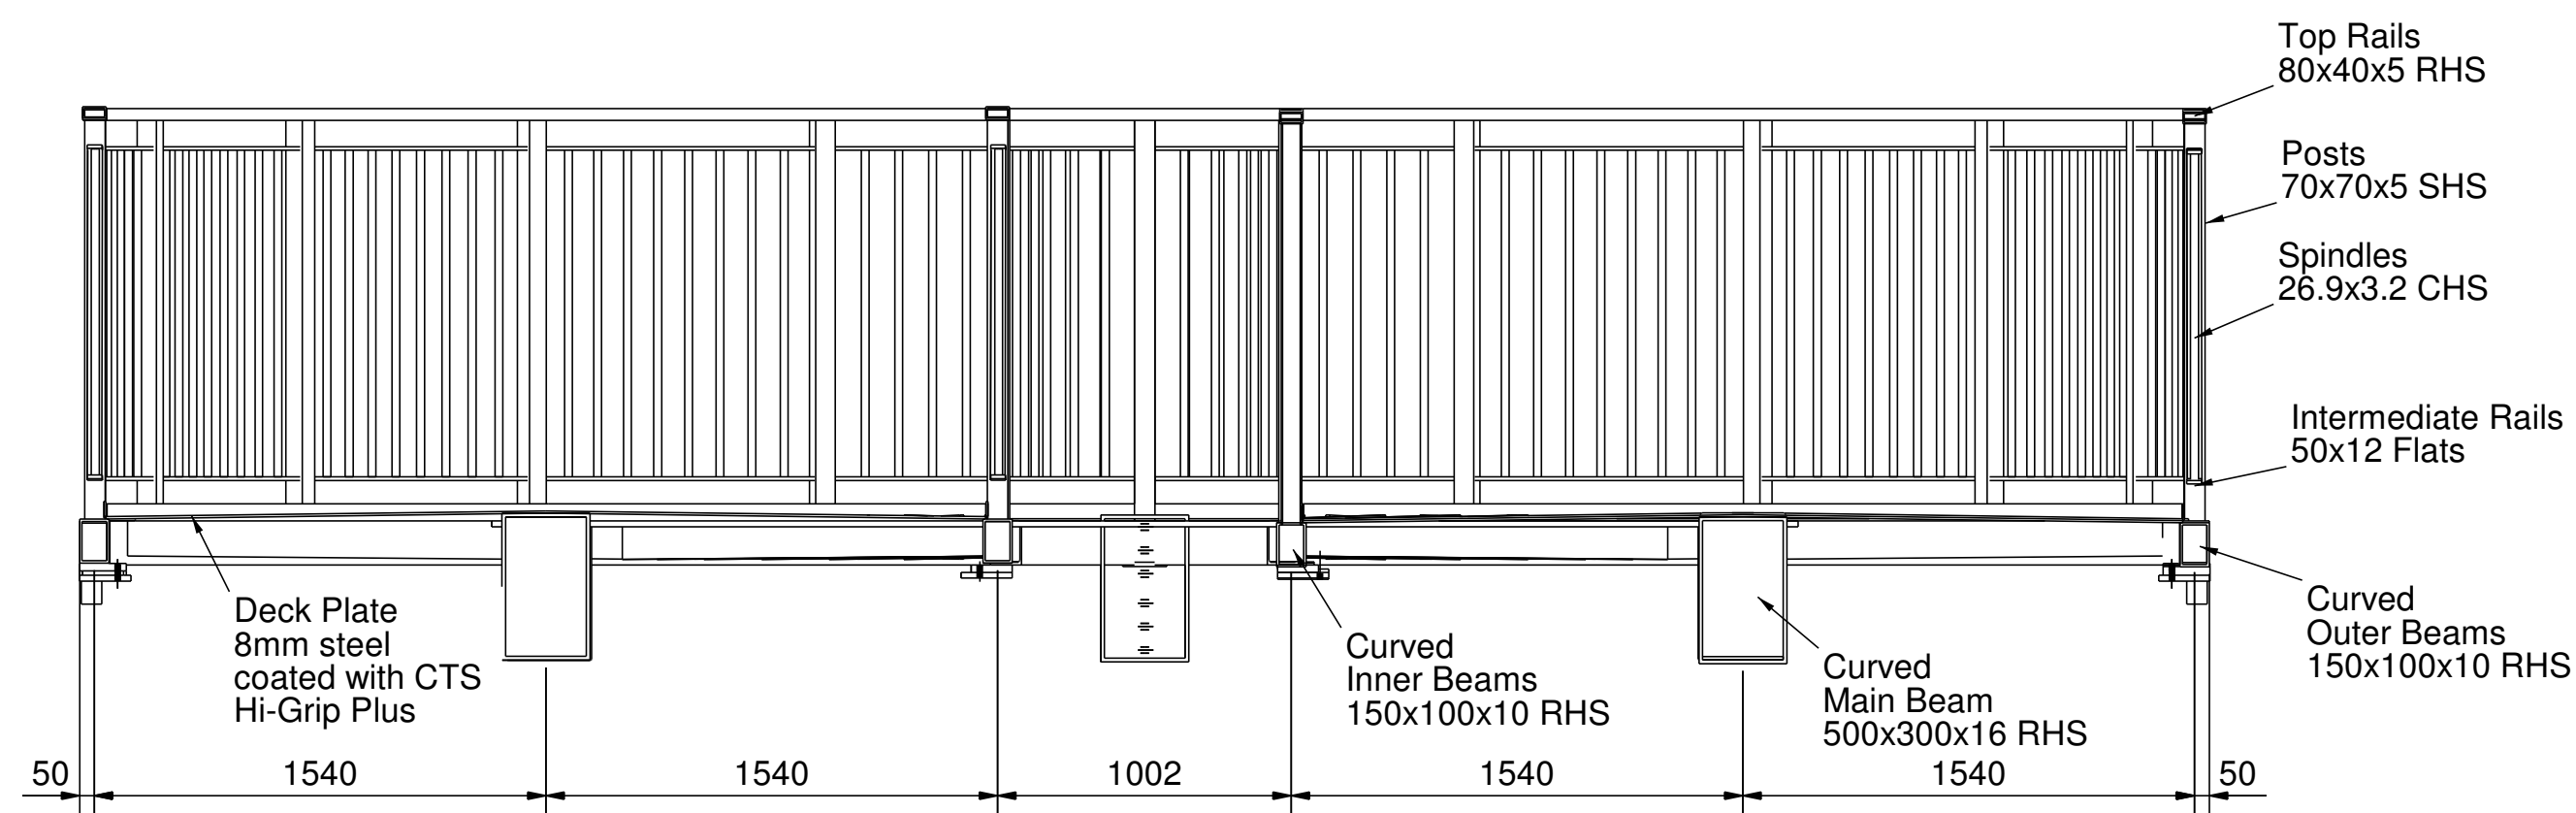
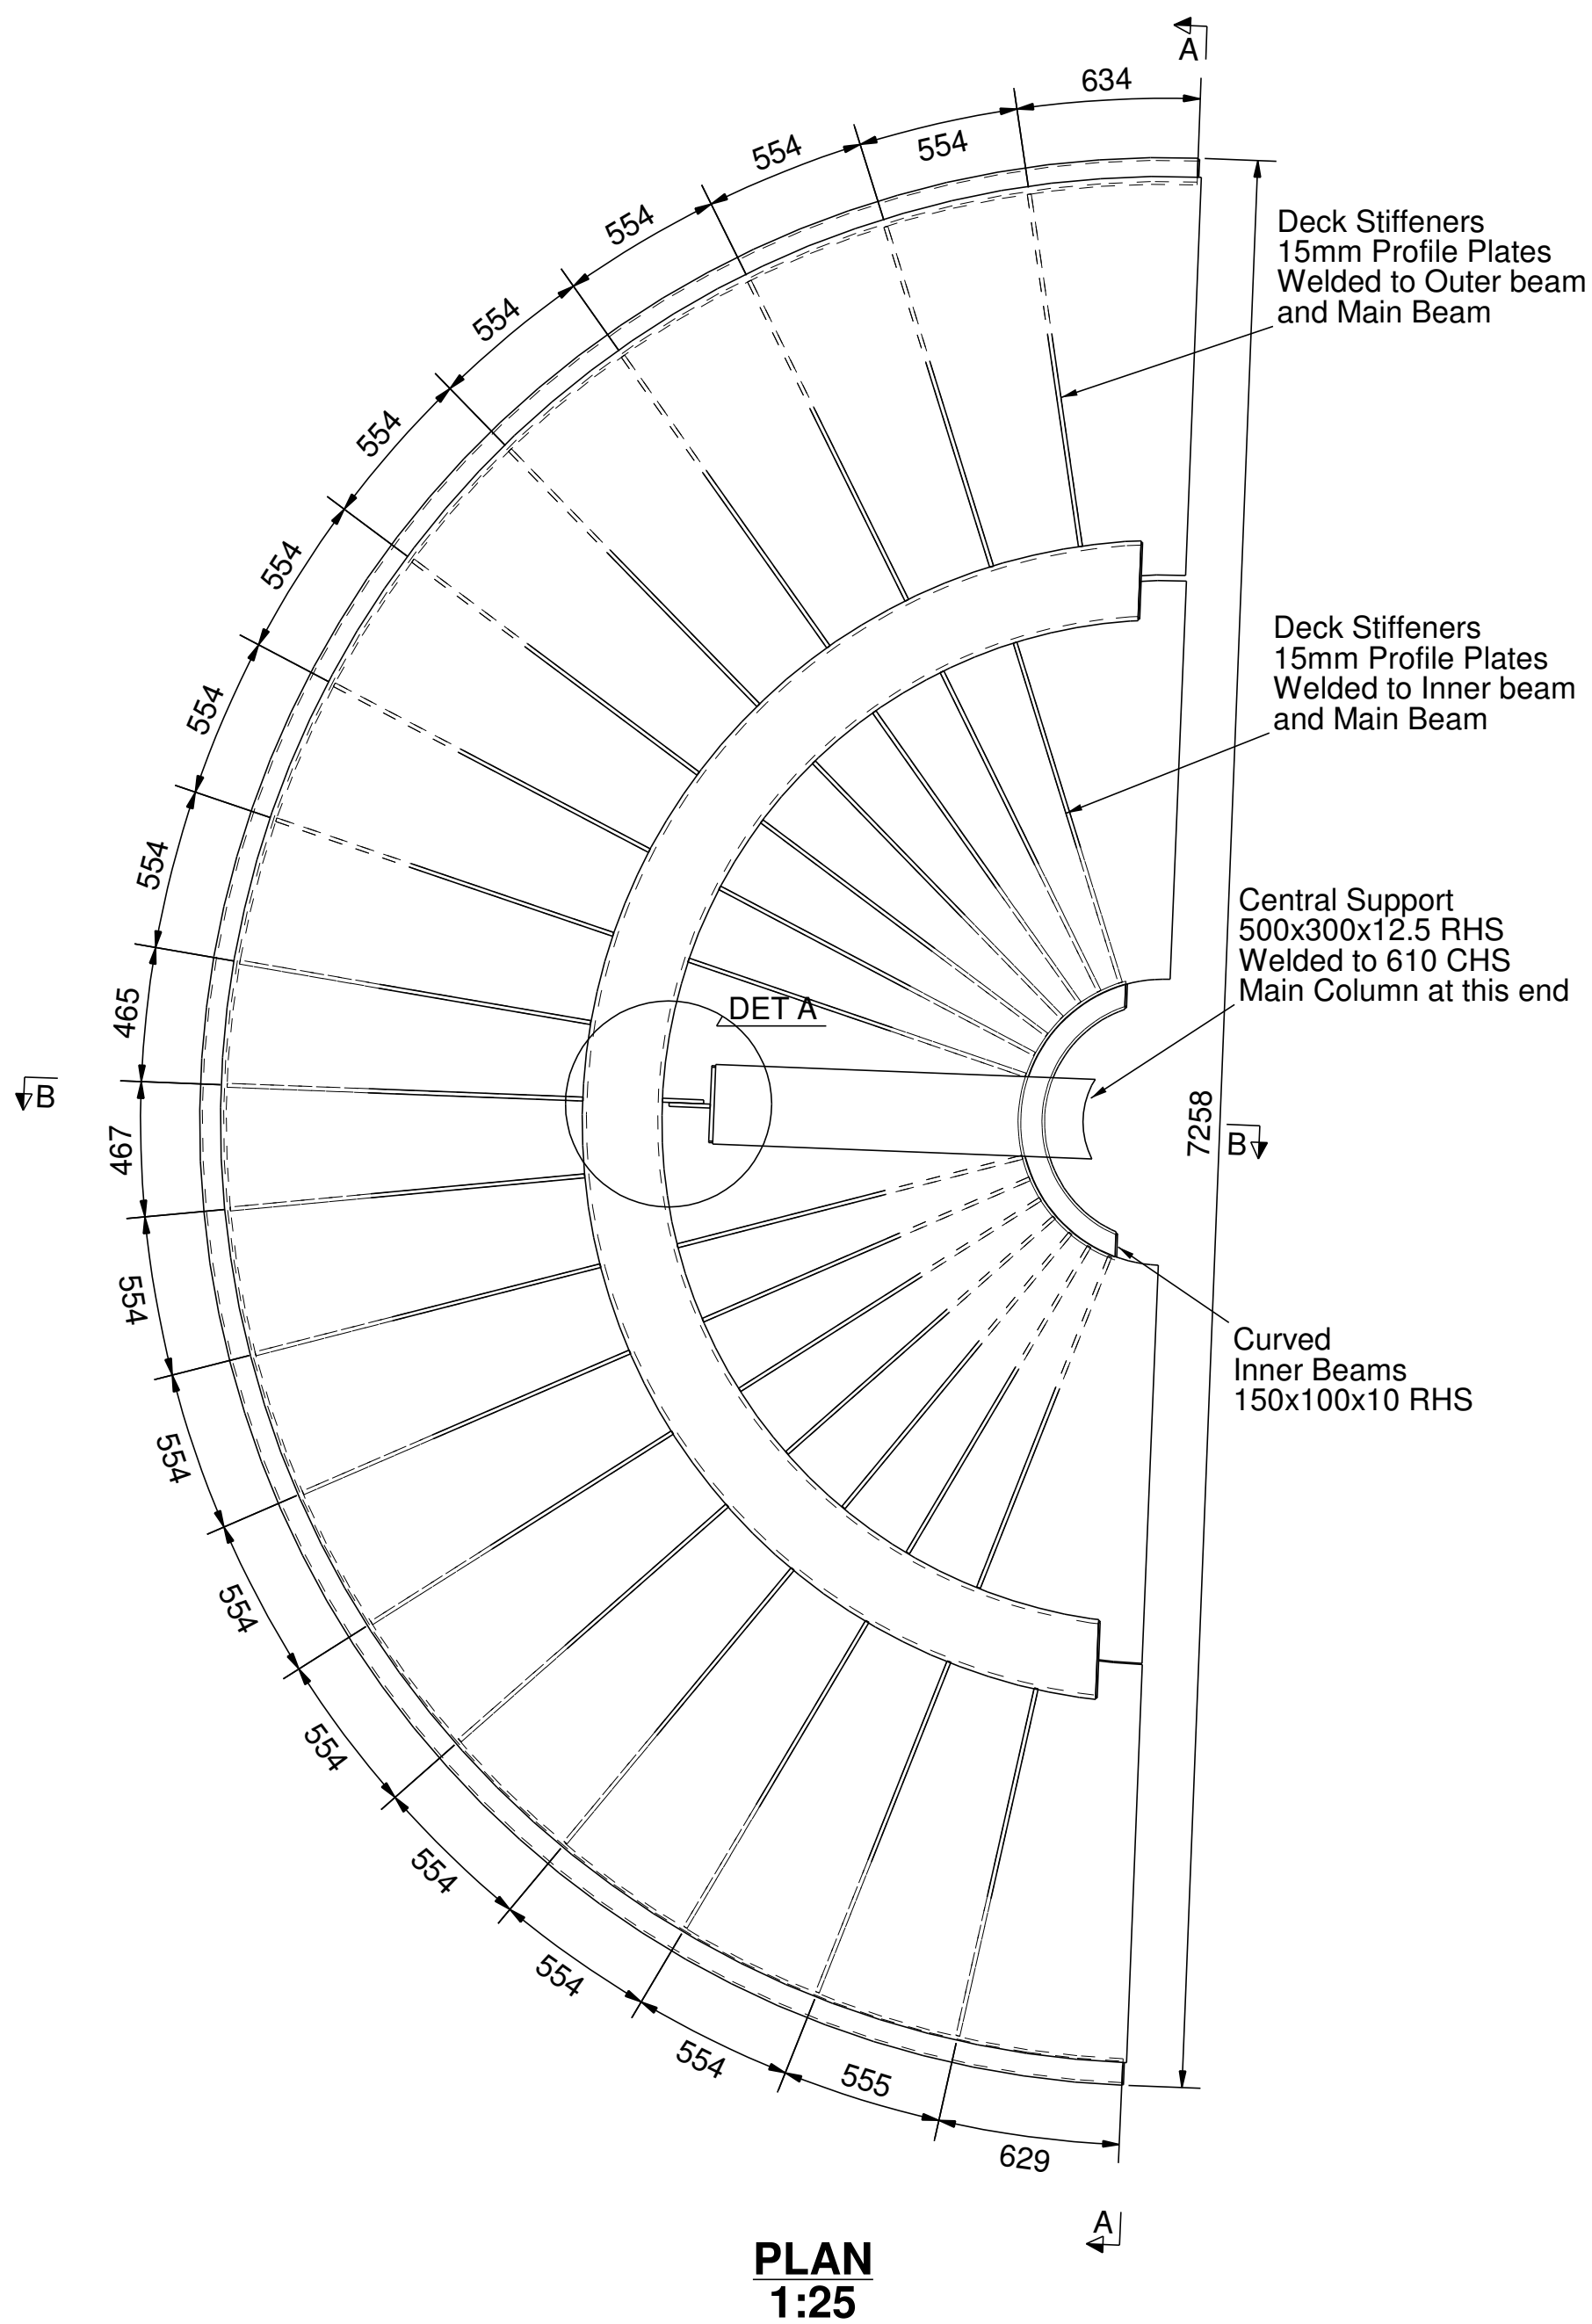
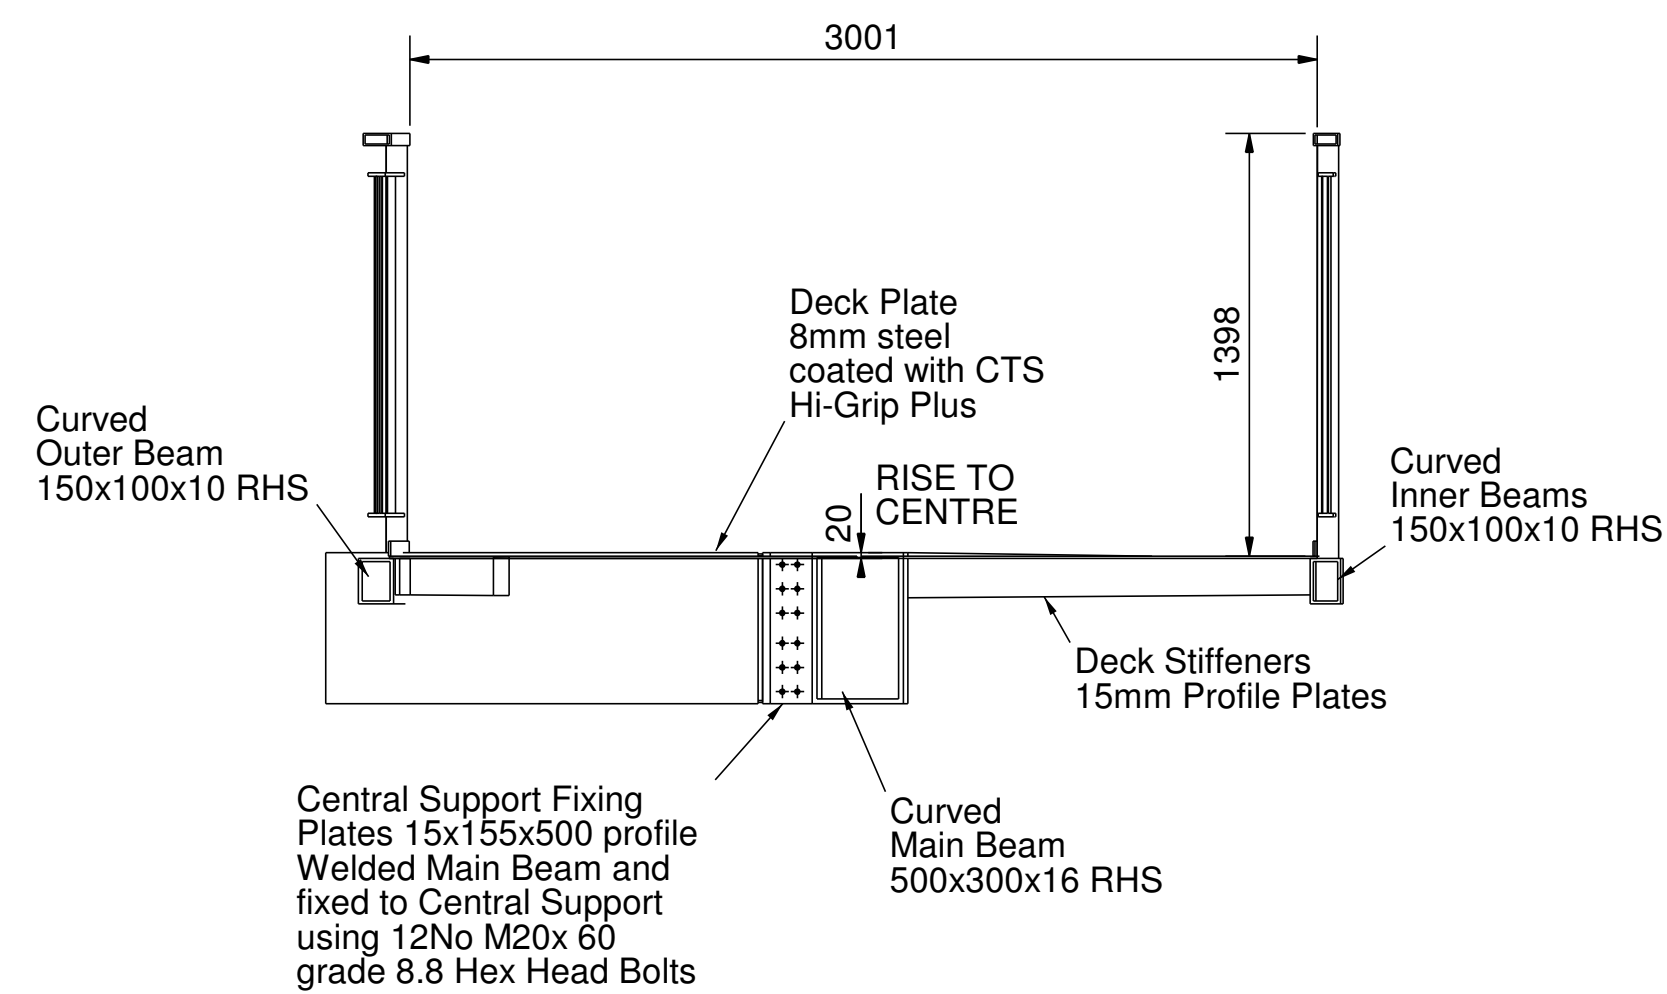


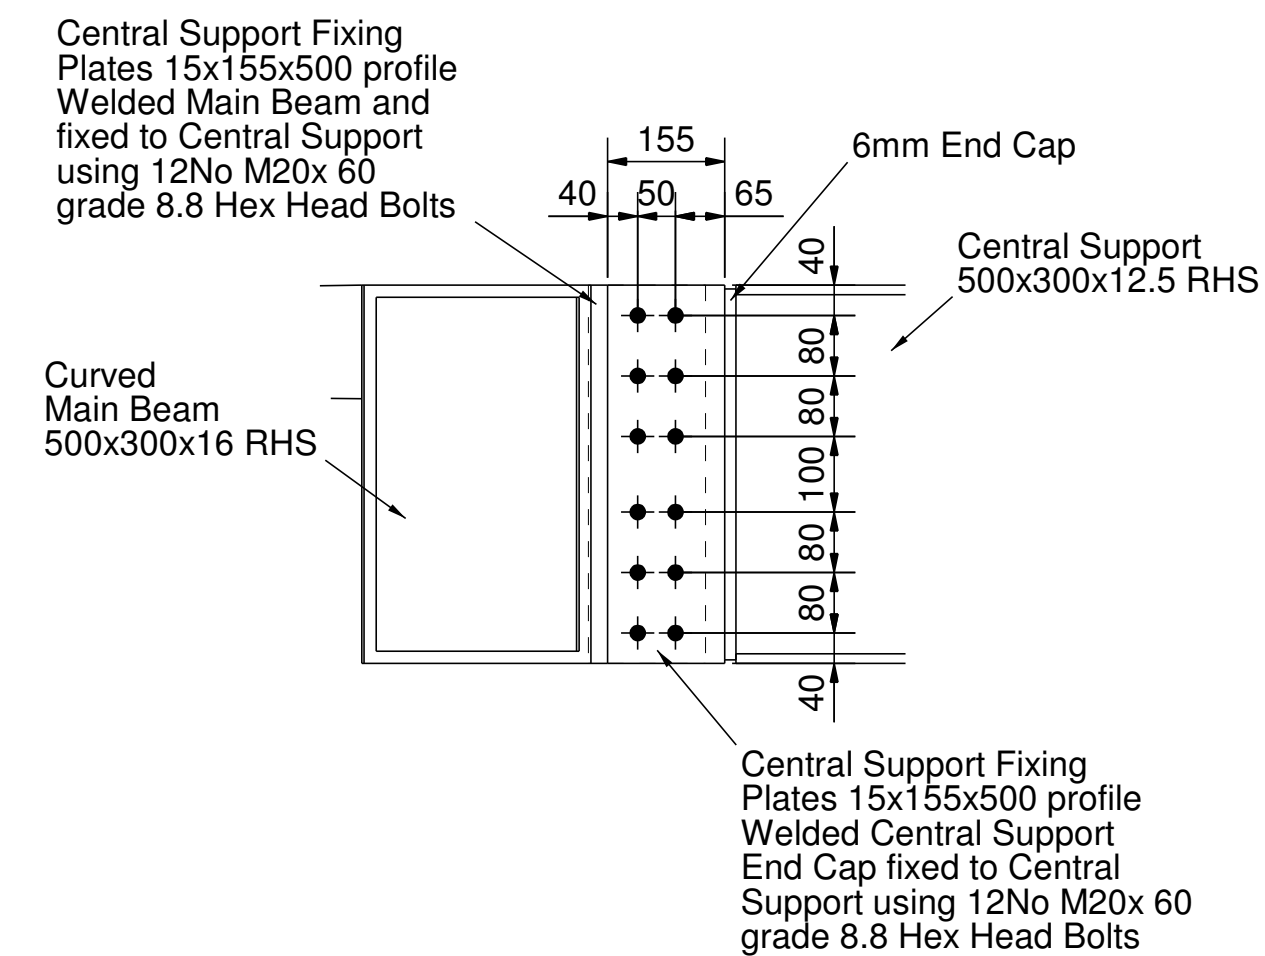

A - A
1:25

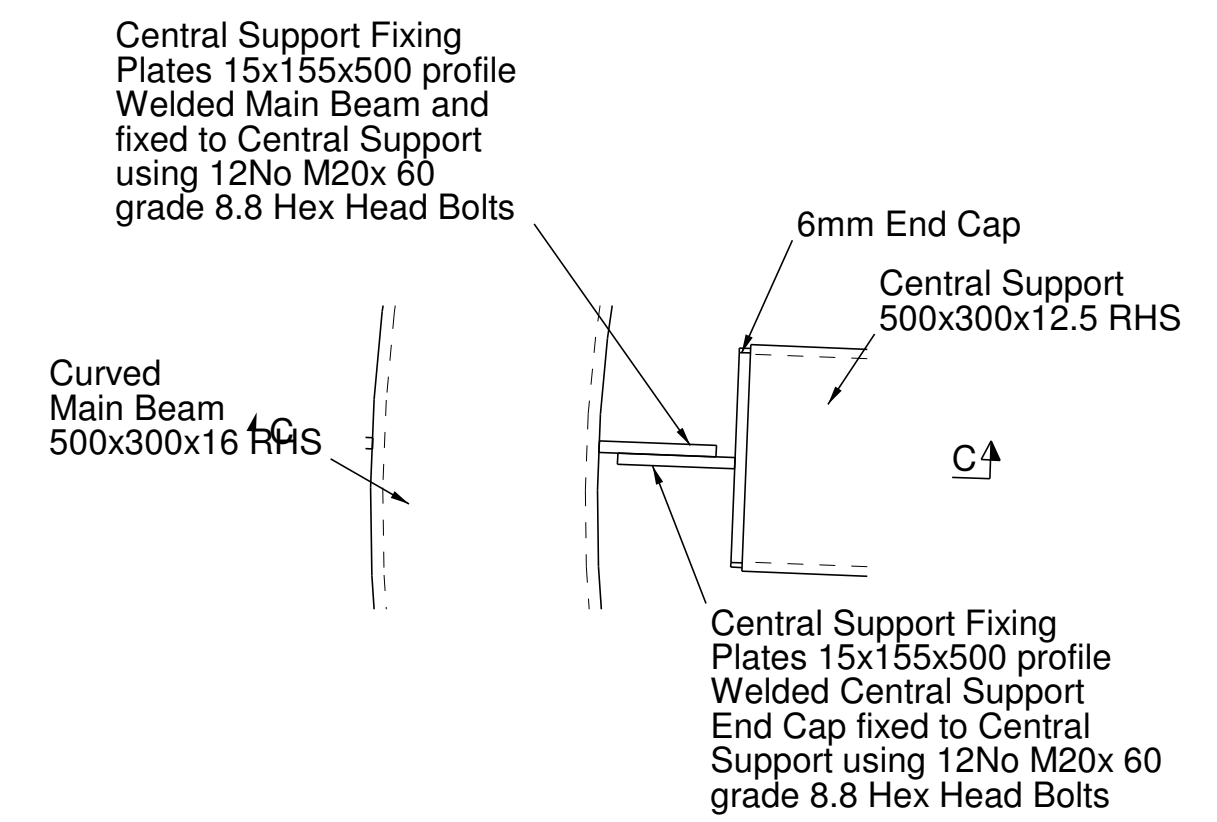

B - B
1:25


$$\frac{C - C}{1:10}$$


DETAIL A
1:10

-	PL	SP	07/07/14	First Issue
REV	DRN	CHK	DATE	NOTE

 B R I D G E S	Concrete & Timber Services Ltd Abbey Road, Shepley, Huddersfield, West Yorkshire, HD8 8BX www.ctsbridges.co.uk Tel: 01484 606 416
--	---

CLIENT	R G GROUP
SCHEME	T14019 NEW SAINSBURY STORE, WATERLOOVILLE
STRUCTURE	118.25m x 3m ramps
DRAWING	MOON LANDING ARRANGEMENT

DRAWING NUMBER	4003-08	REV	-
SCALE	1:10 1:25 1:50	SHEET	A1
		DO NOT SCALE	