


HAVANT BOROUGH
COUNCIL
11 MAY 2015
RECEIVED

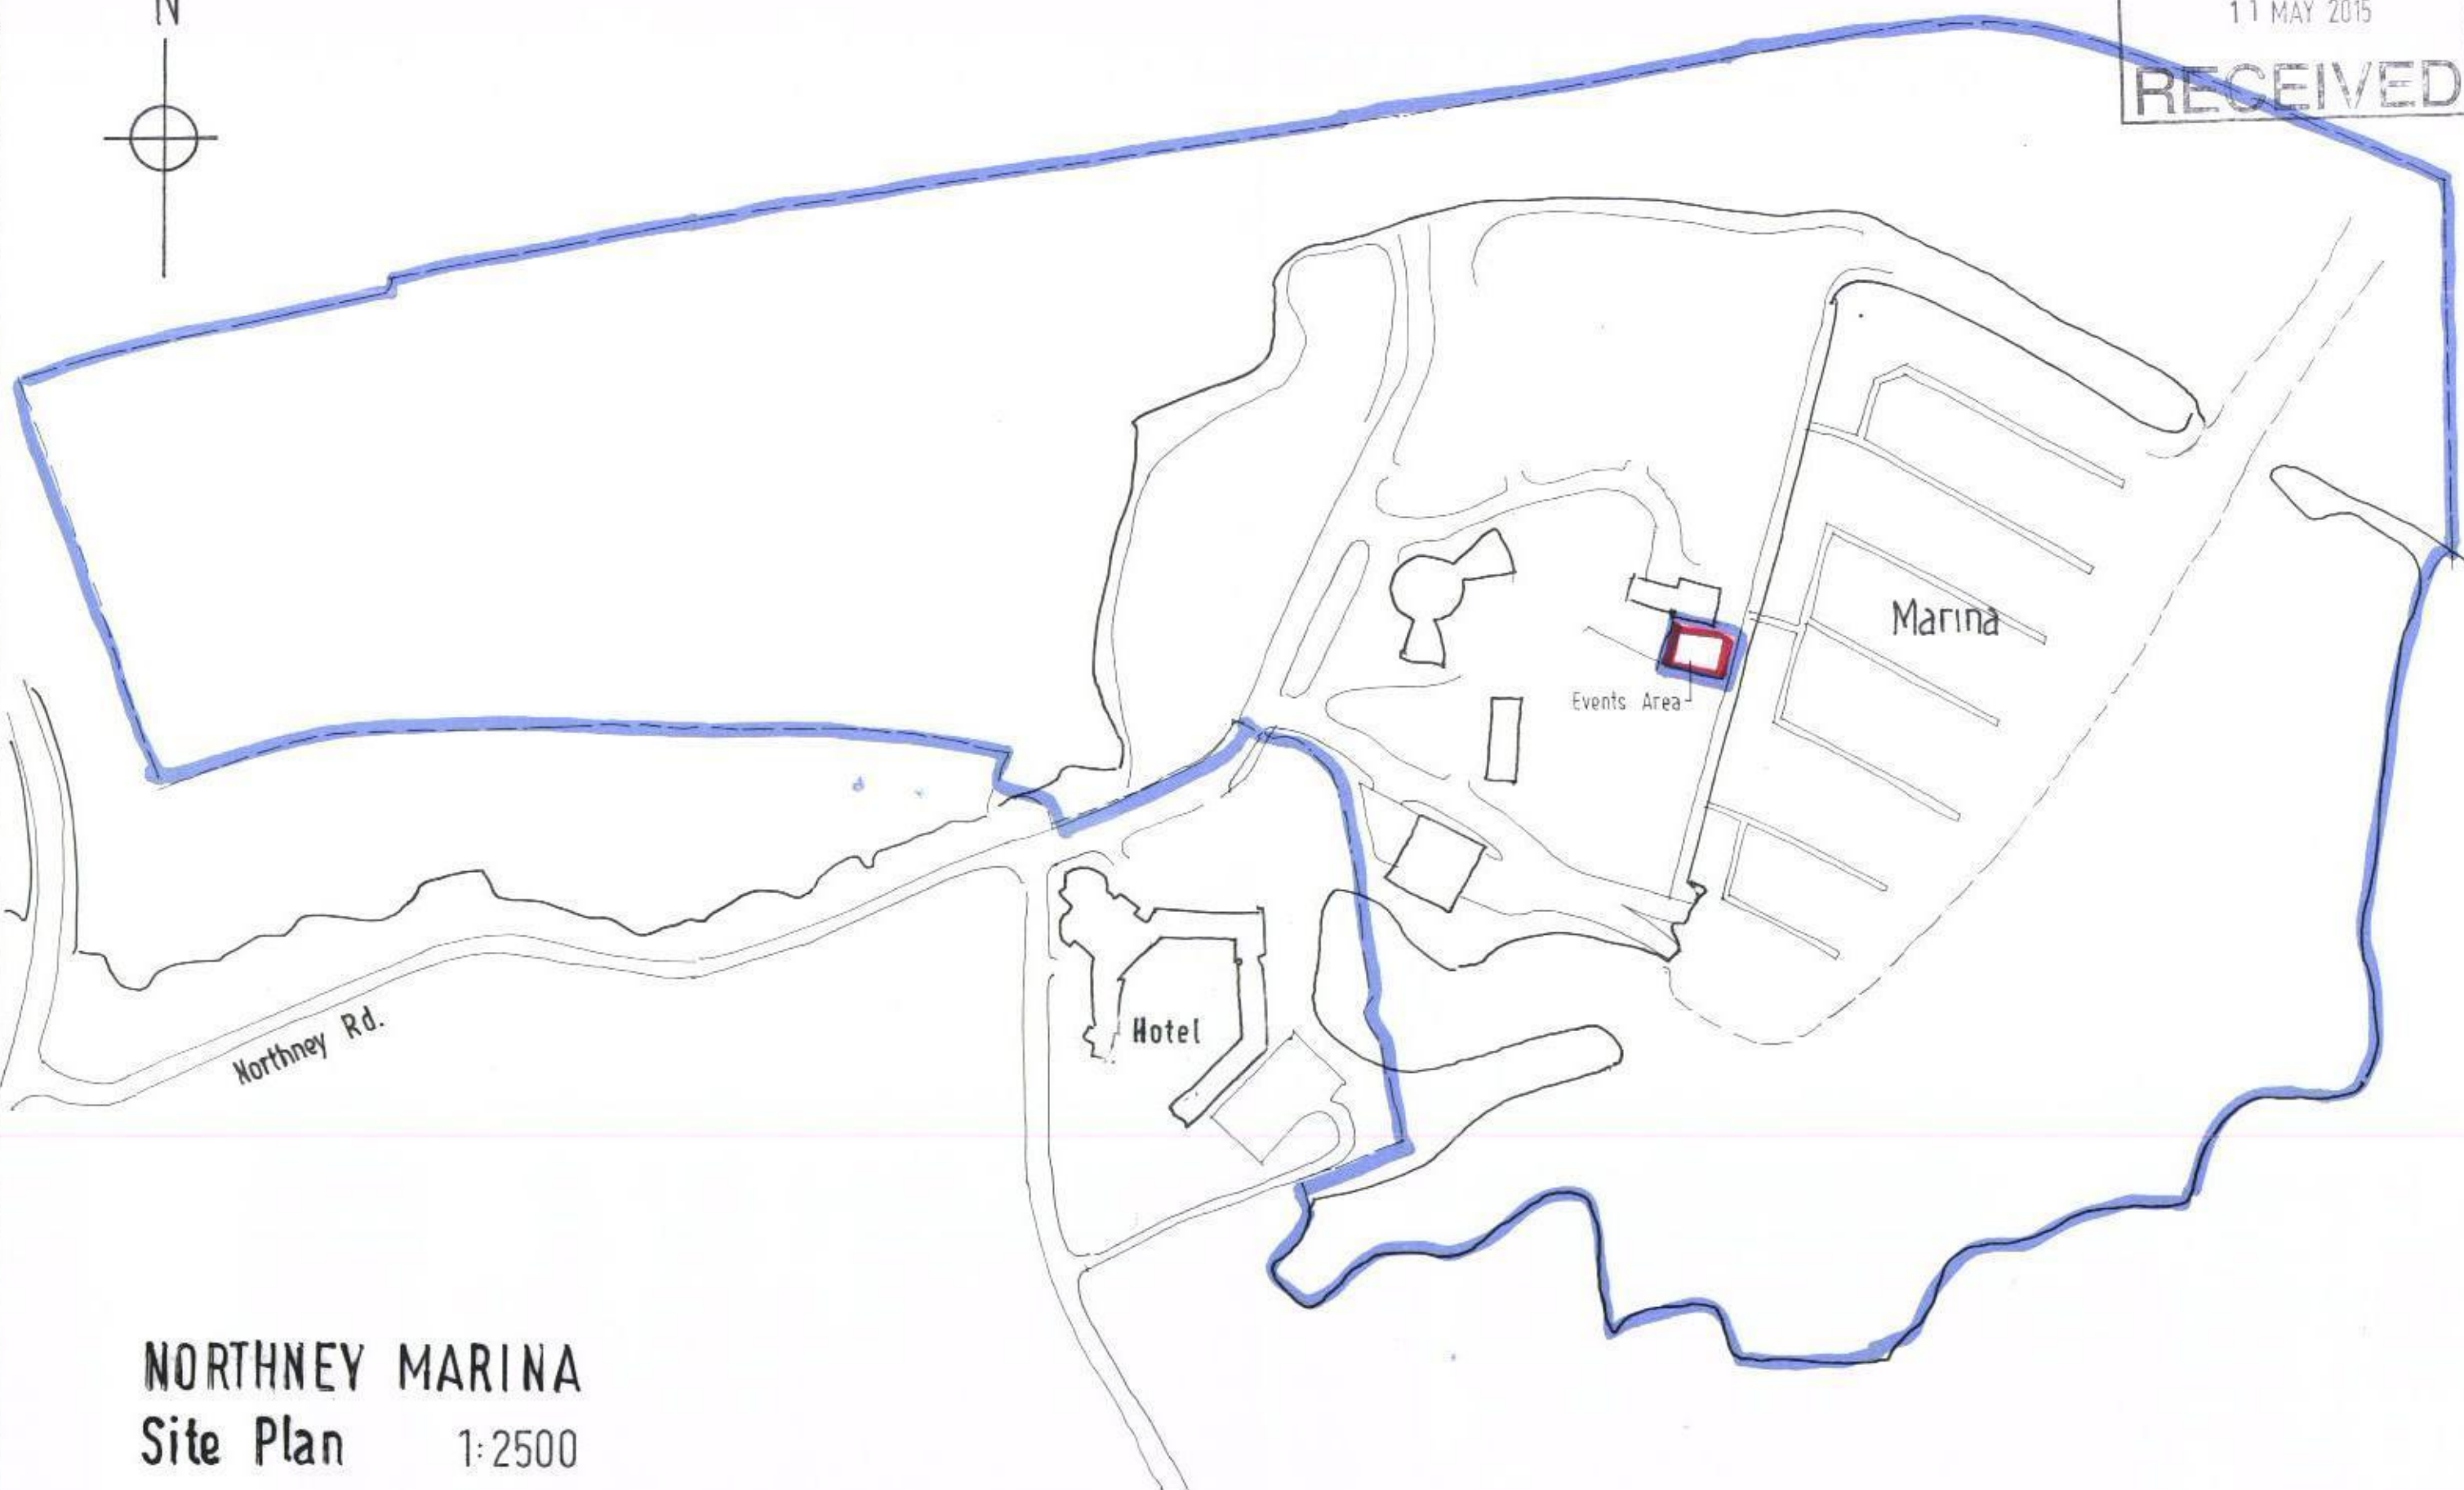

NORTHNEY MARINA
Site Plan 1:2500

0 100 200m