



Ordnance Survey (c) Crown Copyright 2015. All rights reserved. Licence number 100022432
Downloaded on 01.12.2015

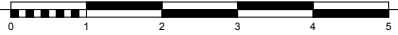


scale 1:100 (in meters)

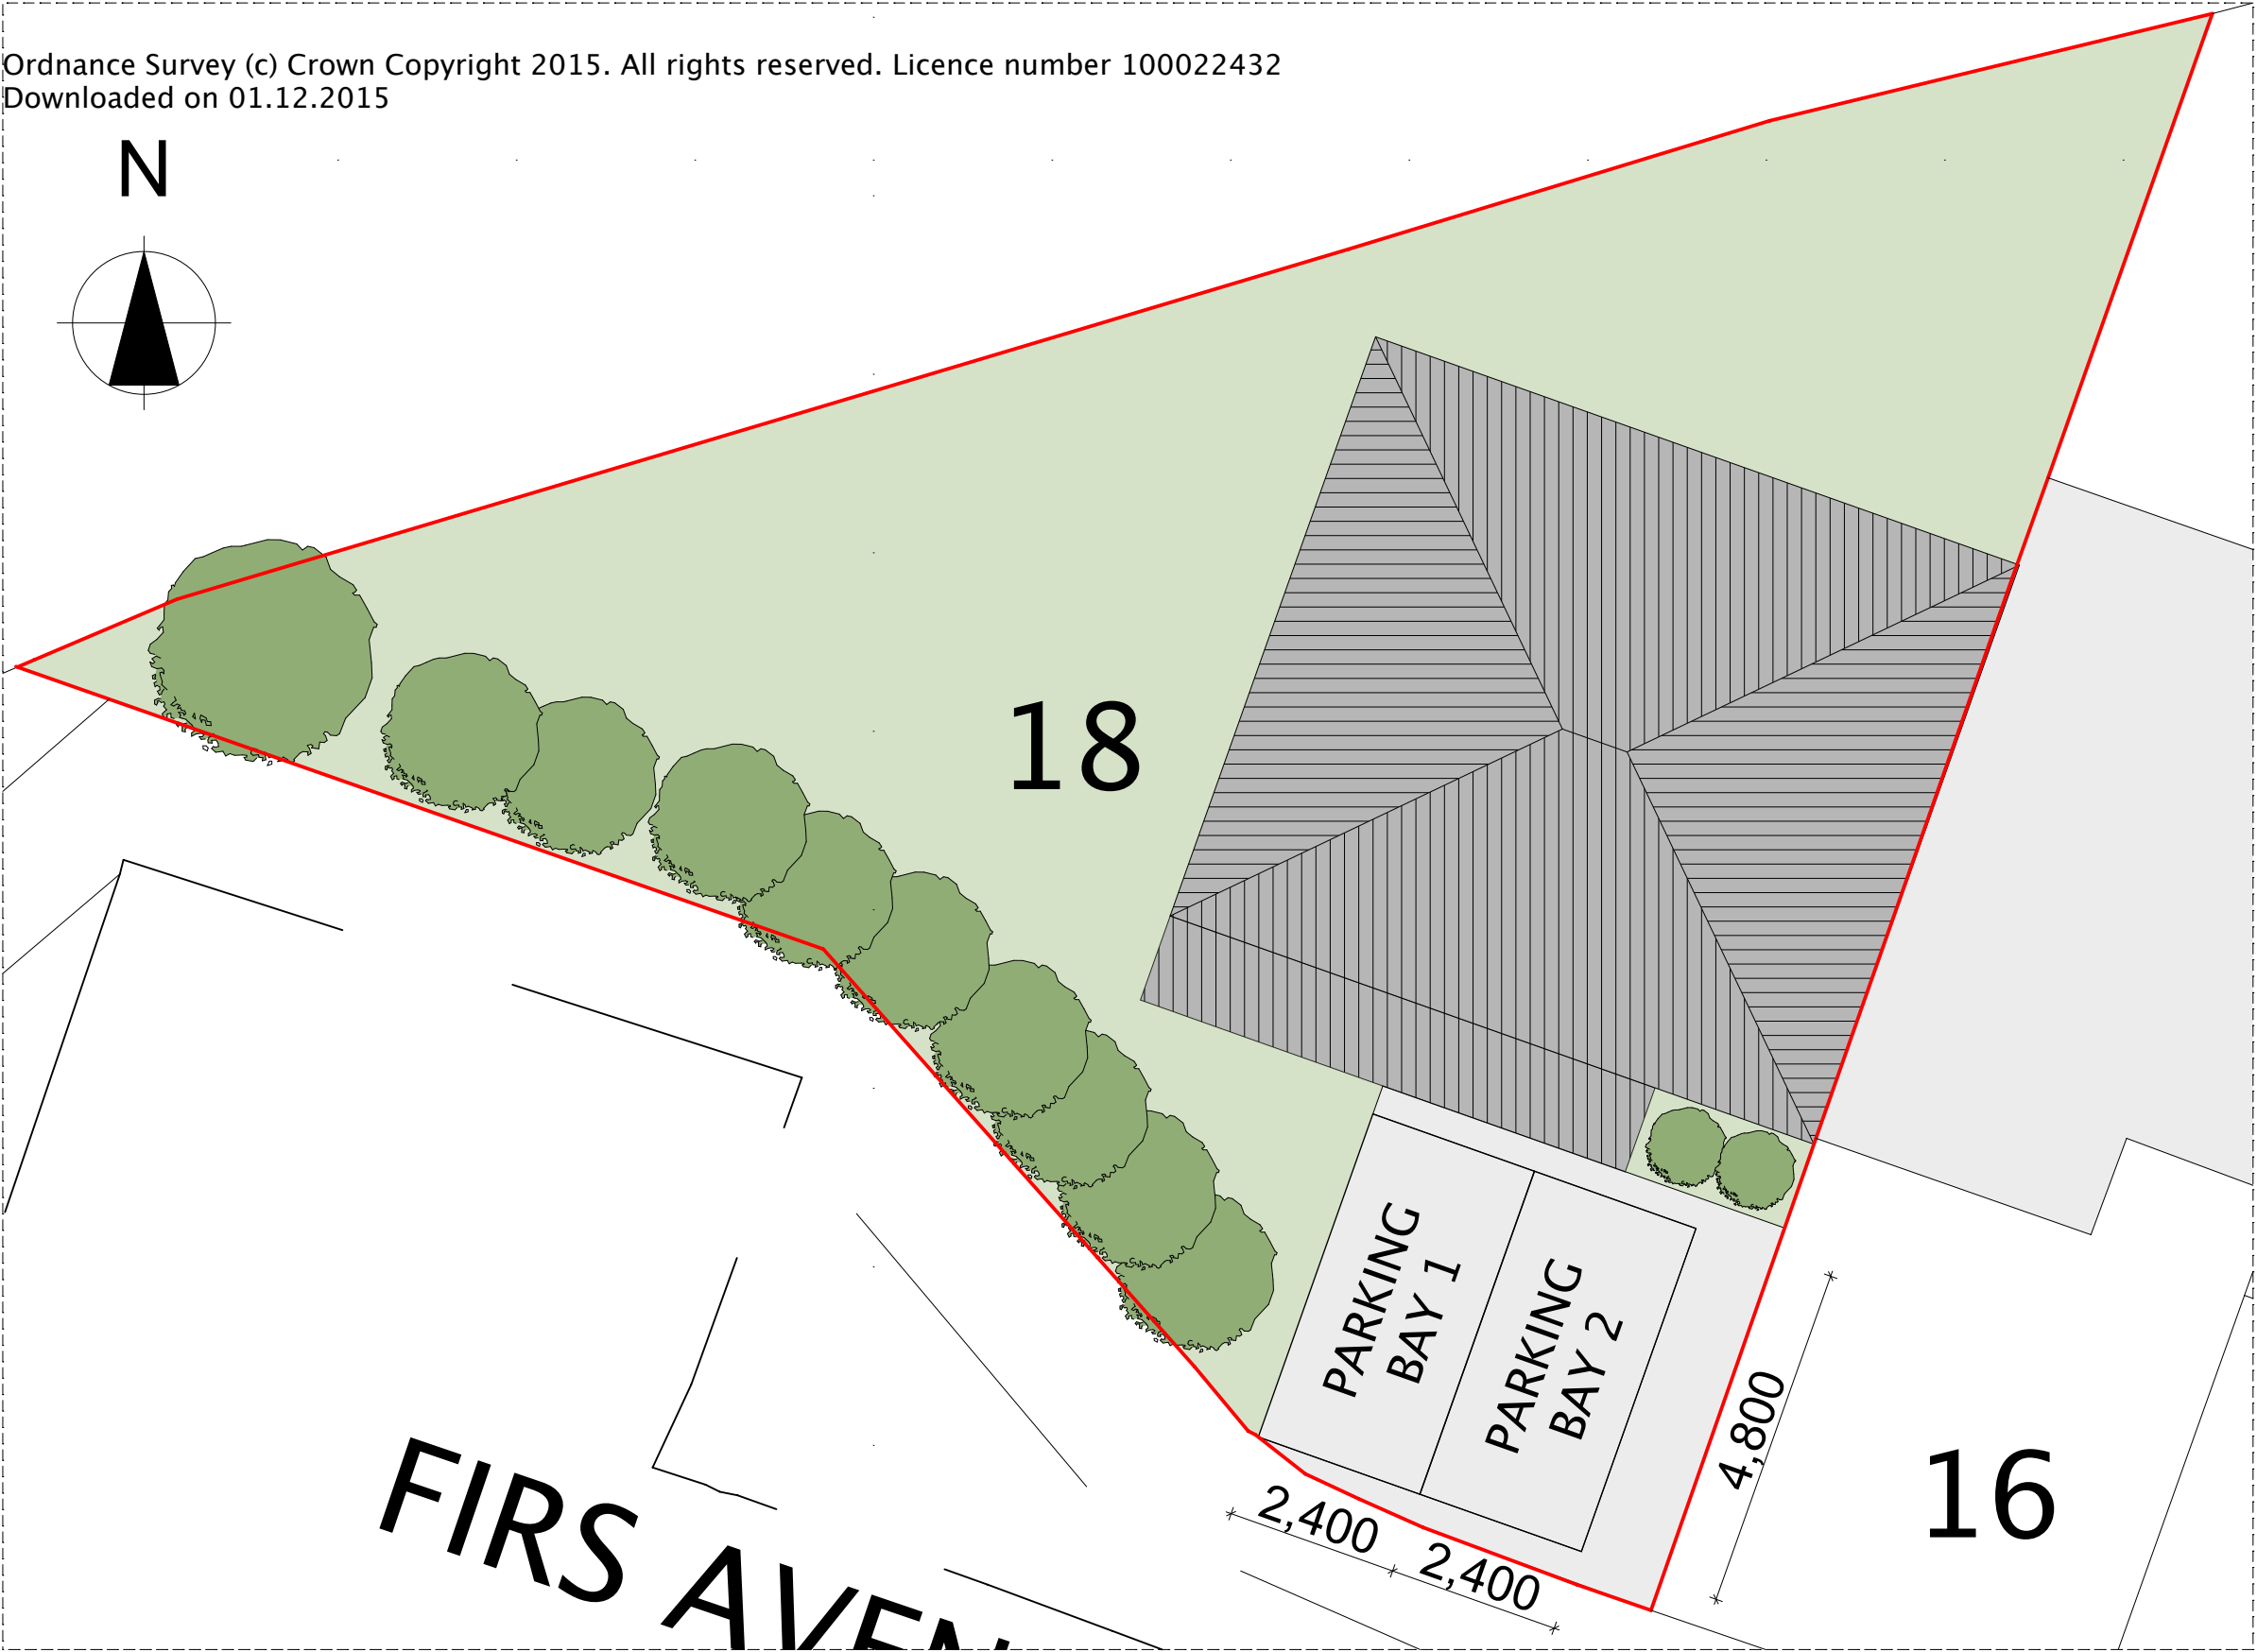

Site Layout - parking provisions

Scale 1:100

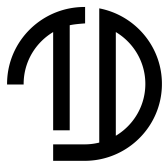

**TYRRELL
DOWINTON
ASSOCIATES**
CHARTERED
ARCHITECTS

12 High Street,
Lyndhurst,
Hampshire,
SO43 7BD
T 023 8028 3343
W www.tda.gg
E amaclea@tda.gg



rev.

description

date

drawn

client

Mr & Mrs S Emery

project

18 Firs Avenue
Waterlooville, Hampshire
PO8 8RS

scale 1:100 @ A3

date JAN 2016

drawn MP

title

Site Layout

project no. S1518

dwg no. S1518-04