
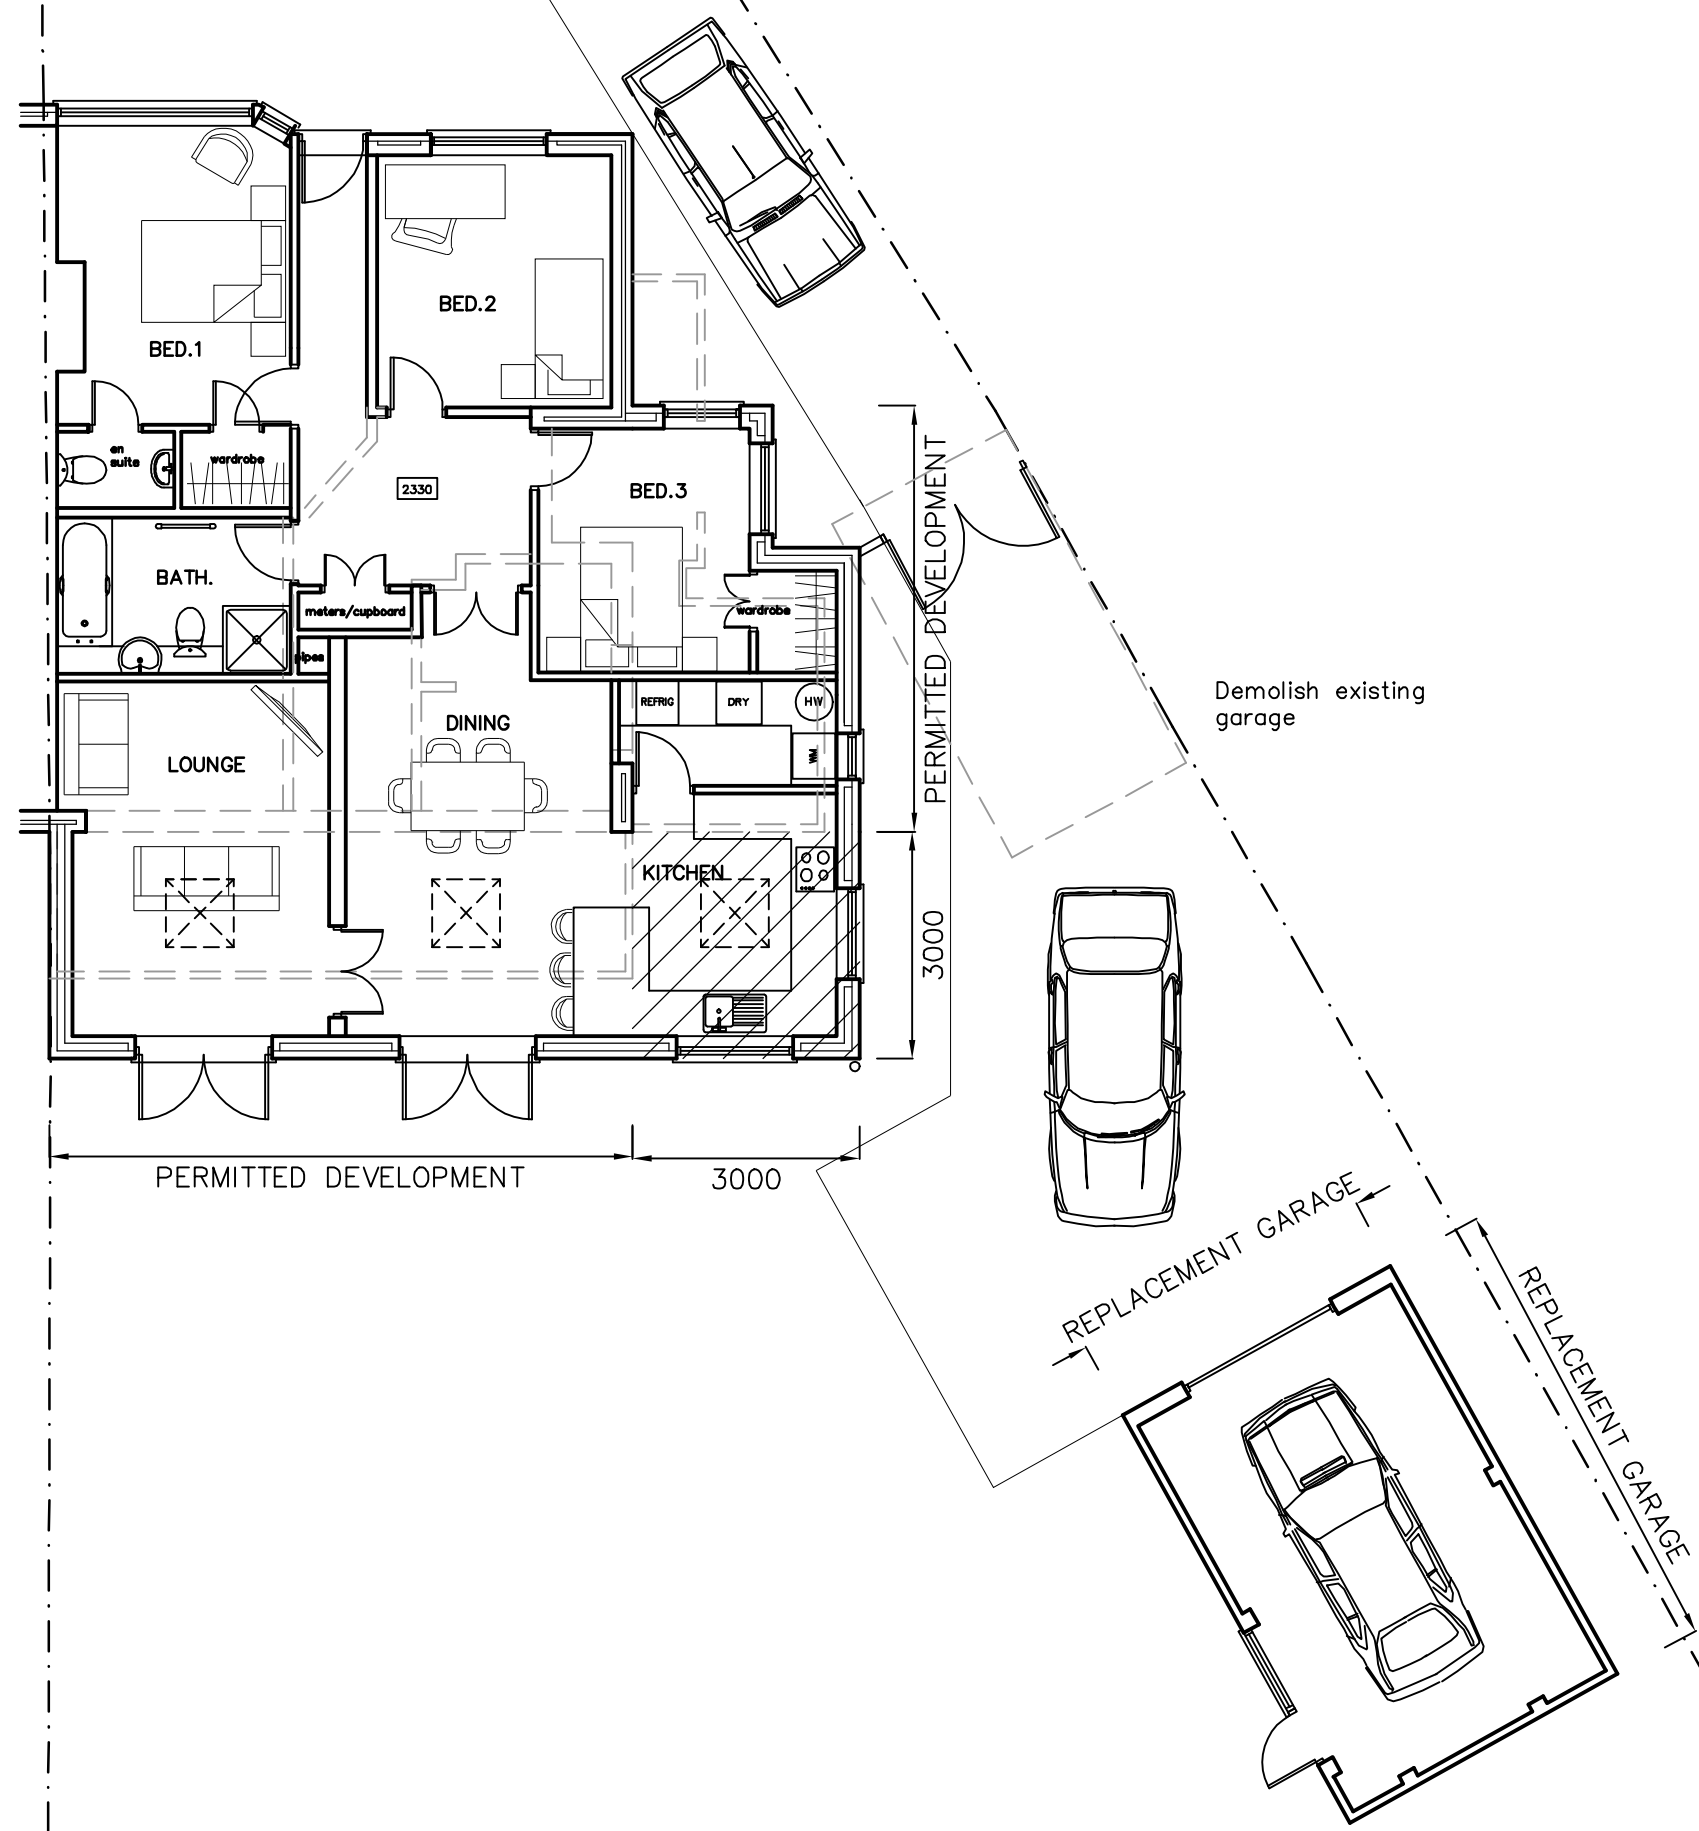


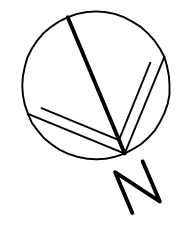

Demolish existing garage


REPLACEMENT GARAGE

REPLACEMENT GARAGE

metres 10 20 30

5 Willow Tree Ave,
Cowplain,
PO8 8AL

PROPOSAL PLAN

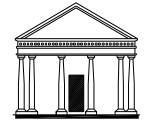

Martin Critchley
CHARTERED ARCHITECT

The Old Brewery,
15E South Street, Havant,
Hampshire, PO9 1BU
023 92 474 919
critchleyarchitect@hotmail.com

Scale A3 = 1:50
Date 26/06/15
Drawn JHL

Revisions
A.

1531-304⁰