

K NIGHT
ARCHITECTURAL
AD DESIGN

K.A.D. Ltd.
The Gatehouse, Admirals Wood
7 Coleeast Way
Santisbury Green
Southampton
SO31 7AT
m: 07801 346 479
t: 01489 660 194
e: ian@k-a-d.co.uk

Project
**35-37 GREYWELL SHOPPING
CENTRE
LEIGH PARK, HAVANT**



Scale
1:200@A2 Date **APRIL 15**

Client
SINCLAIR CLARK ALLEGRA LTD


Drawing

Project no.	Sequential	Bldg/Floor	Detail	Rev
KAD	11	A	EX	.


EXISTING & PROPOSED WORKS

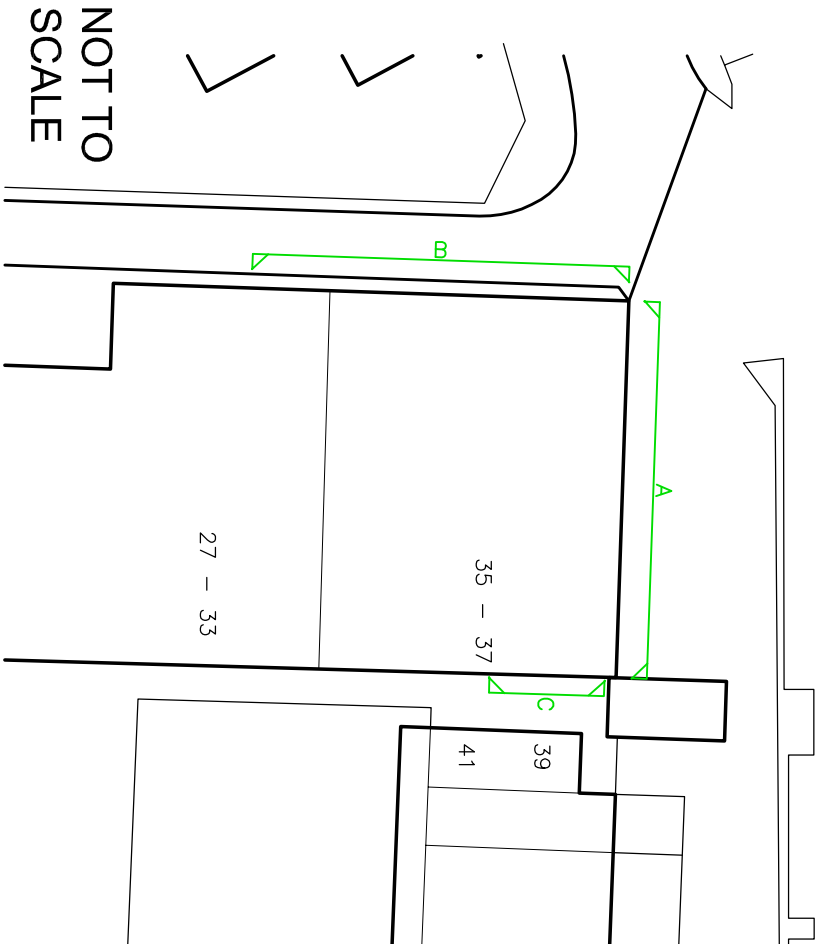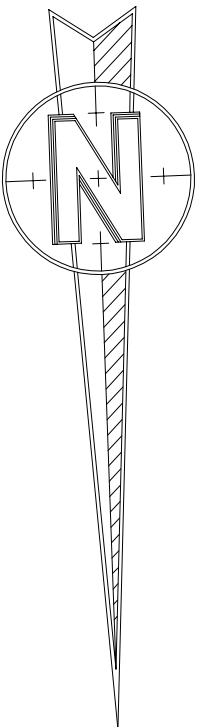


NOT TO
SCALE

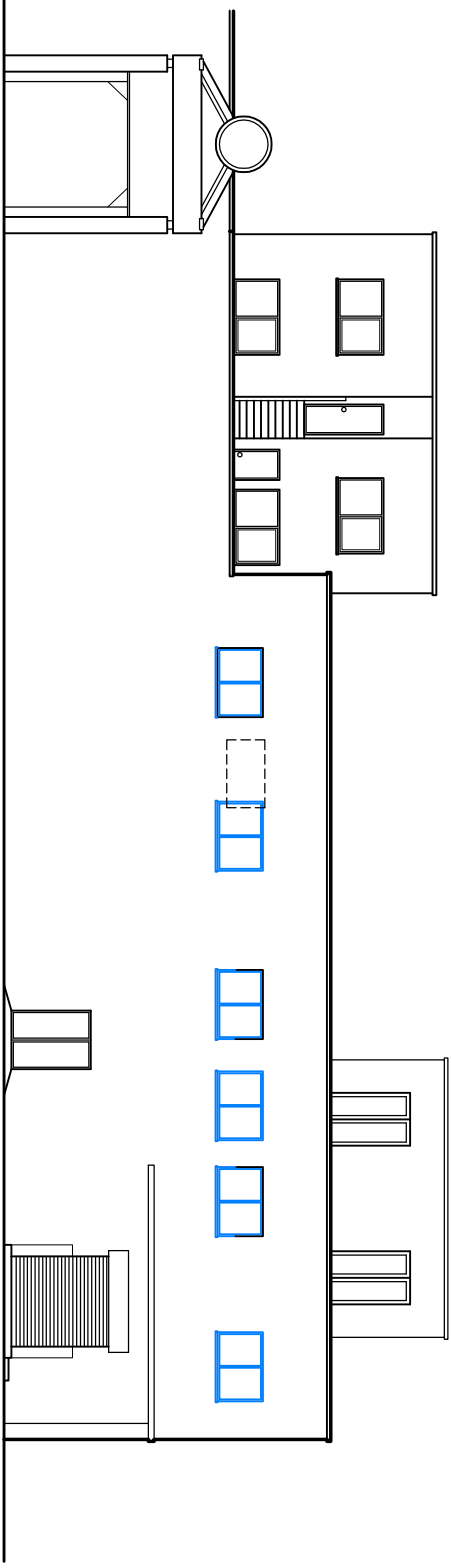


A - PROPOSED ELEVATION

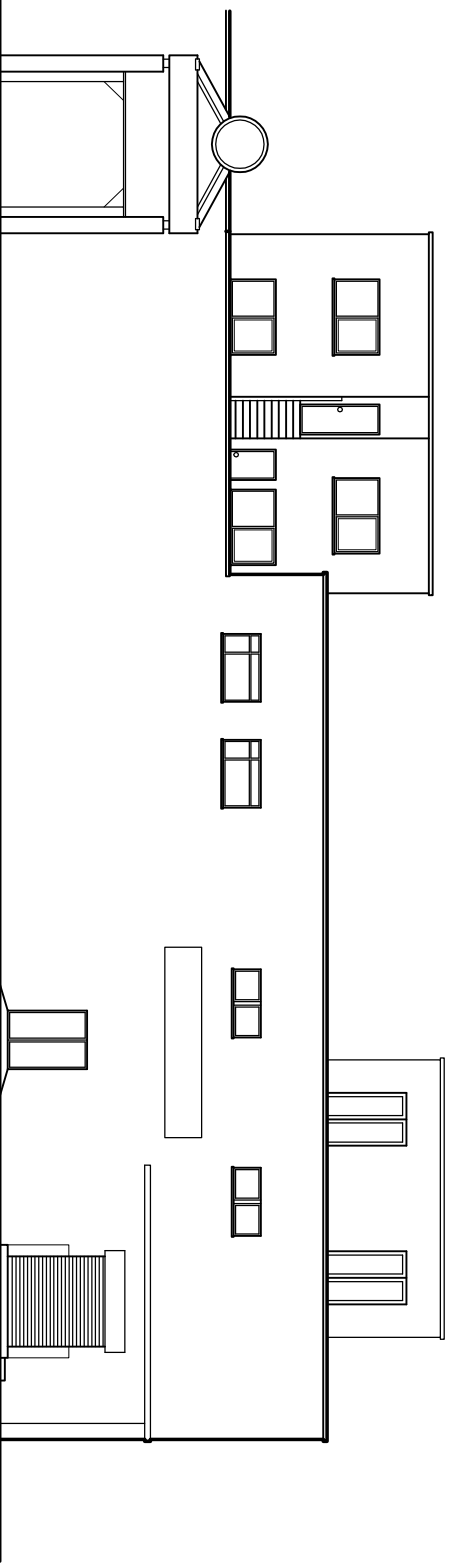


A - EXISTING ELEVATION

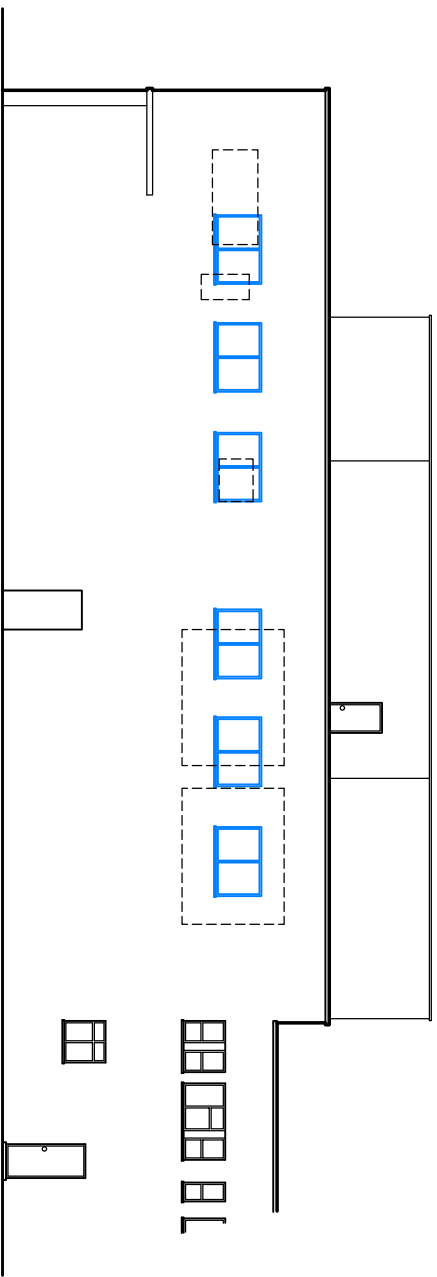


B - PROPOSED ELEVATION

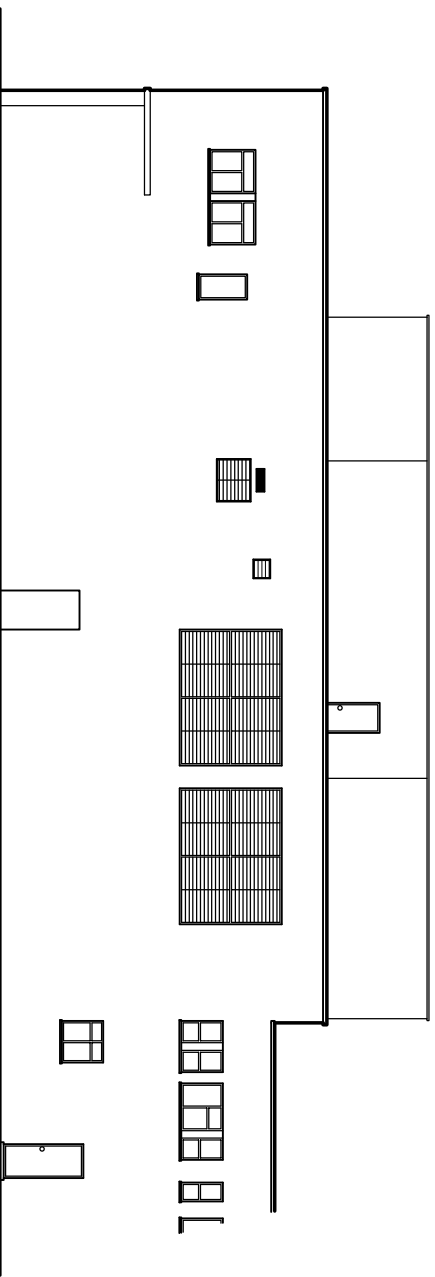


B - EXISTING ELEVATION

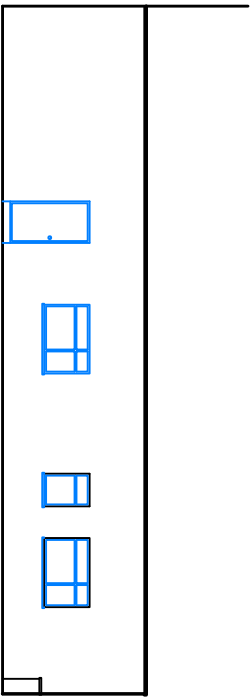


C - PROPOSED ELEVATION

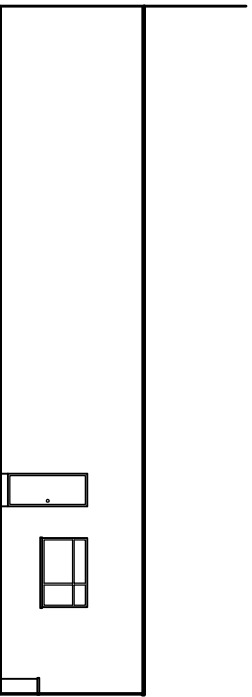

C - EXISTING ELEVATION

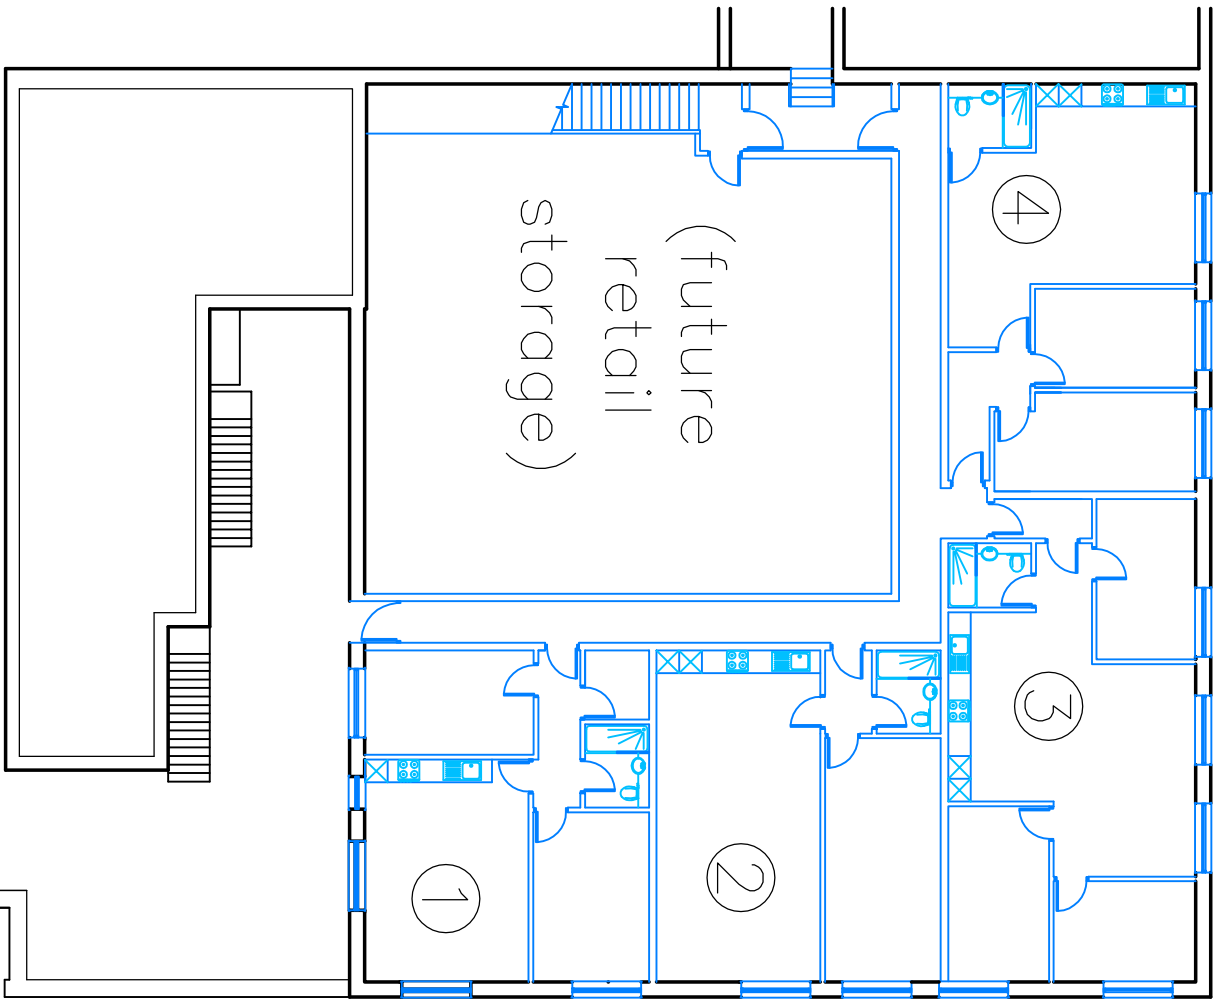

PROPOSED FIRST FLOOR

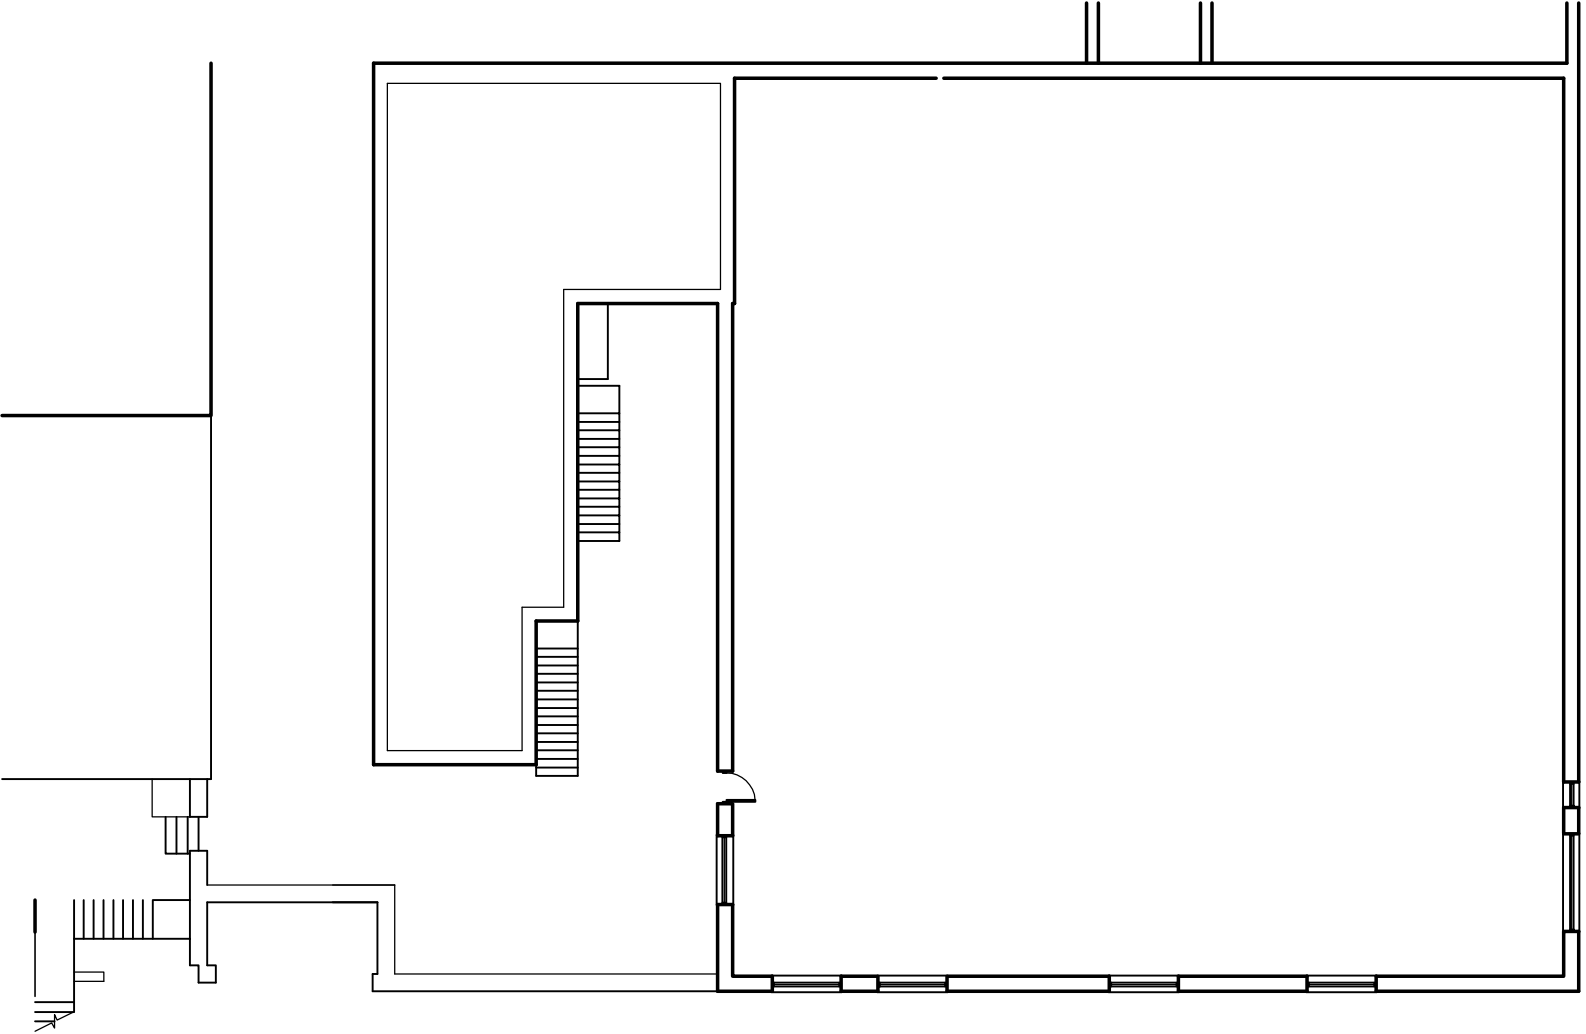

EXISTING FIRST FLOOR

UNITS	NO.	NUMBER OF BEDROOMS	AREA
35-37	1	2	65.8 SQ.M
	2	1	65.8 SQ.M
	3	3	82.1 SQ.M
	4	2	70.2 SQ.M