


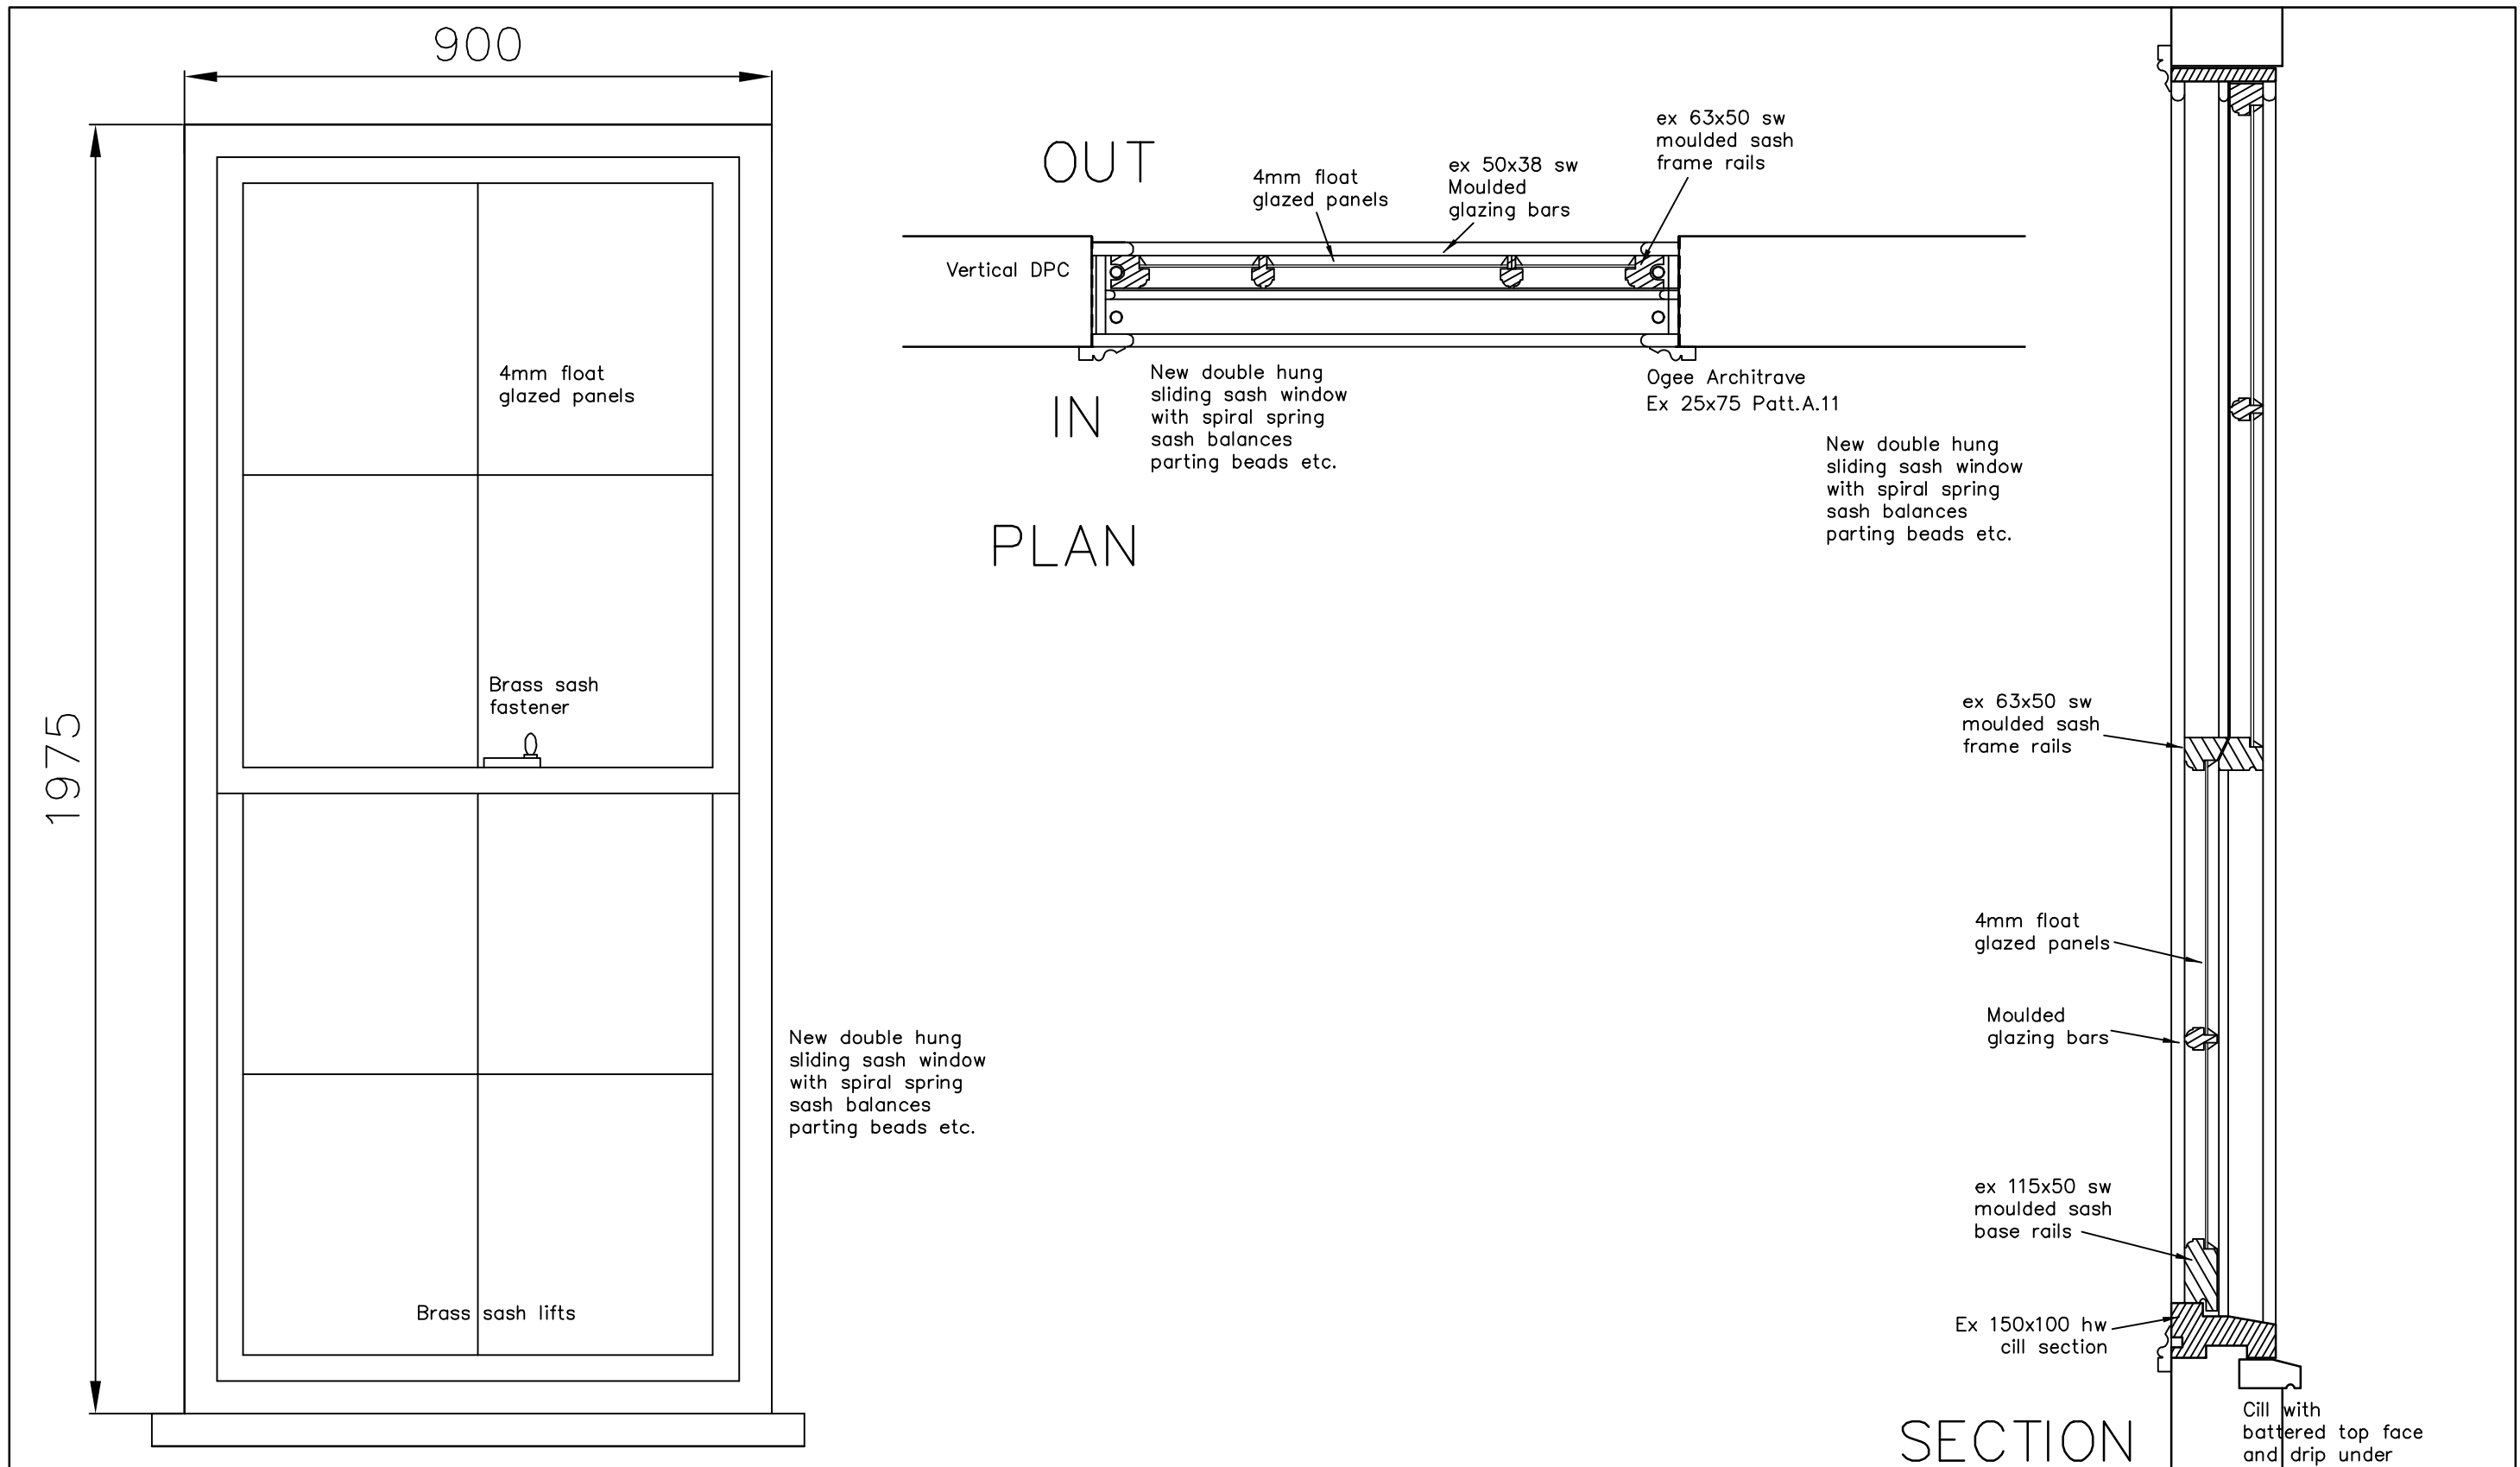


The Gazebo Garden,
The Pallant,
Havant,
PO9 1EA
metres

REPLACEMENT WINDOW DETAIL (TYPICAL)

Revisions

A.
B.

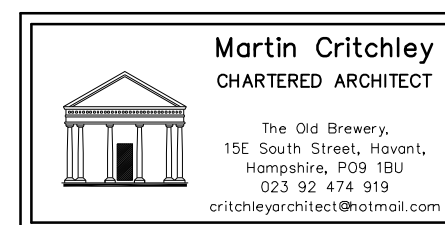

Scale A3 = 1:20
Date 03/08/15
Drawn BLB

1534-712⁰