


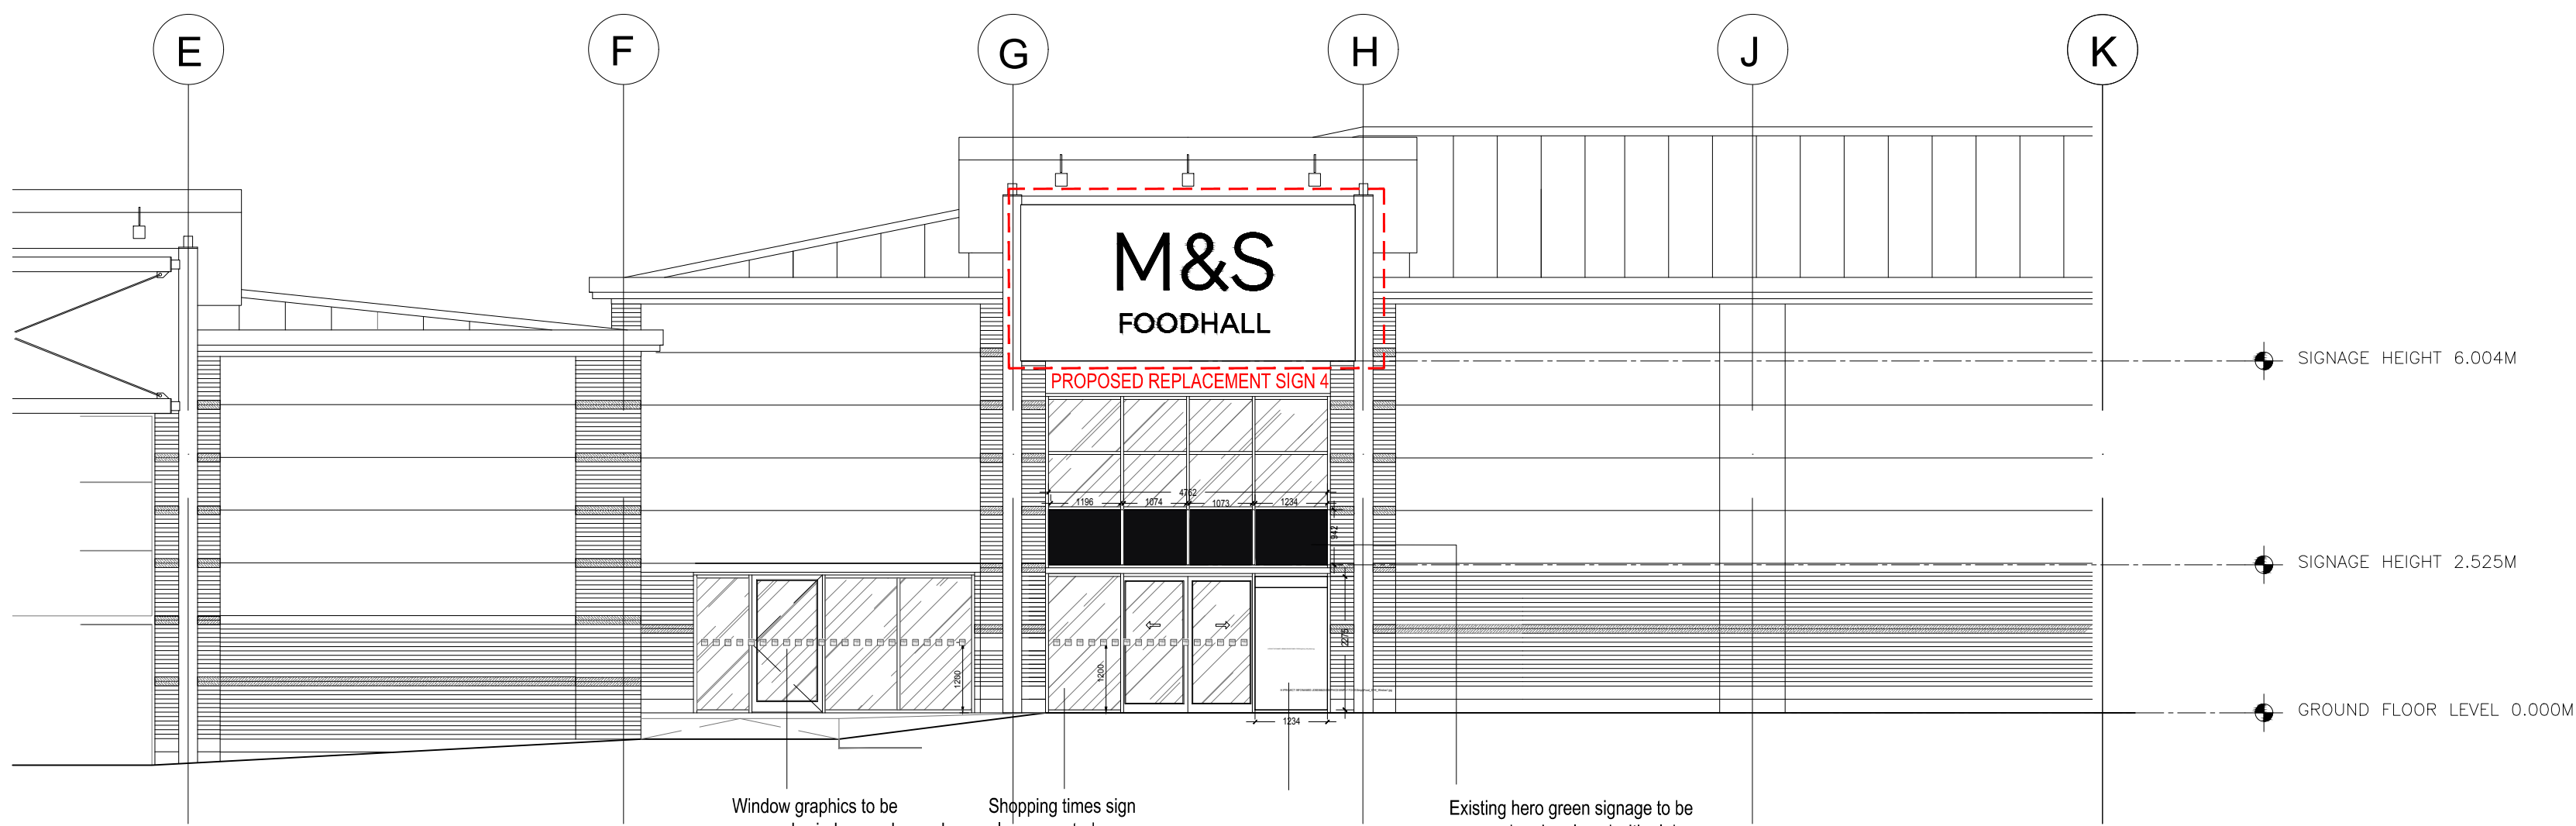


PROPOSED ELEVATION A
SCALE 1:100 @ A1


Window graphics to be removed, window made good and manifestations added
Artwork Ref: MANIFEST_2015_FINAL.ai

Shopping times sign glass mounted
UPC: 0332075
Fitted internally

Existing hero green signage to be removed and replaced with plain black vinyl (ral 9005)

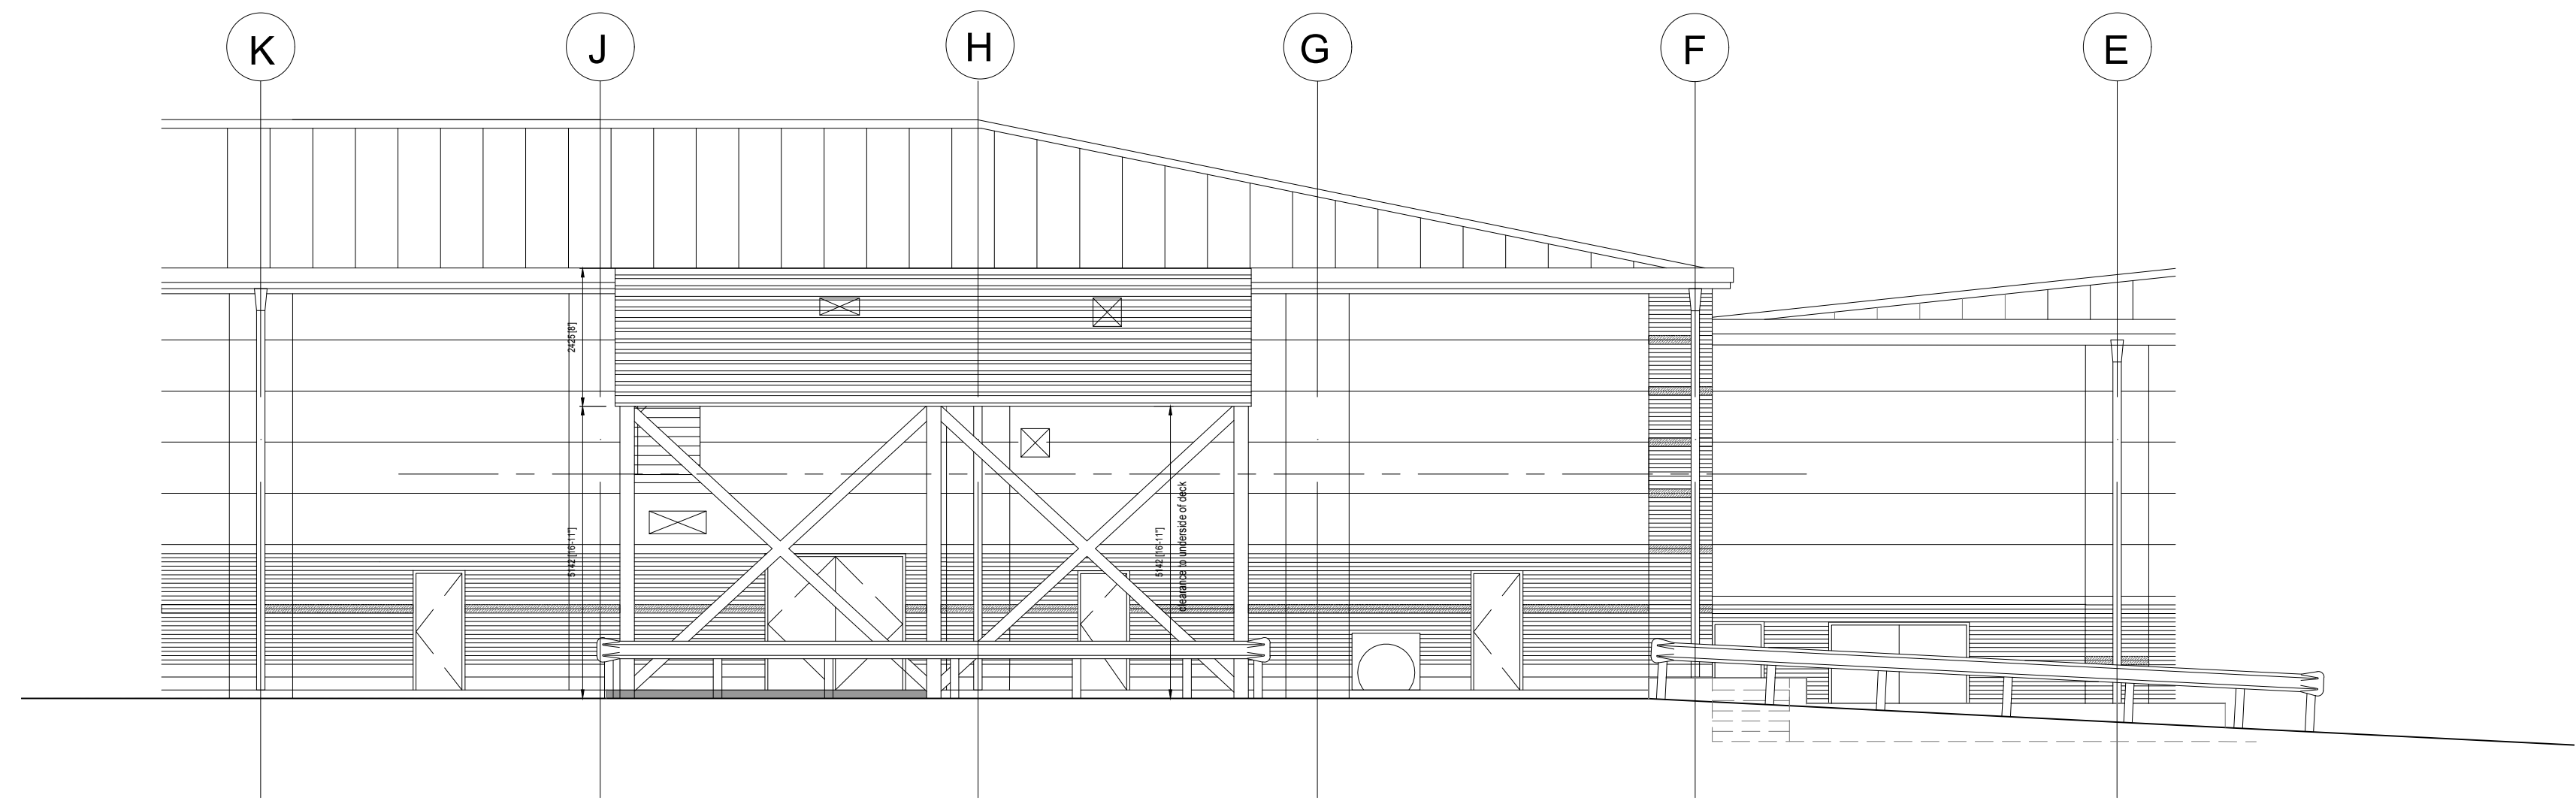


PROPOSED ELEVATION B
SCALE 1:100 @ A1

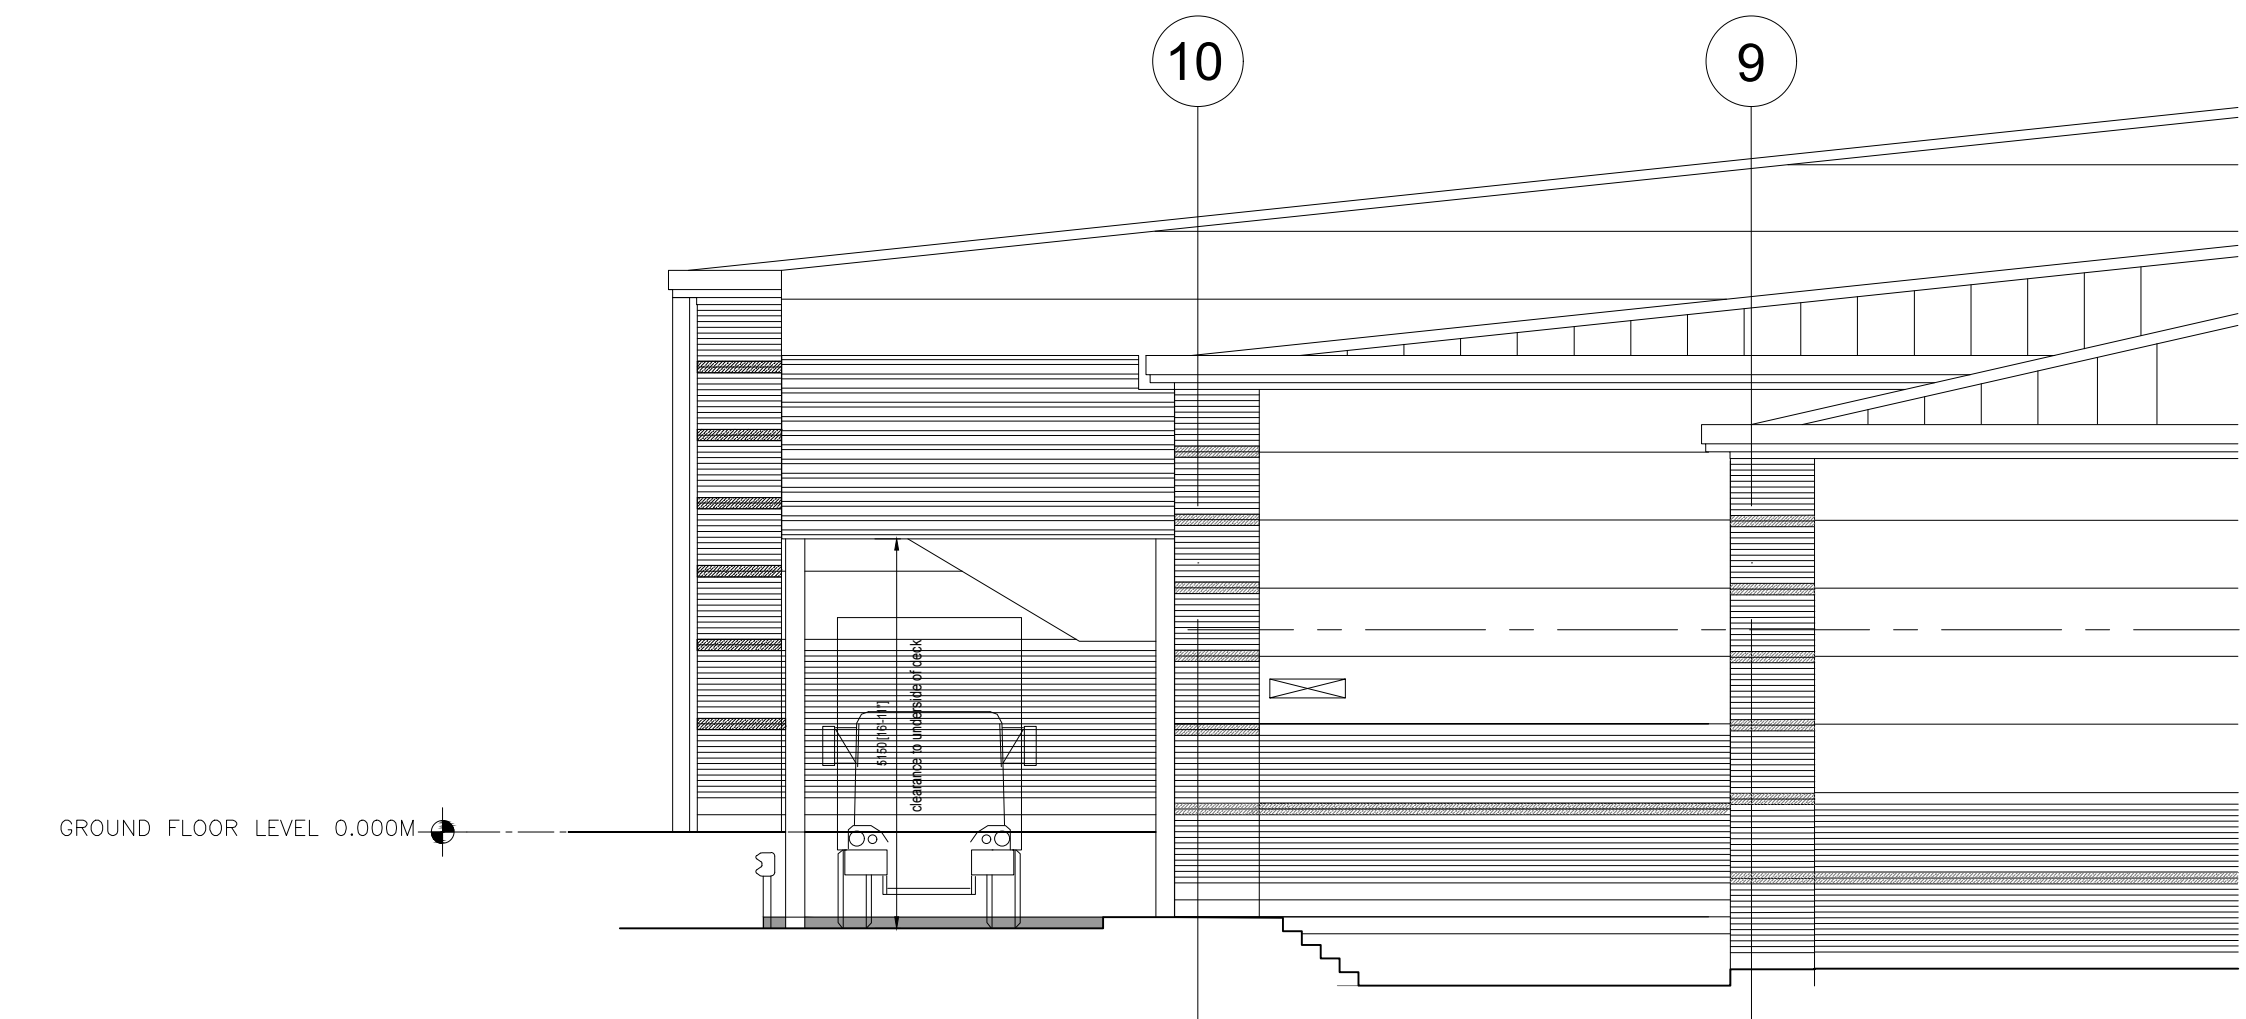

PROPOSED ELEVATION C
SCALE 1:100 @ A1

PROPOSED REPLACEMENT SIGNS
SCALE 1:20
PROPOSED REPLACEMENT SIGN 4

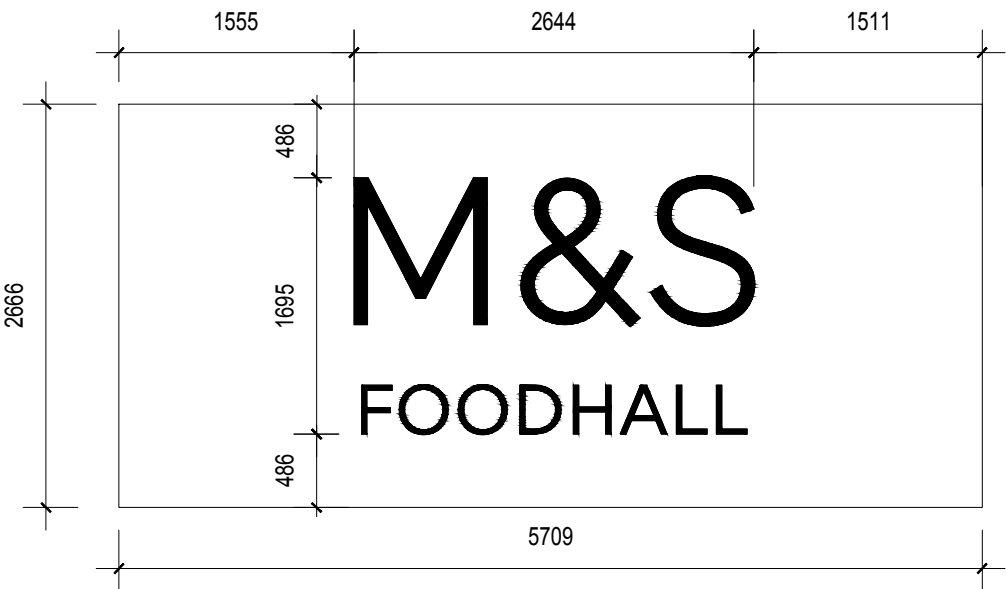


Halo lit 3D black letters
(Ral 9005) applied to a
white flex face sign
(Signal White Matt Ral
9003) .


NOTES

ORIGINAL A1

DO NOT SCALE FROM THIS DRAWING.
ALL DIMENSIONS TO BE CHECKED ON SITE.
COPYRIGHT PROTECTED.

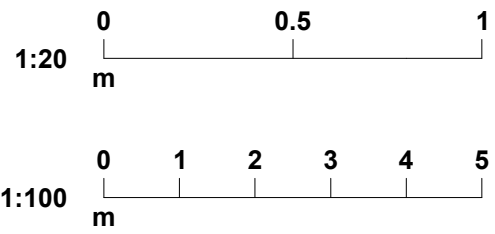

REV	DATE	DESCRIPTION	DRAWN	CHECKED
01	28.08.15	UPDATED AS PER M&S COMMENTS	JW	CH

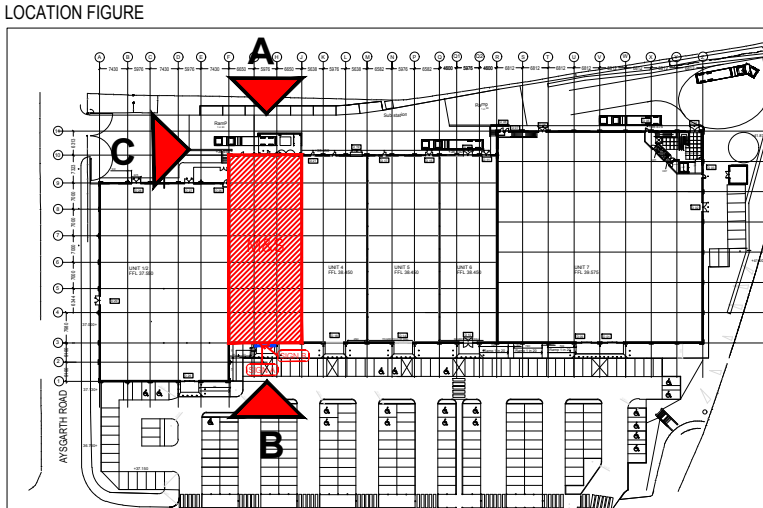

M&S
EST. 1884

STORE NAME
WATERLOOVILLE
COUNTRY
UK

PROJECT
PROPOSED MASTERBRAND ROLLOUT

DRAWING
PROPOSED EXTERNAL ELEVATIONS

CONSULTANT
WDR & RT TAGGART
DISCIPLINE DESCRIPTION
ARCHITECTURE
CONSULTANT LOGO

Laganwood House
Newforge Lane
Malone Road
Belfast BT9 6NX
t: +44 (0)28 9066 2121
f: +44 (0)28 9066 3162
e: mail@wdr-rt-taggart.com
www.wdr-rt-taggart.com
WDR & RT TAGGART

SCALE	PAPER SIZE	DATE	DRAWN	CHECKED
1:100	A1	03.09.15	MC	CH

STORE NUMBER	PROJECT No	DISCIPLINE CODE	DRAWING No
1289	GRW101	A	01005

CONSULTANT PROJECT No	STATUS	REVISION
15019	P	00