
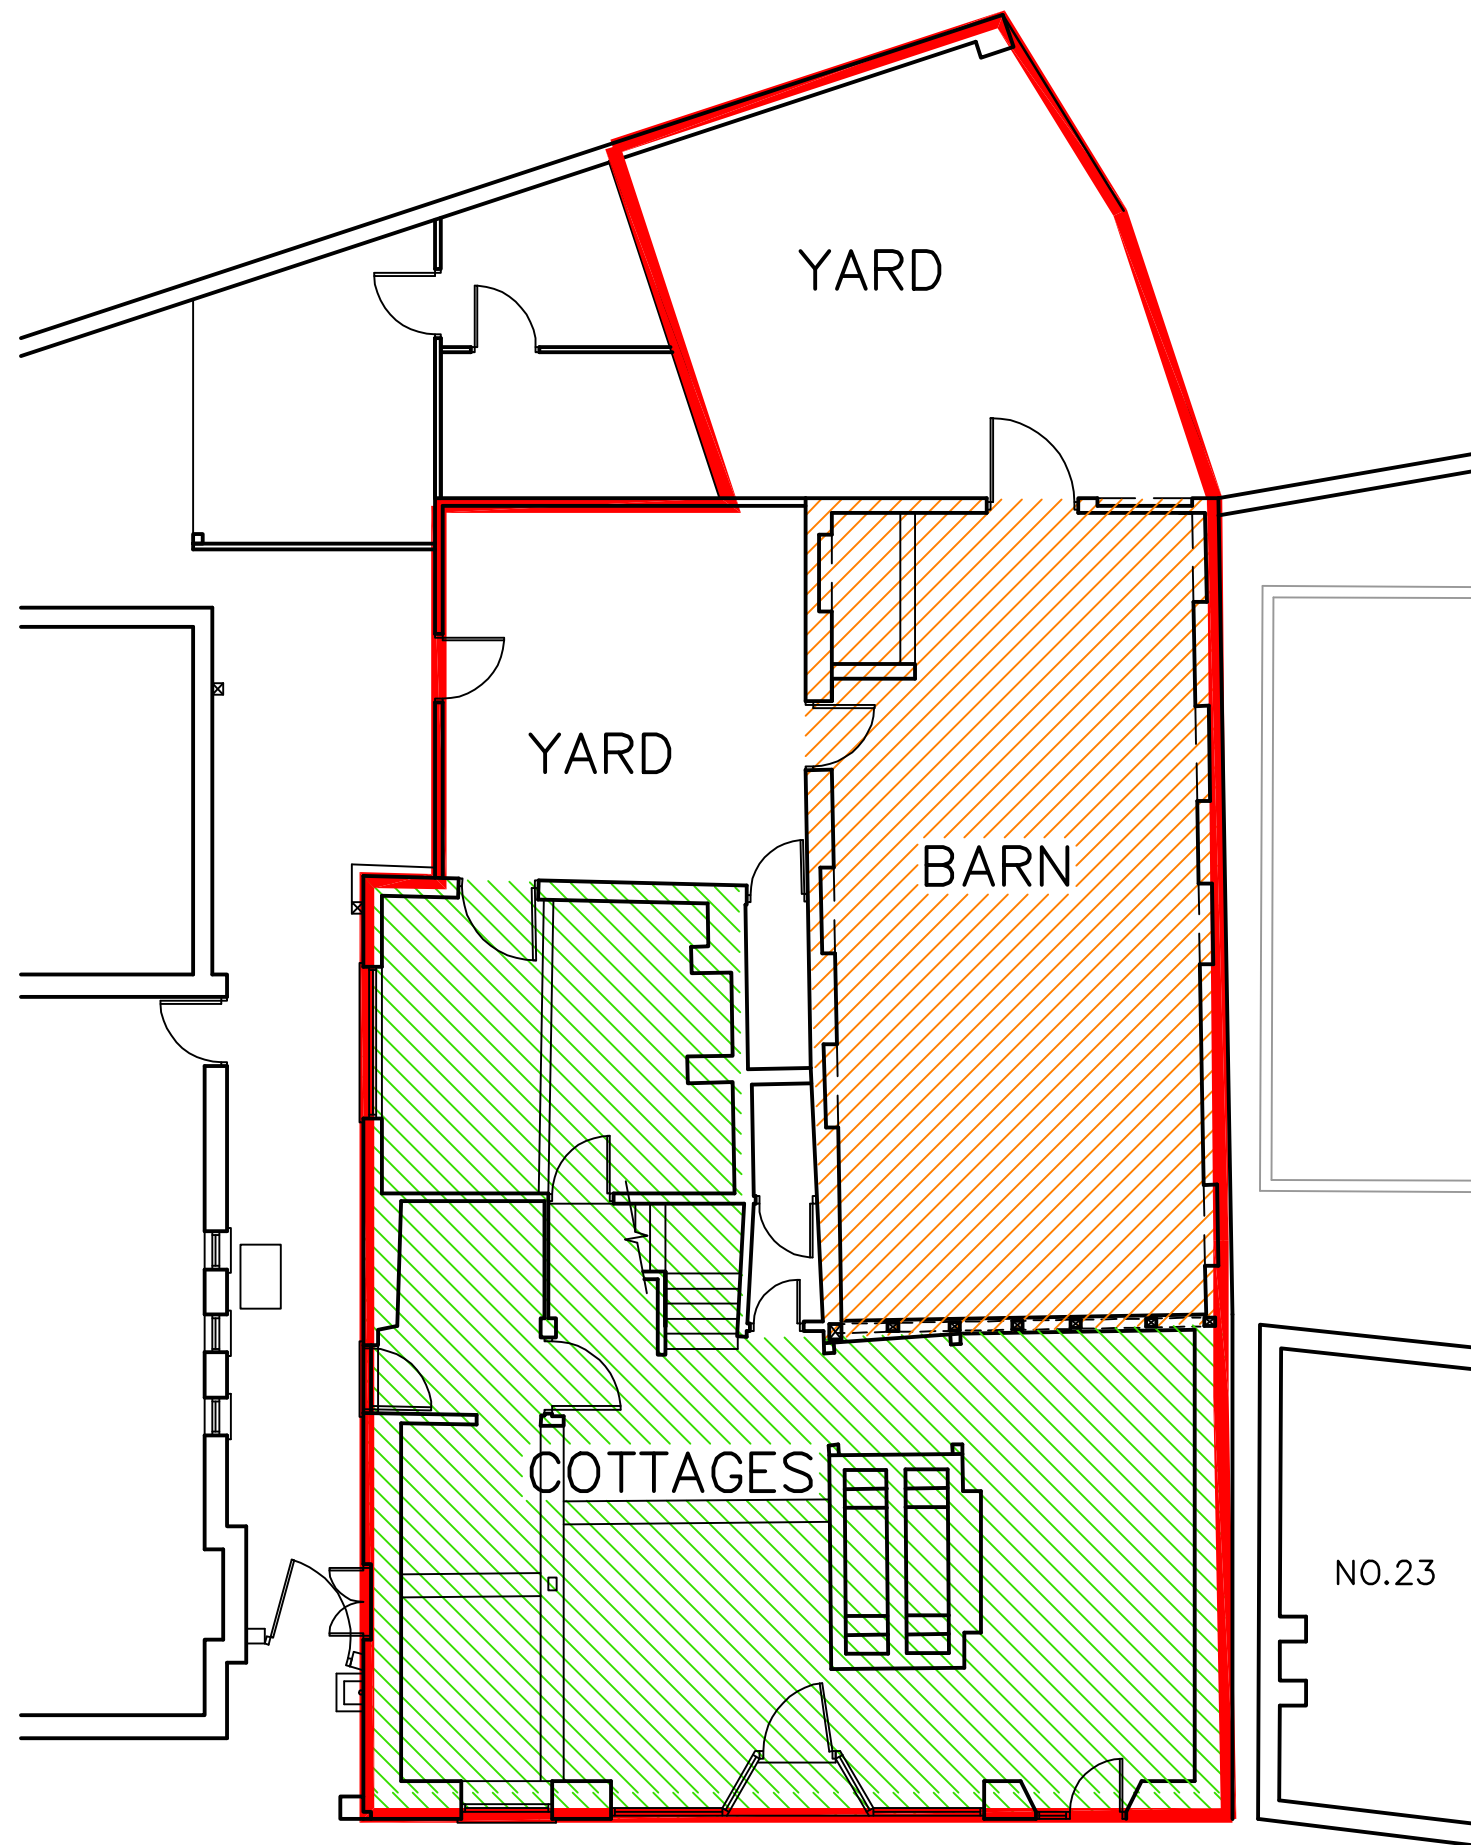


25 SOUTH STREET
EMSWORTH
PO10 7EG

HISTORICAL USES PLAN

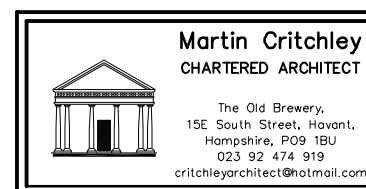

Scale A3=1:100
Drawn JHL
Date 18/11/14

Revisions

- A. No. 23 revised. 13/02/15
- B.
- C.

1456-302^A

metres

10

20

30