



PHYSICAL SCALE IN METERS @ 1:100

NOTES:
This drawing has been produced solely for PLANNING/DESIGN.
Do not Scale from this Drawing except for planning purposes.
Any drainage shown is presumed and to be checked on site
before commencement of works.
This drawing is the copyright of MF Designs Ltd.

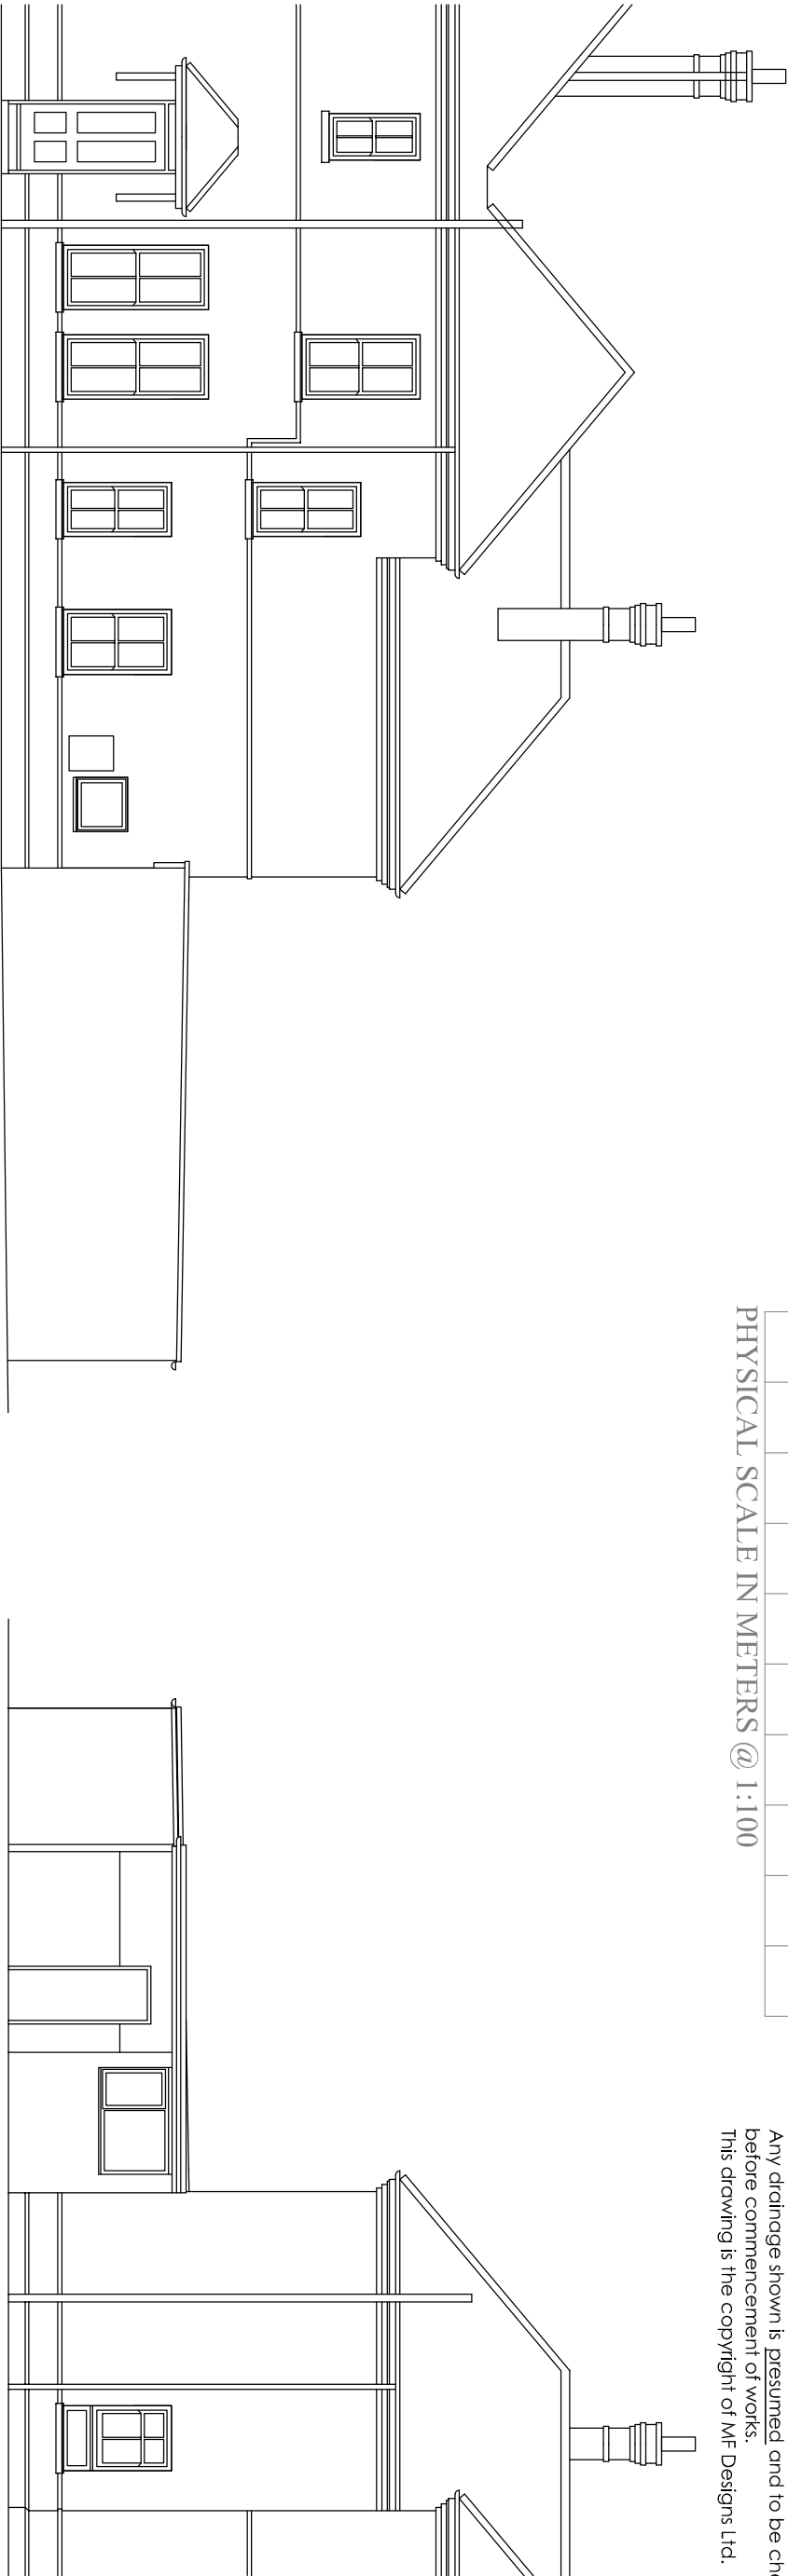


Existing East

Existing West

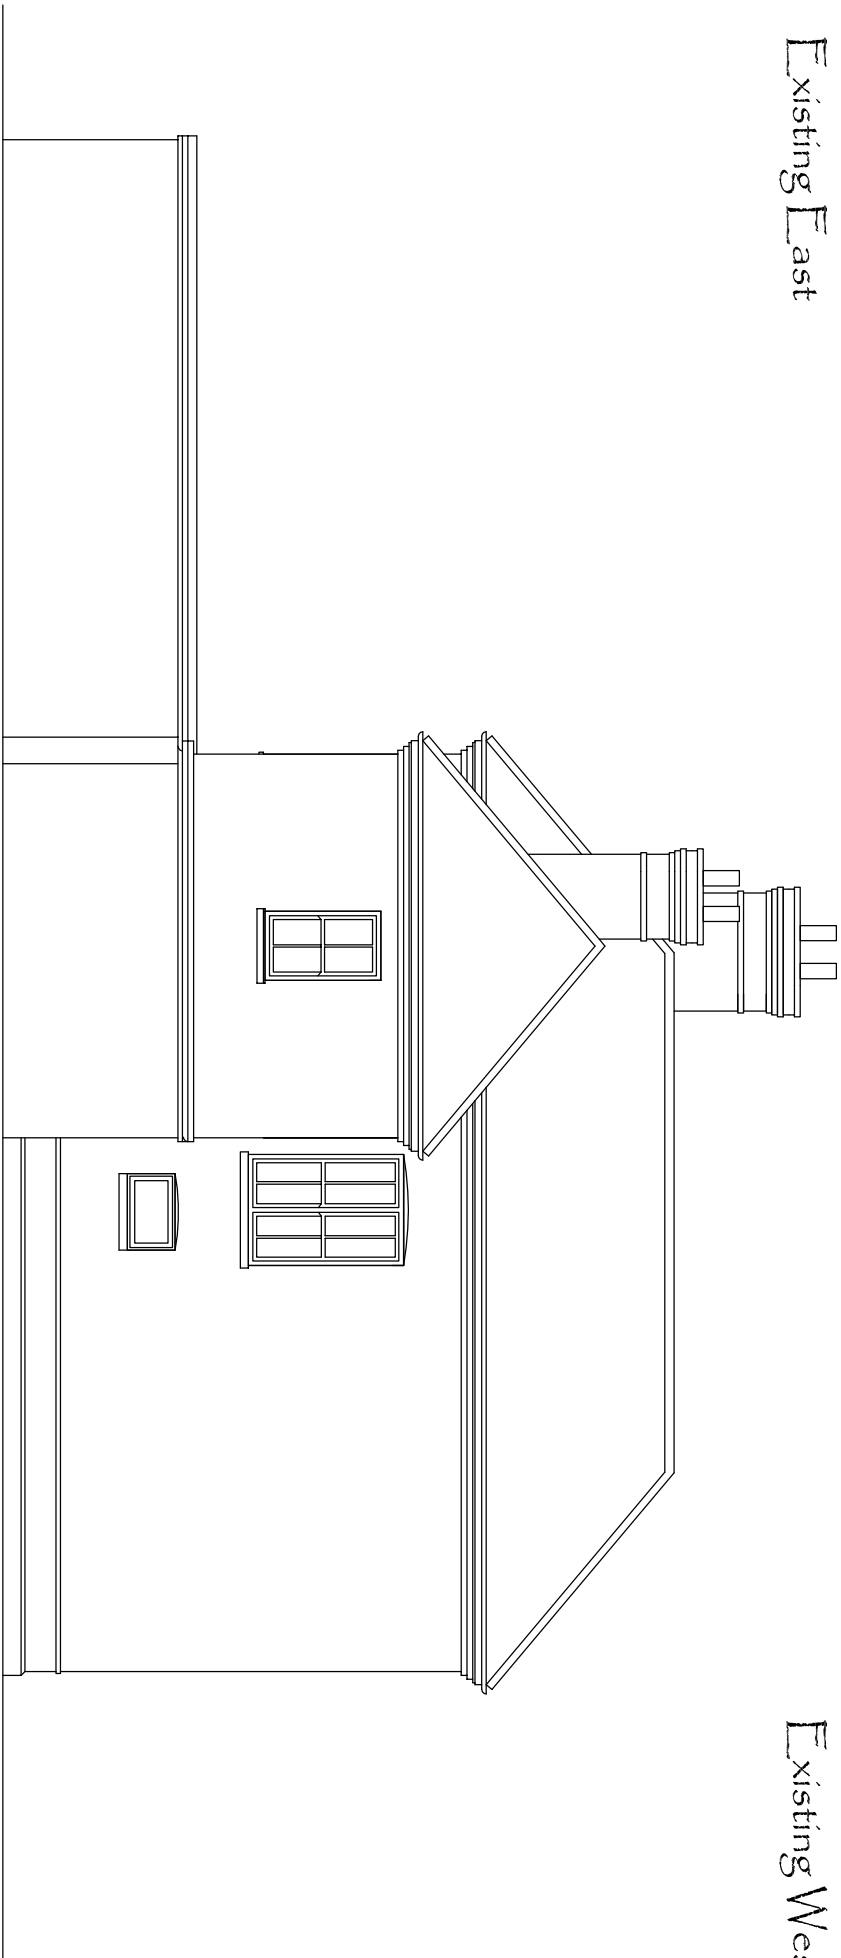

Existing North

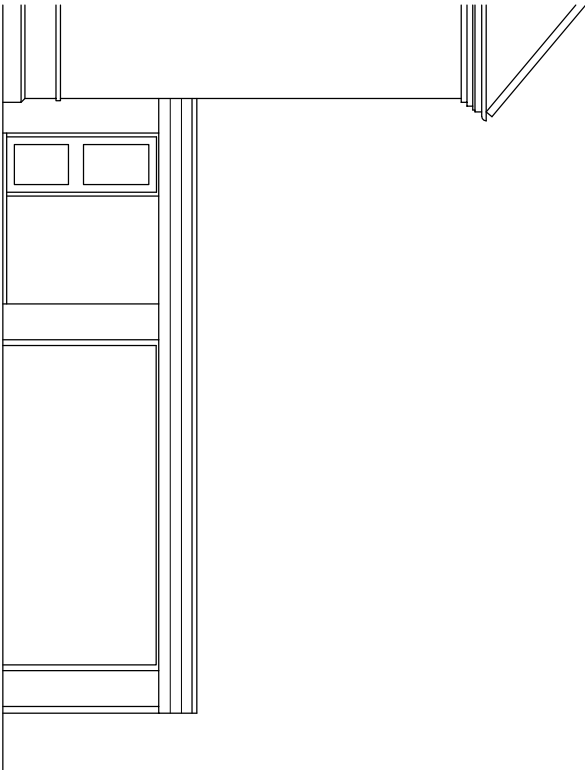

Existing South

EXISTING SURVEY - 14 Third Avenue, Denvilles, Havant. PO9 2QS

mf designs ltd

Chartered Architects



52 King Street • Emsworth • Hampshire • PO10 7AZ
Director: Martin Farrer RIBA • Co Registration No.4507379

tel 01243 377766
e admin@mfdesigns.org.uk

Date: Aug 2015
Scale: 1:100

Job No: 3136
Dwg No: EX_02