

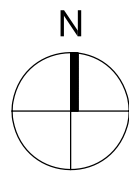
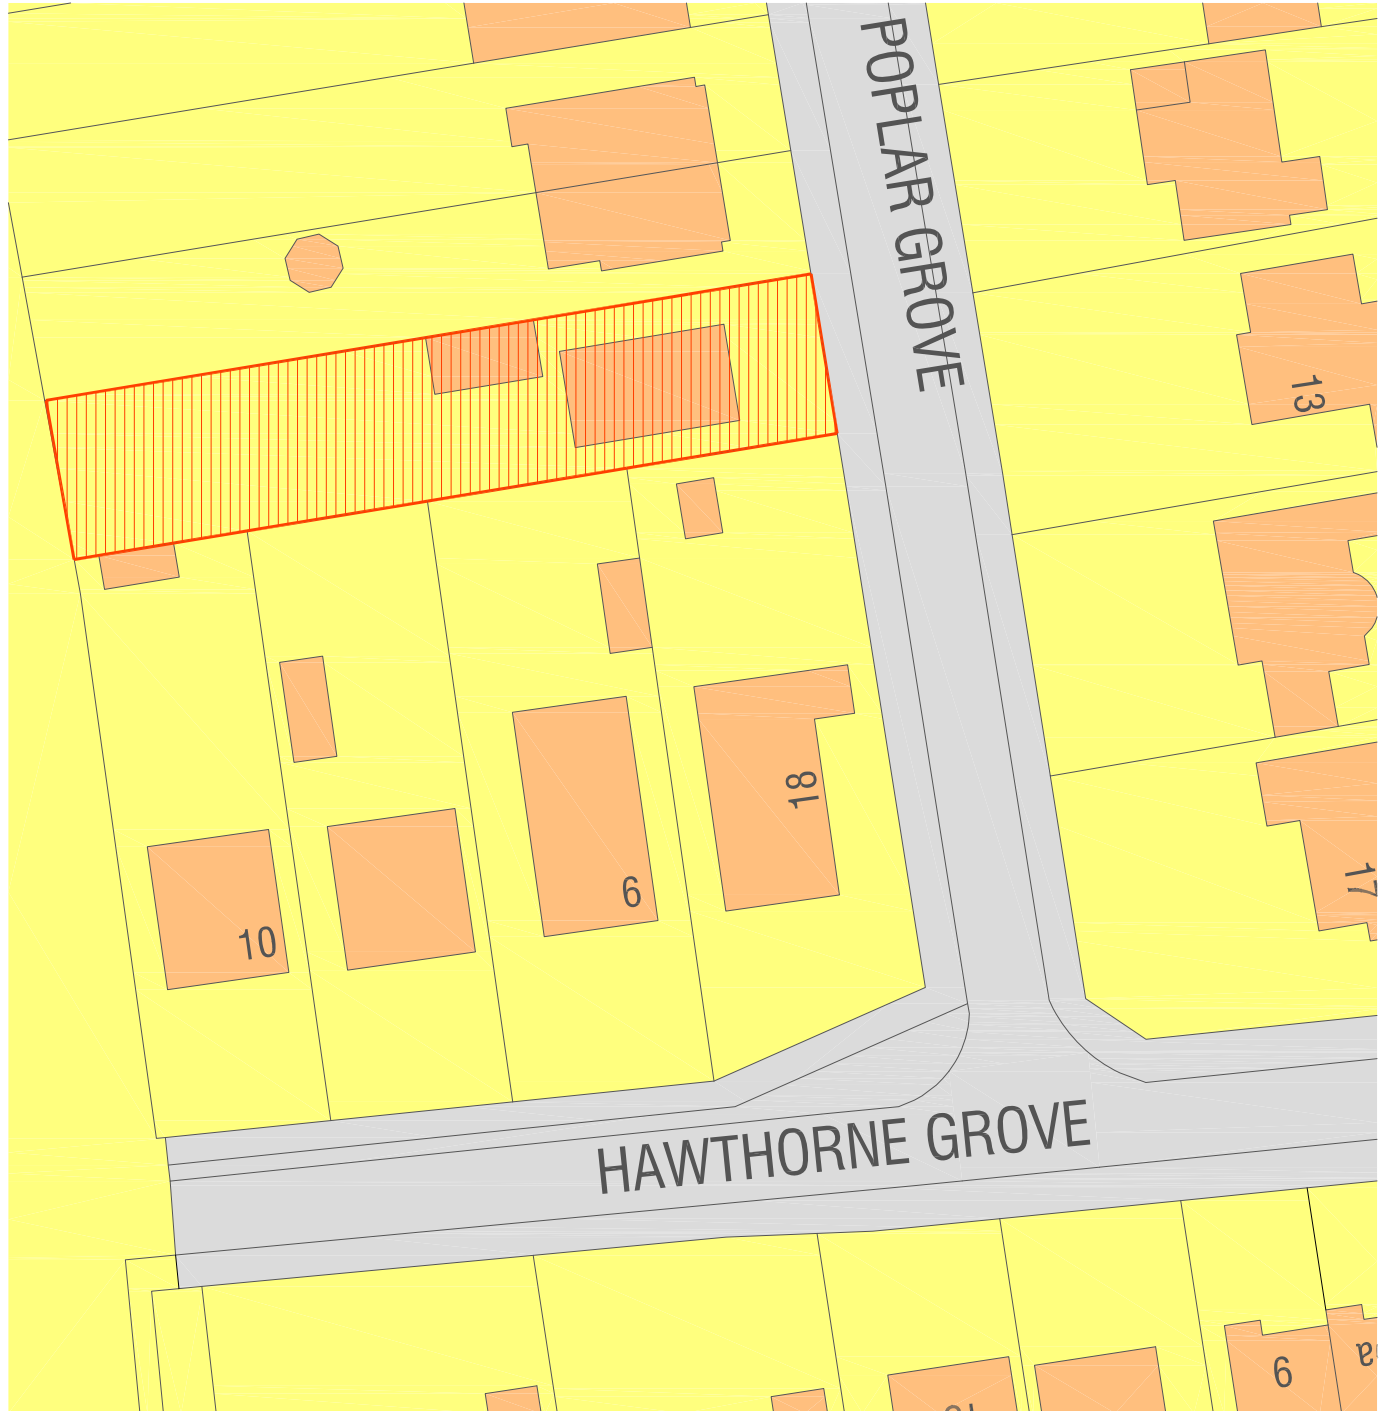


Location Plan 1:1250

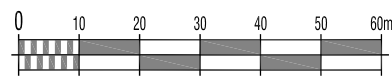

Block Plan 1:500

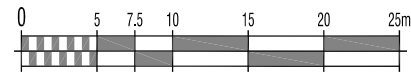

Rev	Date	Description	By	PM
A	11.02.15	First Issue	CJ	MD

REVISIONS

DRAWING STATUS:
Planning

REVISION:
A

PROJECT
Alterations & Extension to
16 Poplar Grove, Hayling Island PO11 9DN, UK

CLIENT
Mr & Mrs Hoare

Scale @ A3: Various
Date : © February 2015

Drawn by : CJ
Checked by : MD

DRAWING TITLE
Location and Block Plan

DRAWING NUMBER:
203.E100_A