
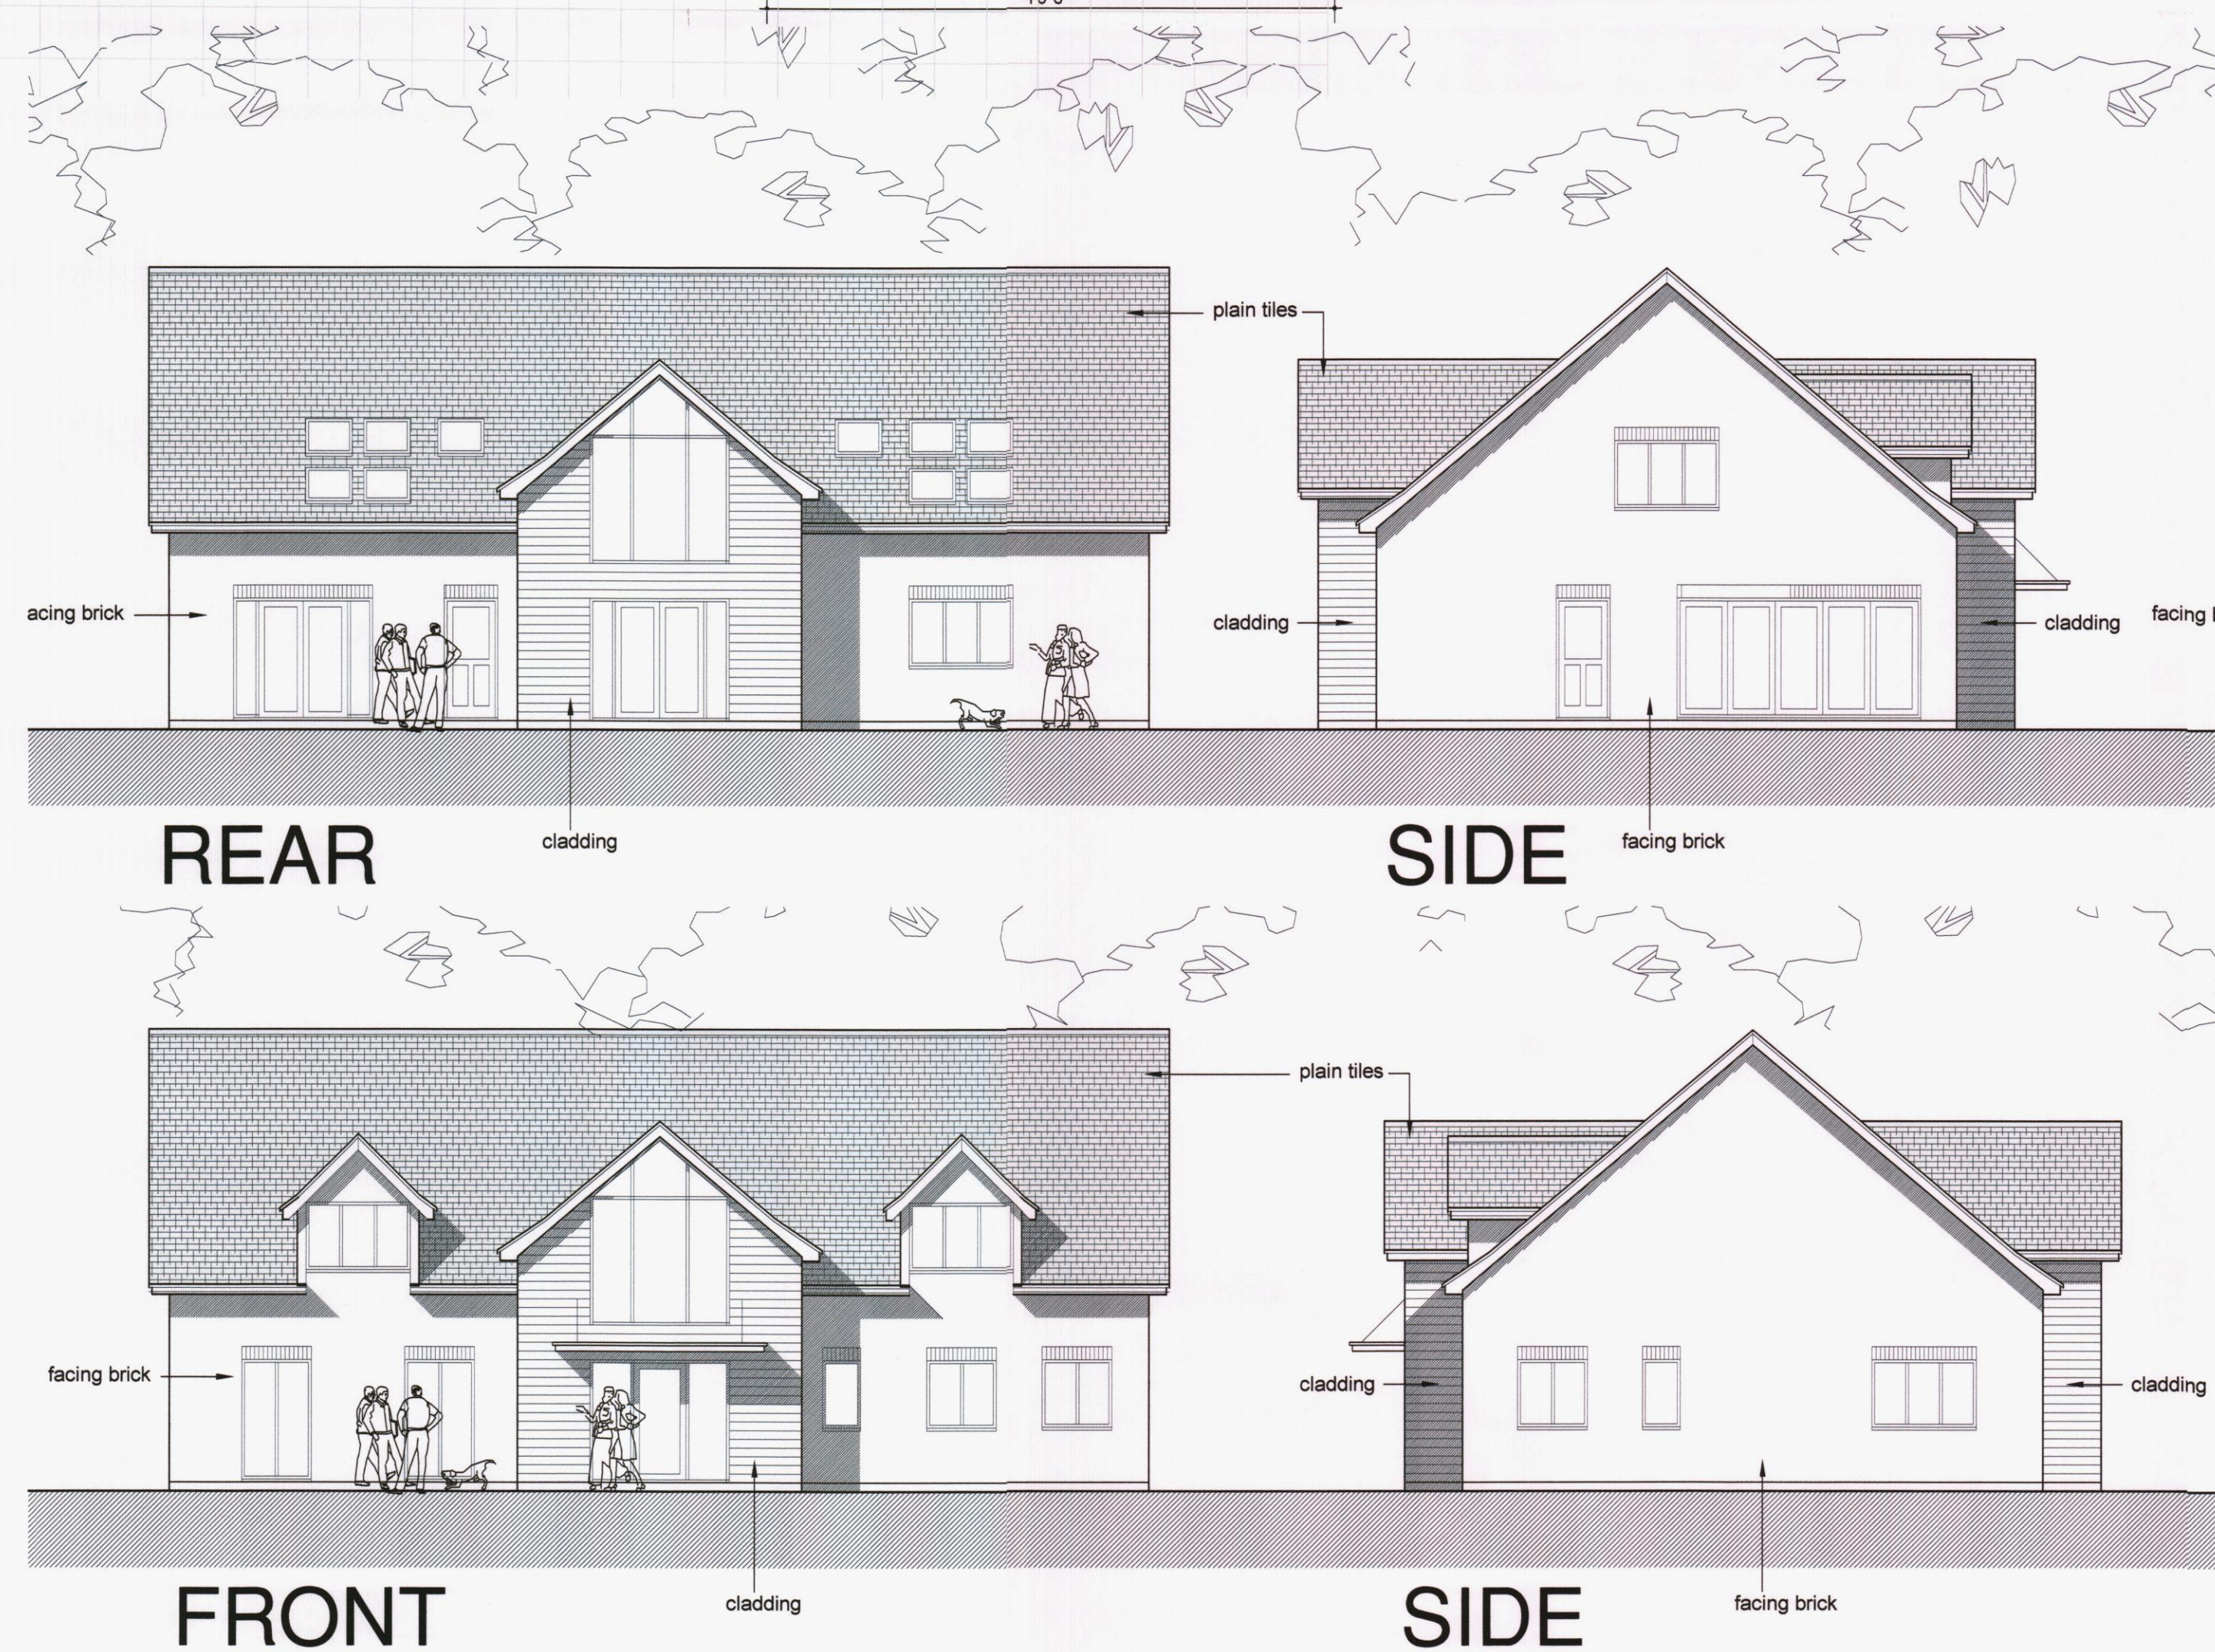
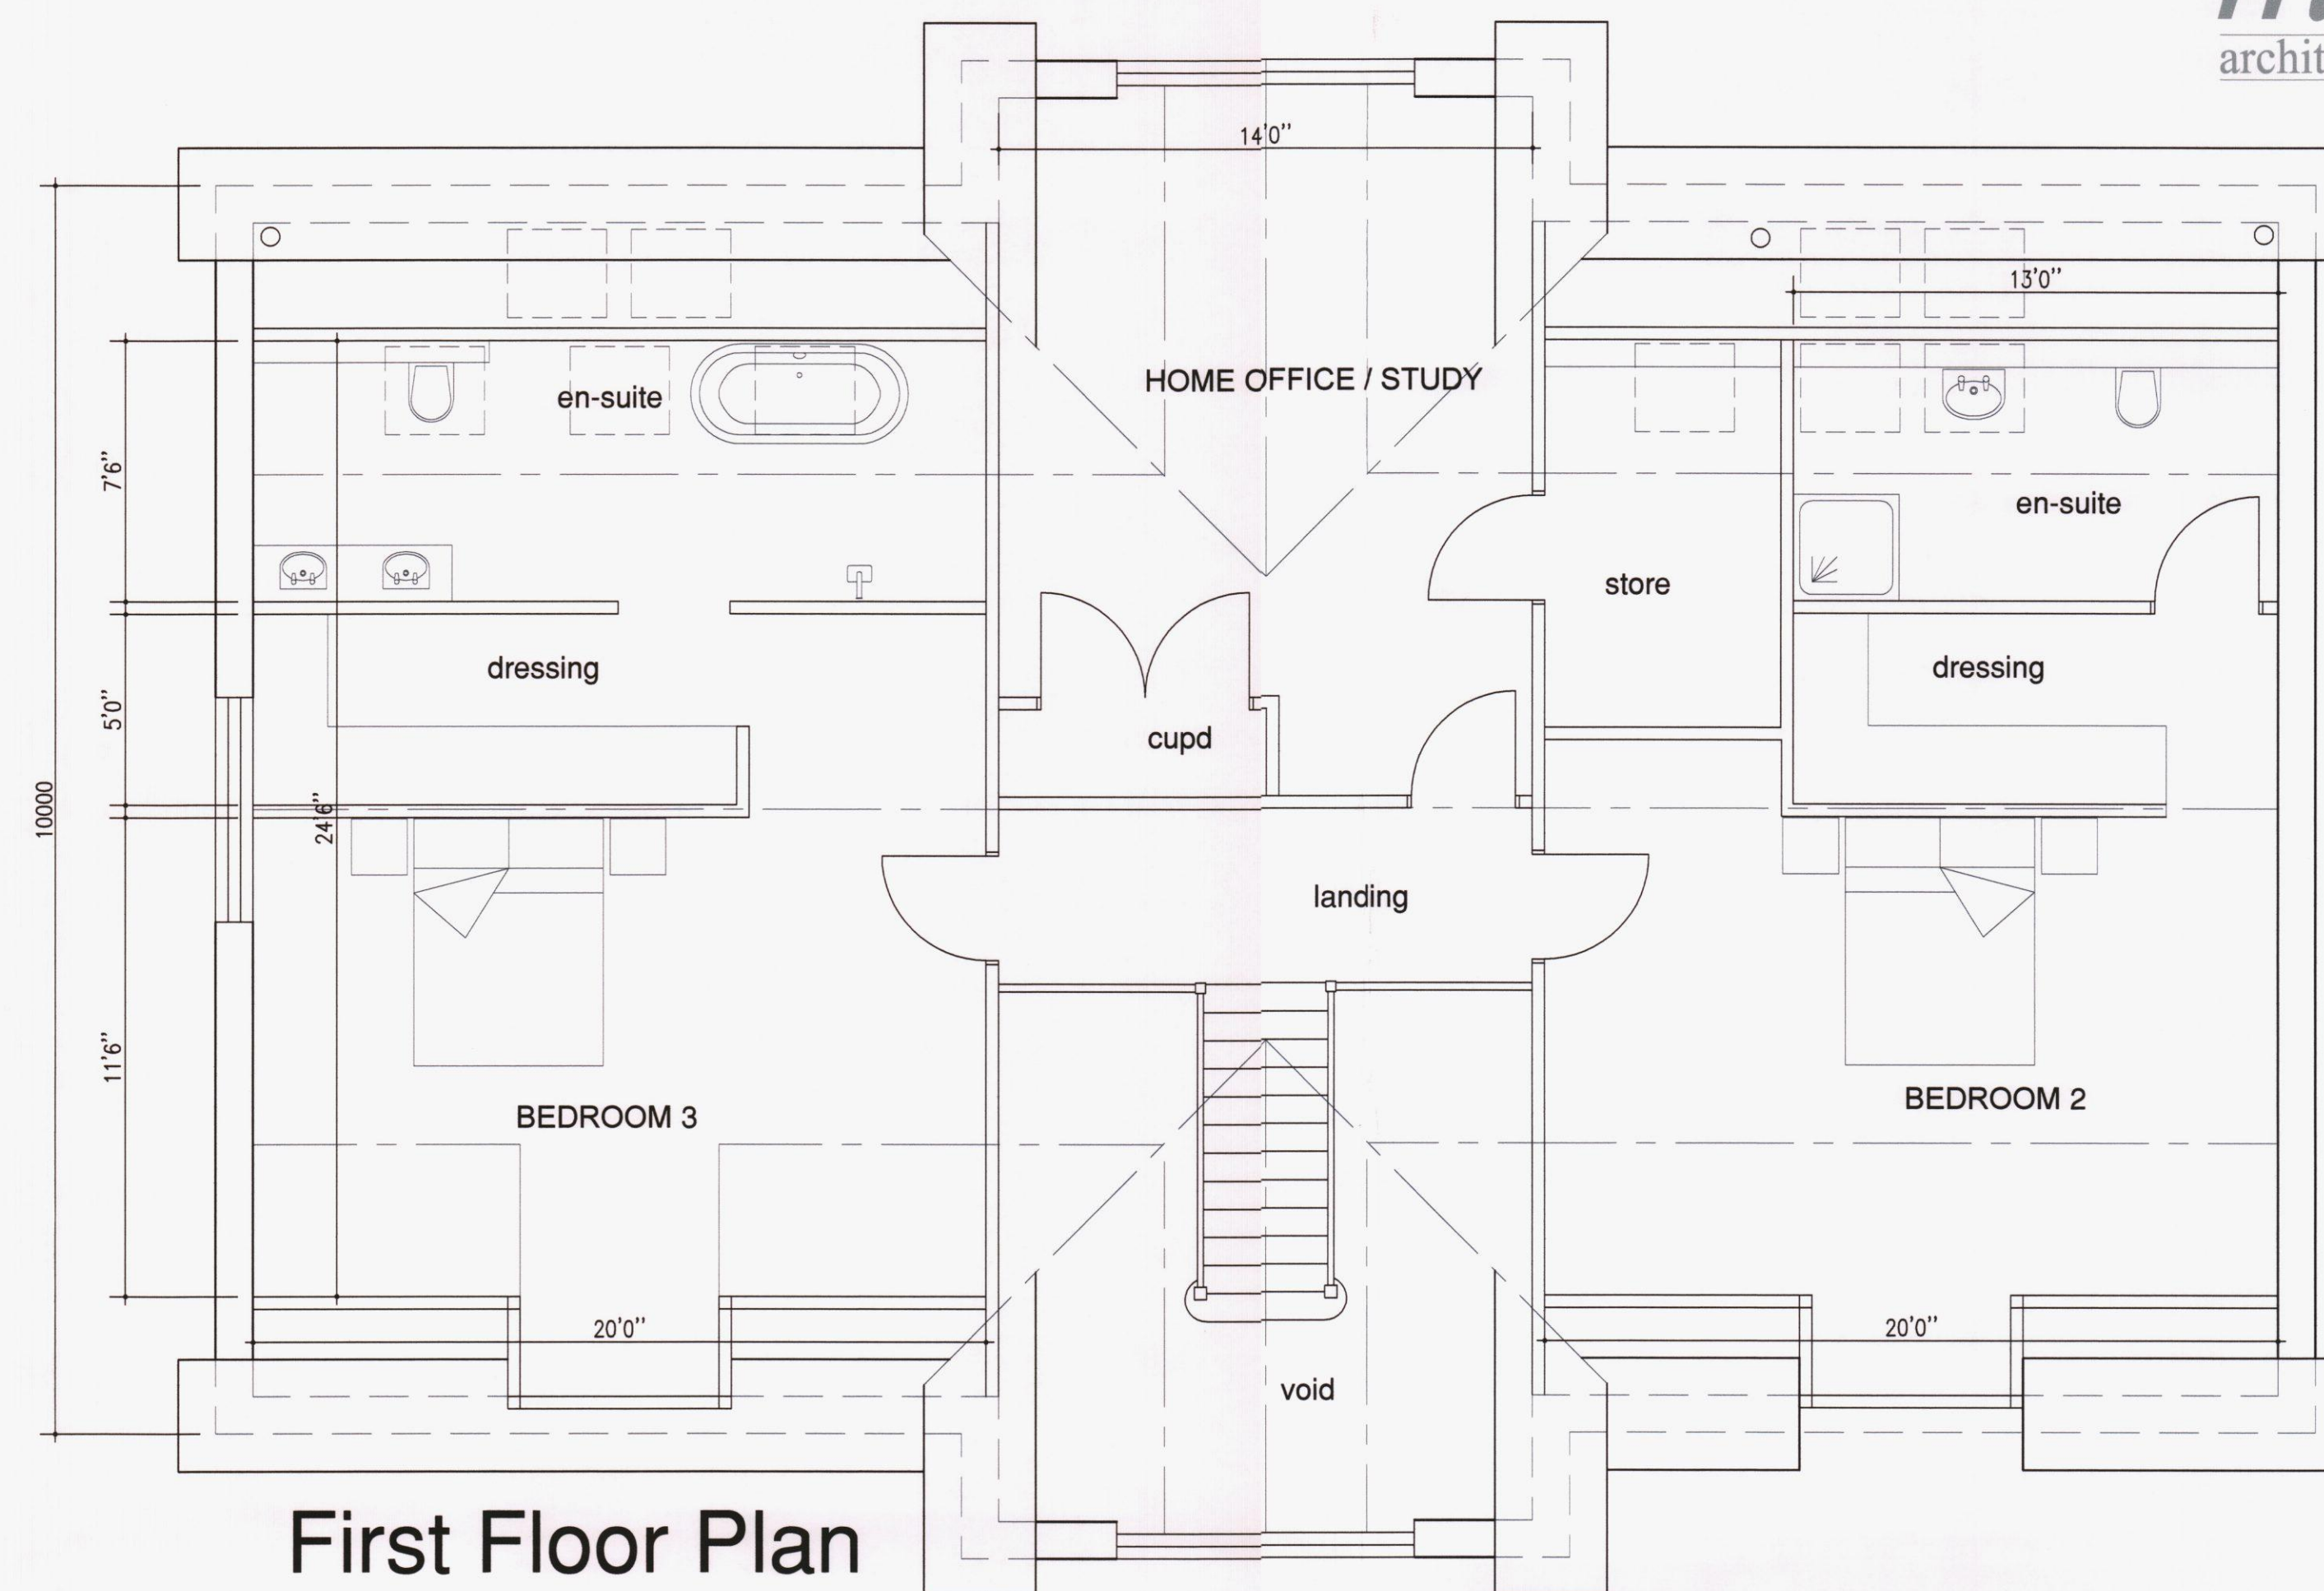


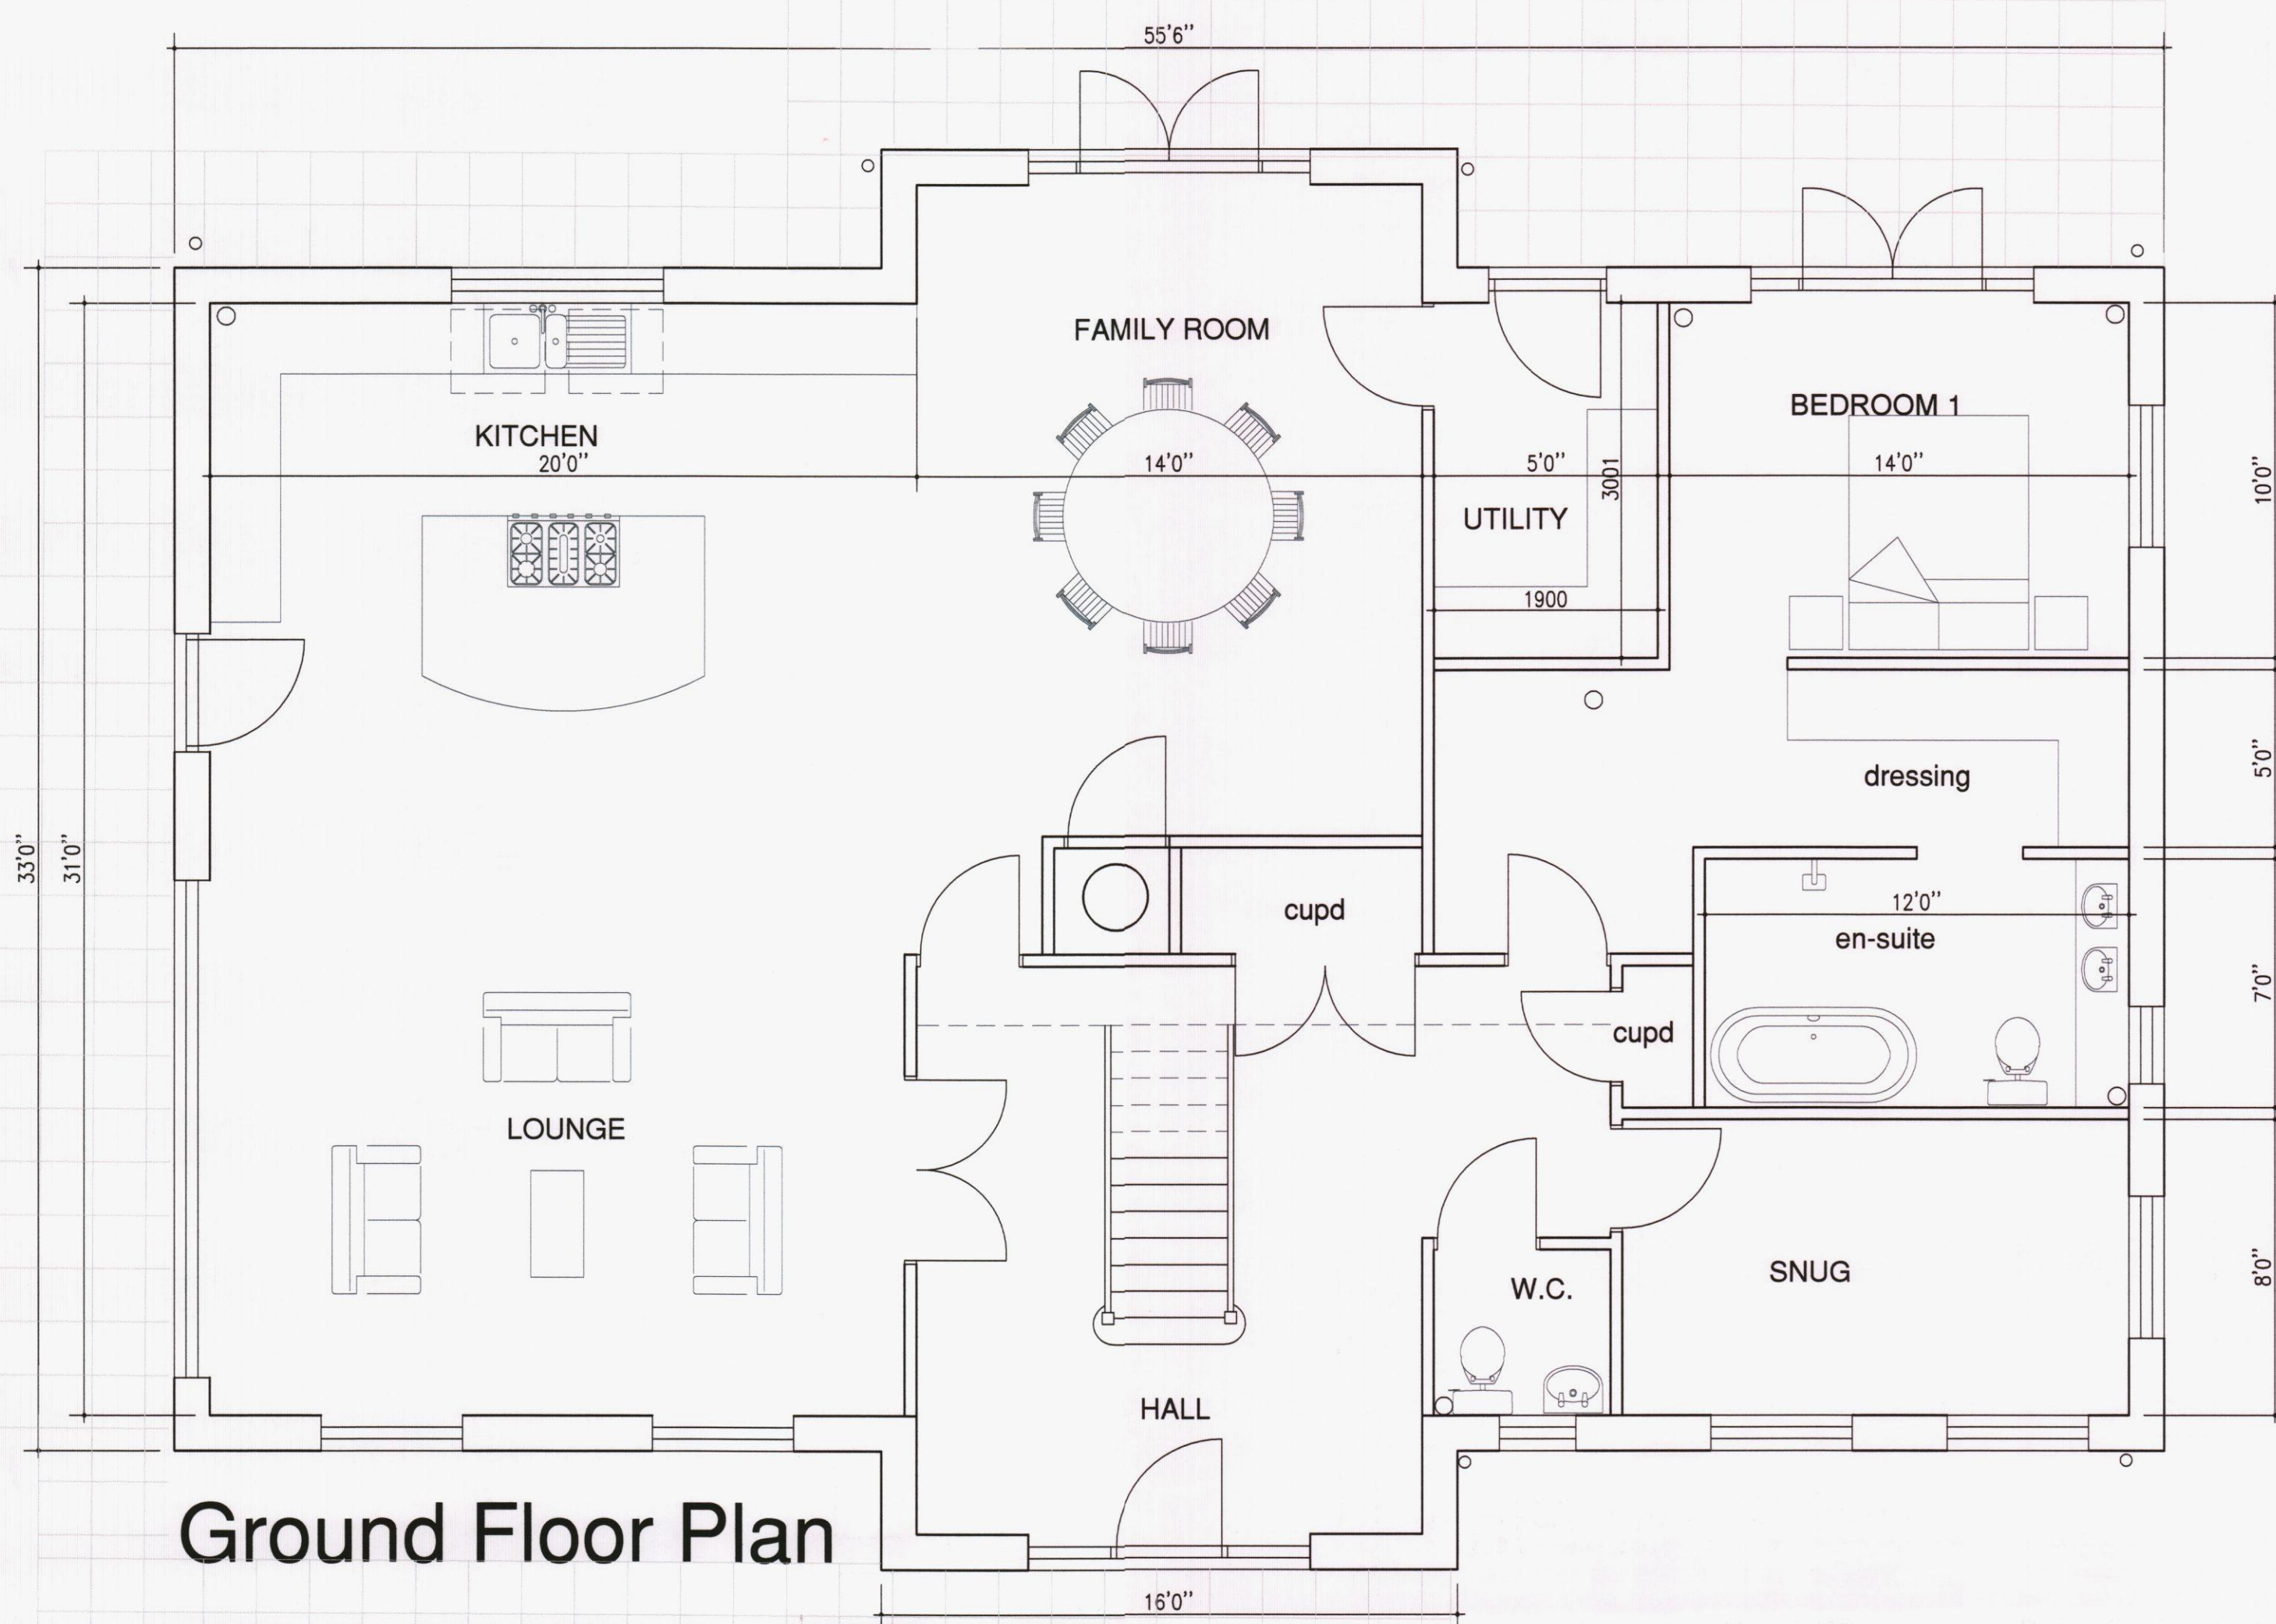

H	Internal layout revised	mw 06.10.15	
G	Minor changes	mw 03.09.15	
F	Bedroom 2 & 3 revised	mw 14.08.15	
E	Layout revised	mw 07.08.15	
D	Roof height raised, bed 3 revised	mw 05.08.15	
C	Bed 3 revised	mw 04.08.15	
B	Layout revised	mw 30.07.15	
A	Dimensions added	mw 03.07.15	
-	Original Issue		
Rev		Dwn / Date	Chk / Date

This drawing is copyright and must not be disclosed to third parties without permission
Scaled dimensions are not to be used for construction

4 Queensgate
Queens Road
Fareham
Hampshire
PO16 0NW

Tel: 01329 288911
Fax: 01329 221913
E-mail: admin@m2architecture.com

PROJECT

*Proposed New Dwelling
7 North Close
Havant*

CLIENT

S Bailey & F Askew

DRAWING TITLE

Plans, Elevations

m2
architecture
architectural technologist



PROJECT NO. 15012
DRAWING NO. 101
REV. H
SCALE 1:50 1:100