


REAR ELEVATION

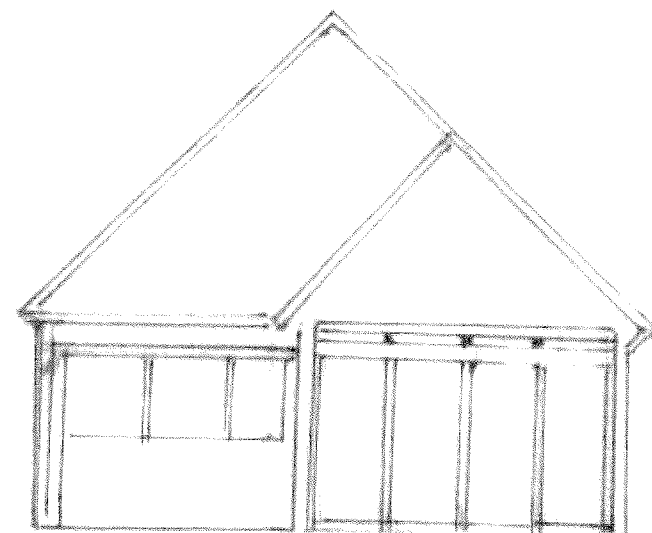


EXISTING

SOUTH ELEVATION



COUNCIL

31 JUN 2010

RECEIVED

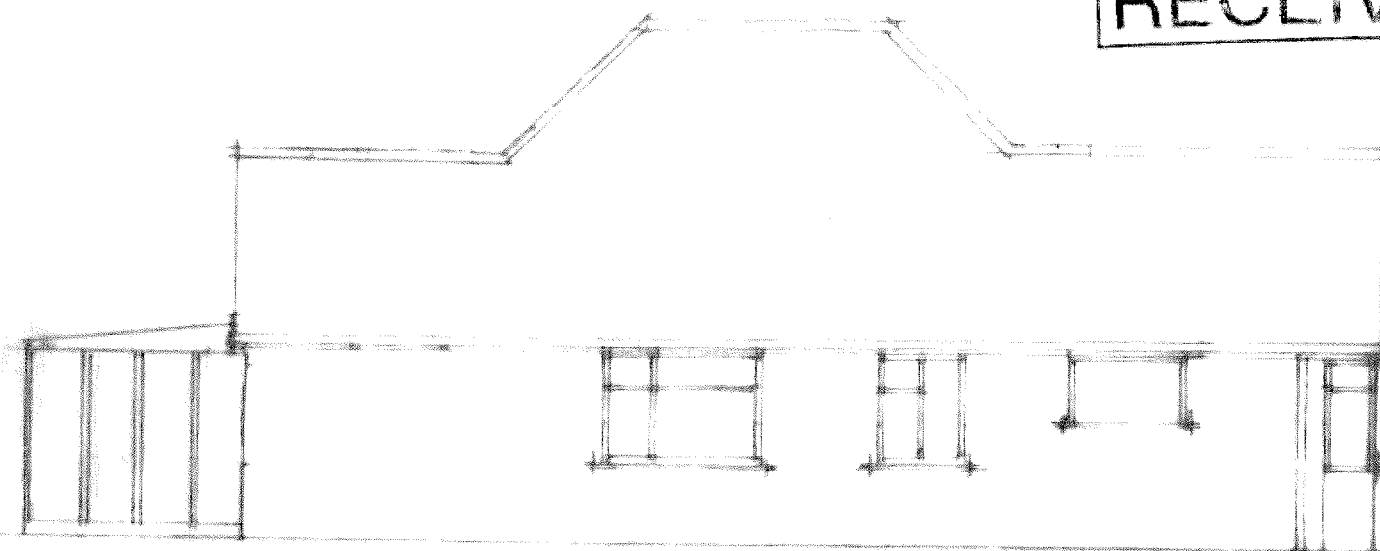

PROPOSED

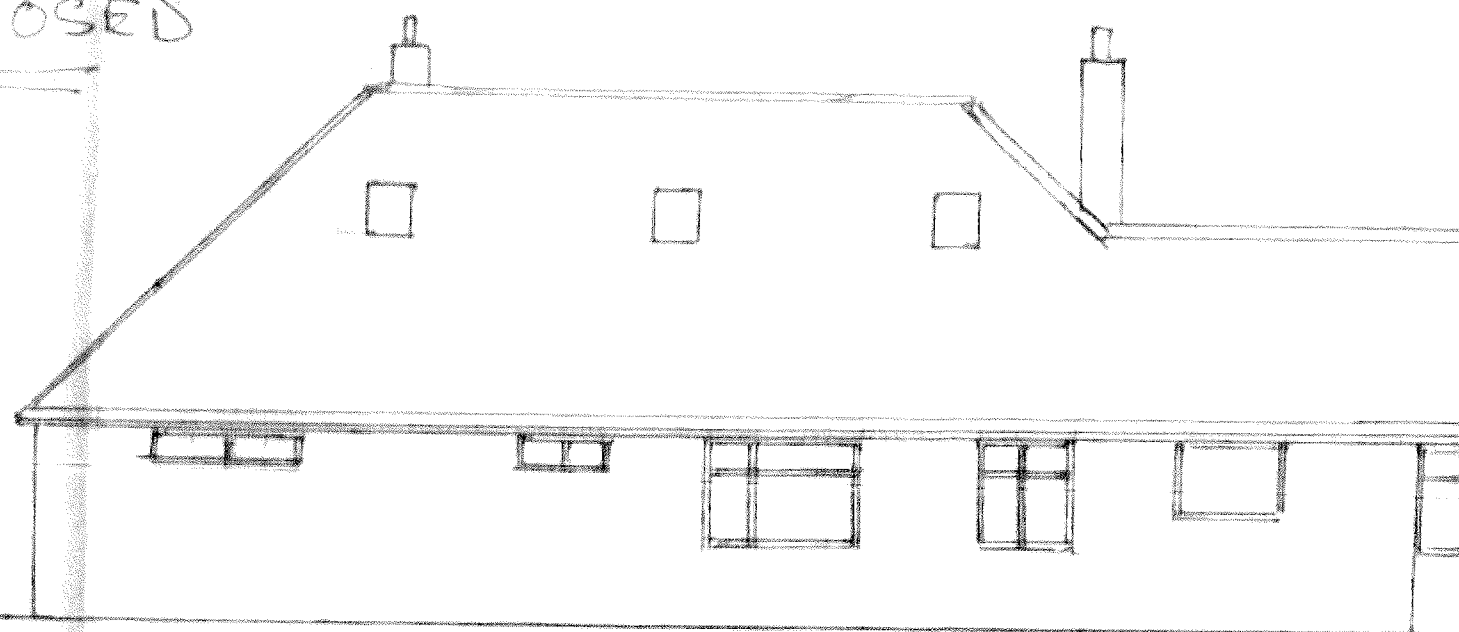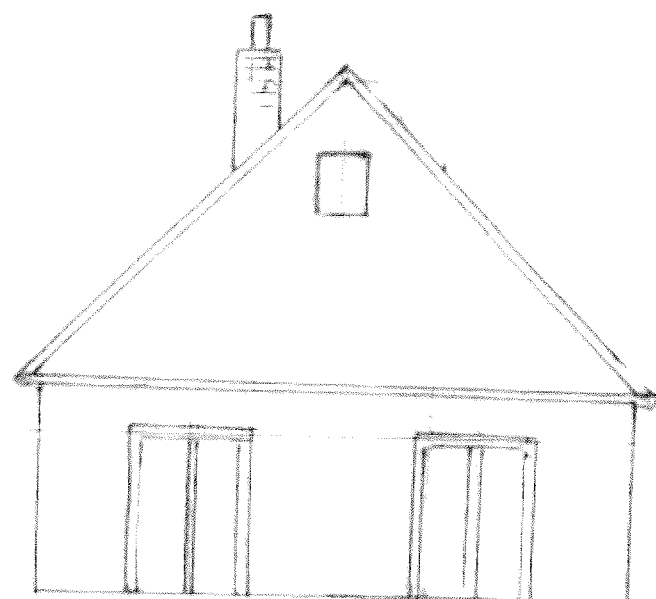

PROPOSED ALTERATIONS & EXTENSIONS AT 59
PARK LANE BEDHAMPTON PO9 3HQ
SCALE 1/100

NB - MATERIALS GENERALLY TO MATCH EXISTING
AND TO LOCAL AUTHORITY APPROVAL