
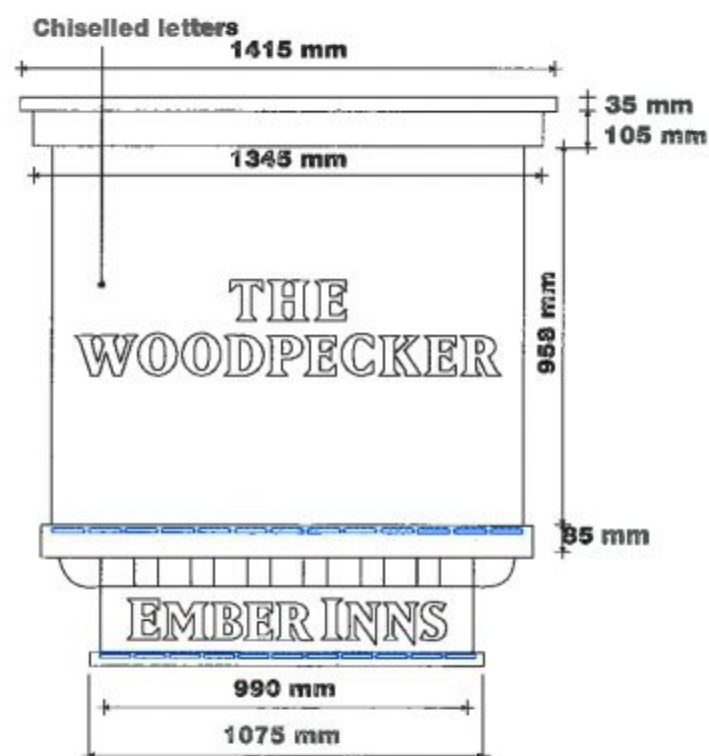


New 3D beacon with new lettering, new paintwork and illumination. Fixed to a new post.  
Scale 1:20

**SUPERSEDED**

New double sided corex holder remote sign.  
New trough lighting to both sides.  
Complete with mild steel posts.  
Scale 1:20

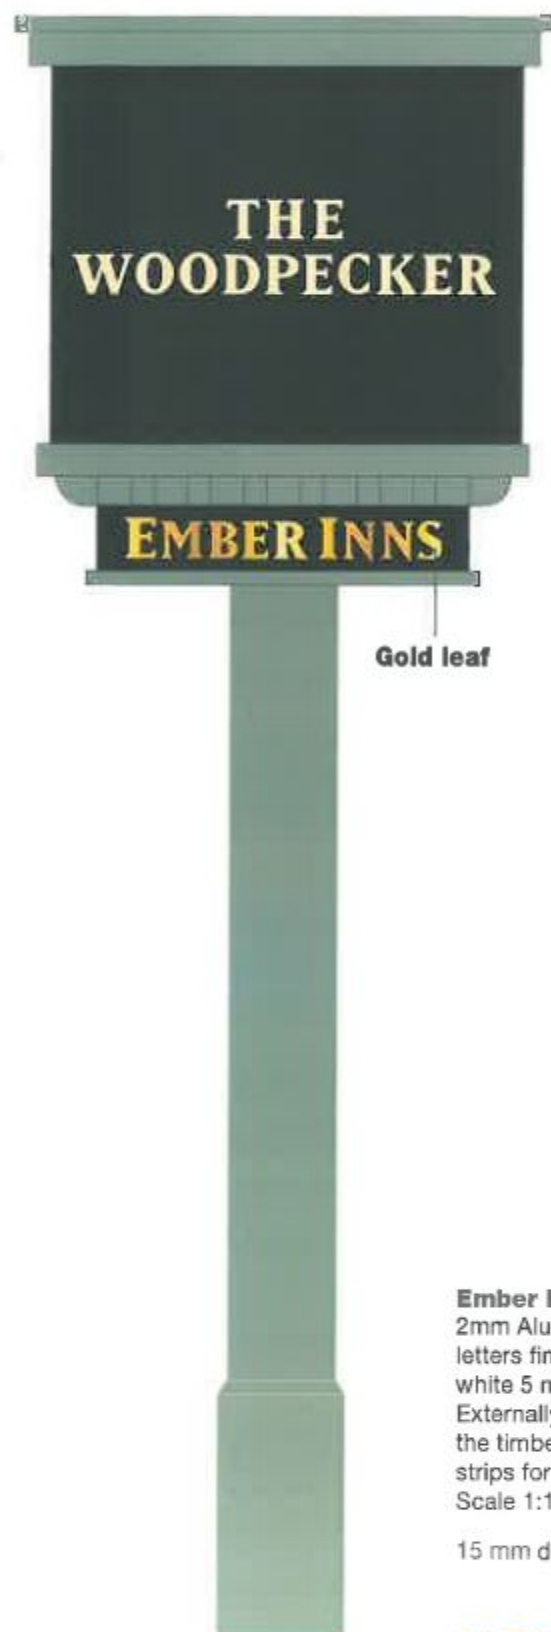

2mm Aluminium face panels, with top face to display individual chiselled letters finished White & the lower face panel to have face applied fret cut white 5 mm acrylic letters as indicated. Cappings & detailing in hardwood timber. Externally illuminated by means of 12v Apollo LEDs housed in troughs cut into the timber stages & covered by silicon sealed 5mm clear acrylic strips for weatherproofing.

15 mm deep trough to house Apollo White LEDs



48No. 12" Apollo White LEDs required for each unit.



Farrow & Ball  
Eichen  
Oyster  
Black  
Brass

Dulux  
50YY 57/082

Farrow & Ball  
Lichen

Farrow & Ball  
Studio Green

Farrow & Ball  
Bell Green

house name Matrix Inline  
secondary text EMB Script

**SHEET 1 OF 3**  
**(PLANNING)**

MAB:  
**THE WOODPECKER.**  
113 LONDON ROAD,  
WATERLOOVILLE  
PO7 1RL

105521  
20/04/12 14:53





MAB:  
THE WOODPECKER,  
129 LONDON ROAD,  
UNTERLOOVILLE,  
RO7 2RL

100521  
20/04/15 - ZMR

**!a**  
ashleighsigns.co.uk