

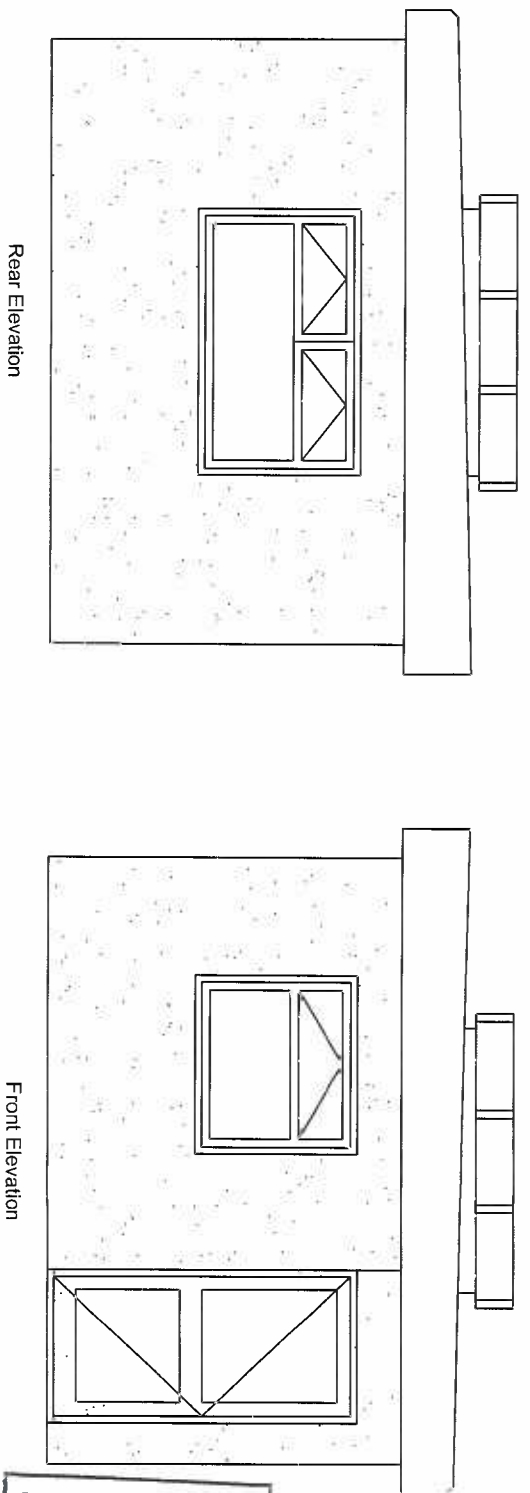
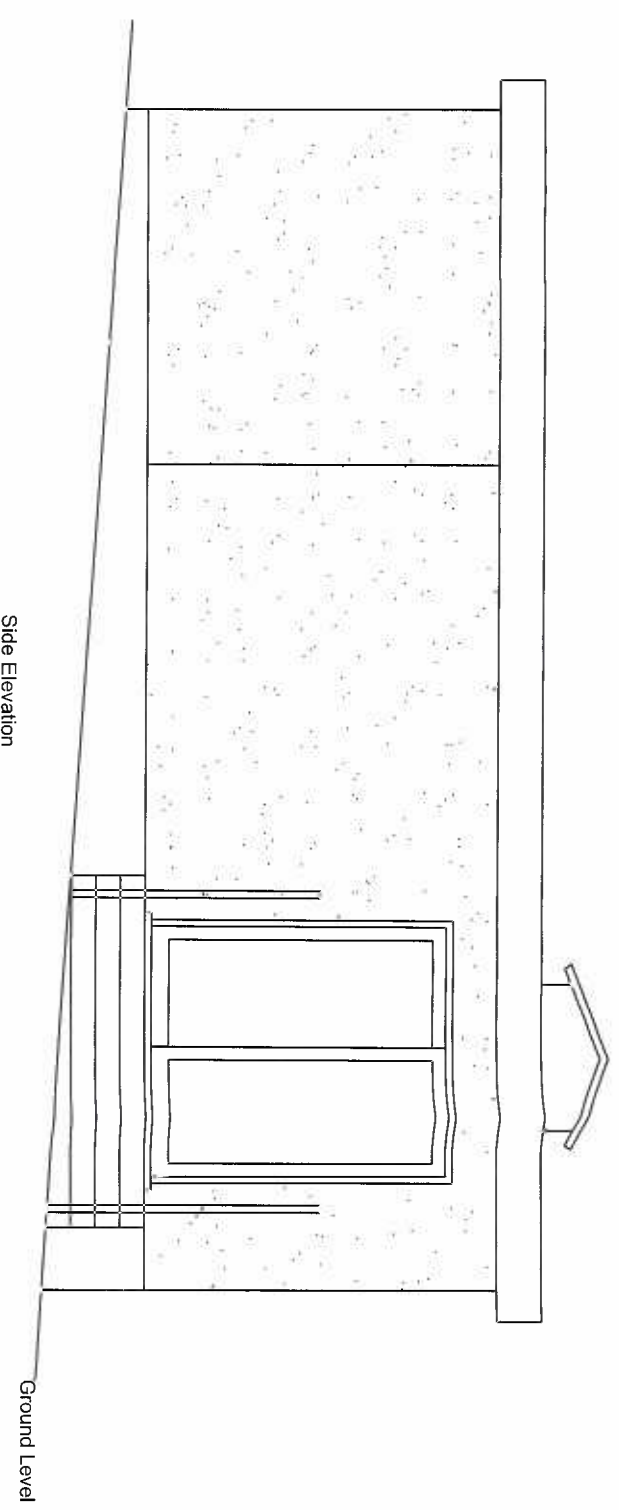
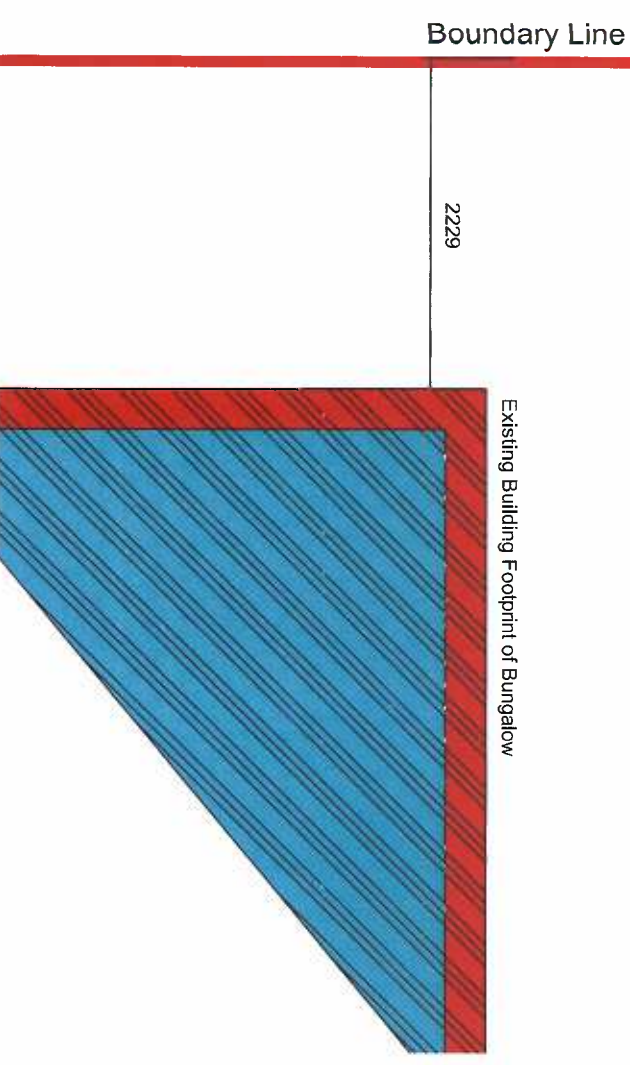


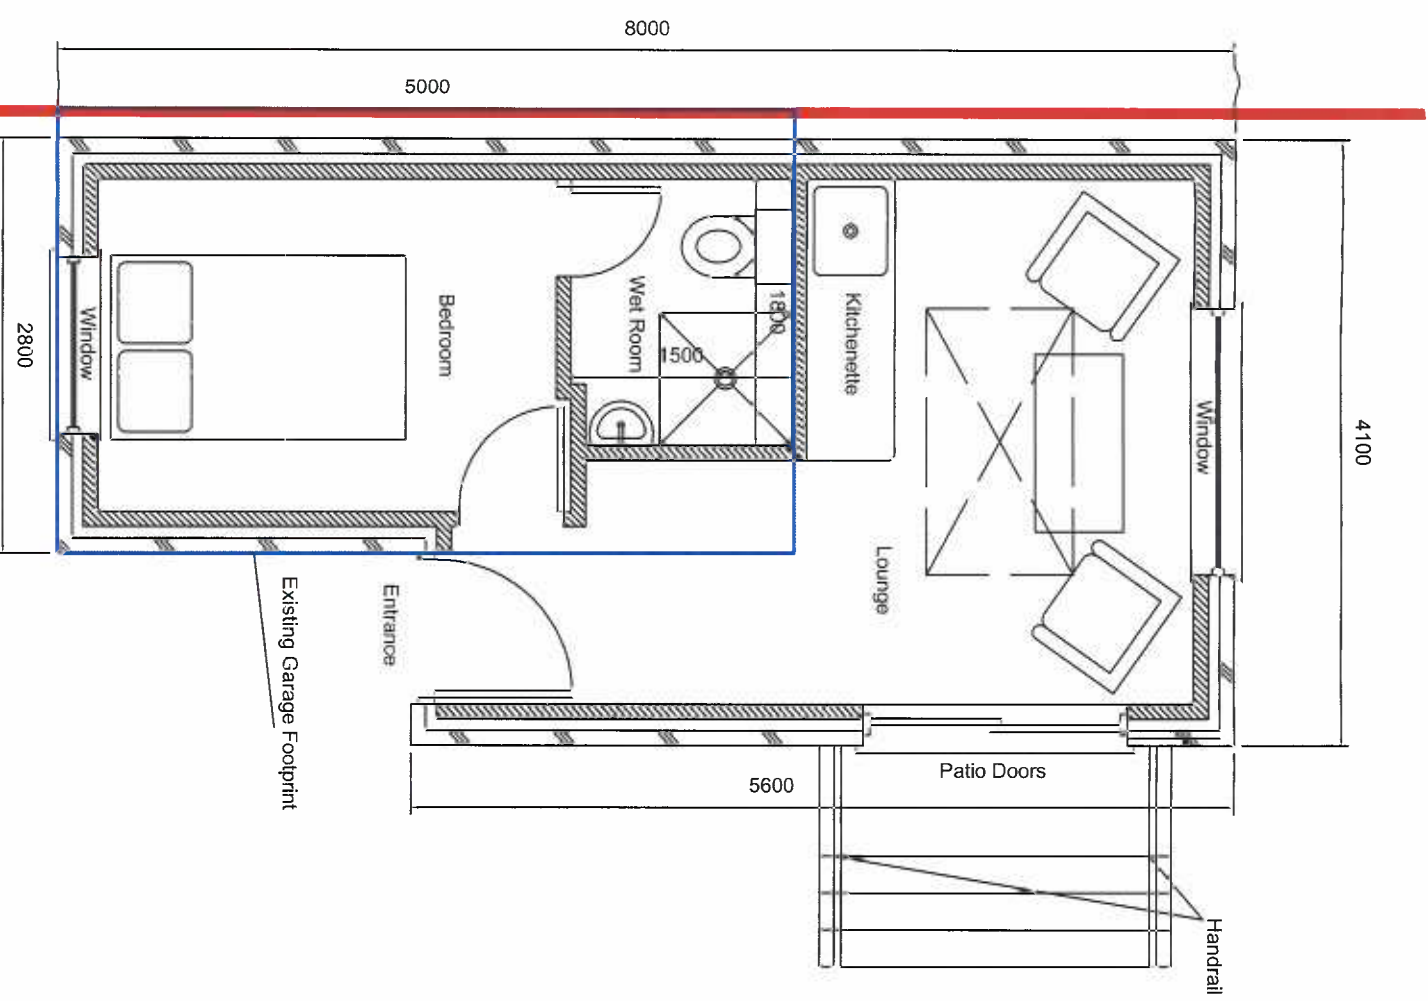

Construction Notes:

- 1: Strip foundation
- 2: Face brick & inner block sub-structure
- 3: Solid insulated floor slab
- 4: Face brick & internal block construction?
- 5: Flat warm roof construction
- 6: UPVc windows and doors
- 7: All door thresholds to comply to DDA

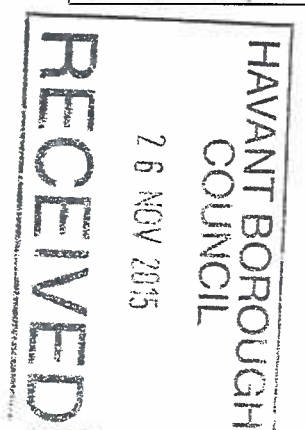

Planning By Design
07970 046996

24th November 2015

Proposed Annex

Drw No's 04-001A

Site: 4 Chestnut Avenue
Bedhampton

Drawn By: Dave Wright