

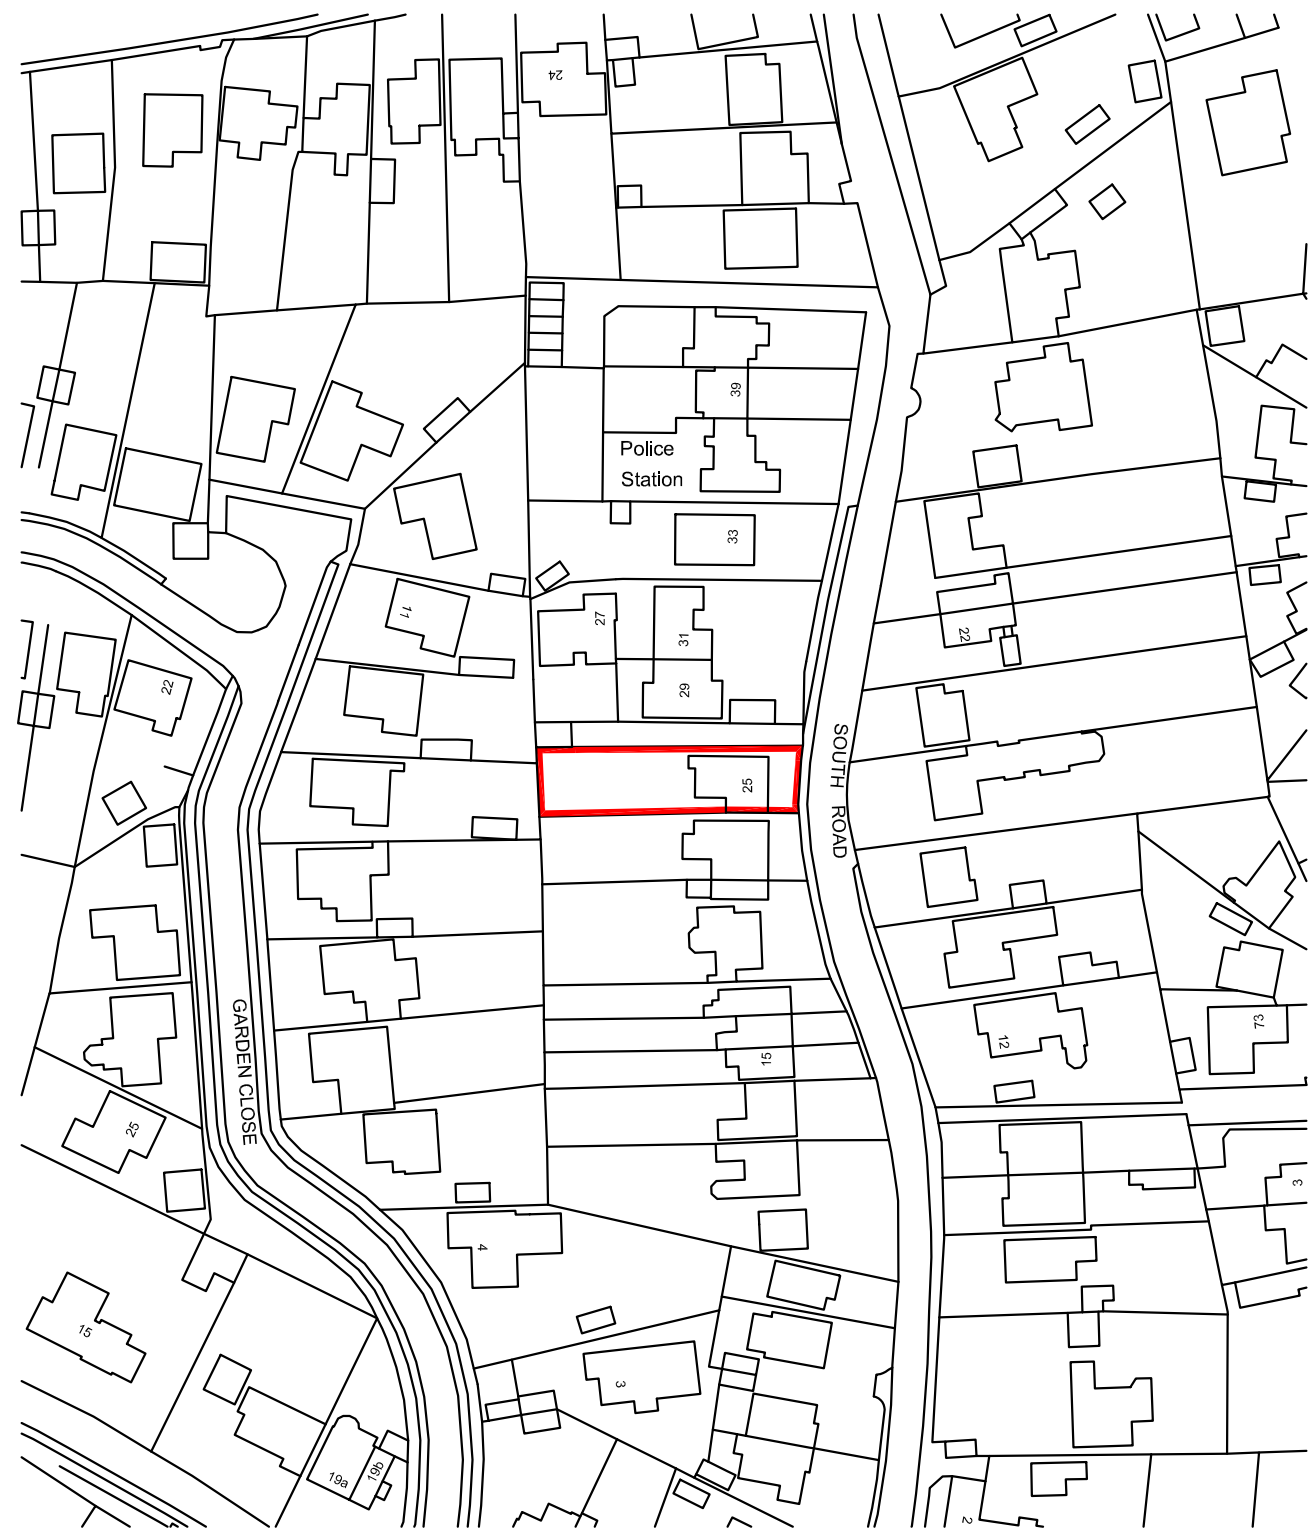


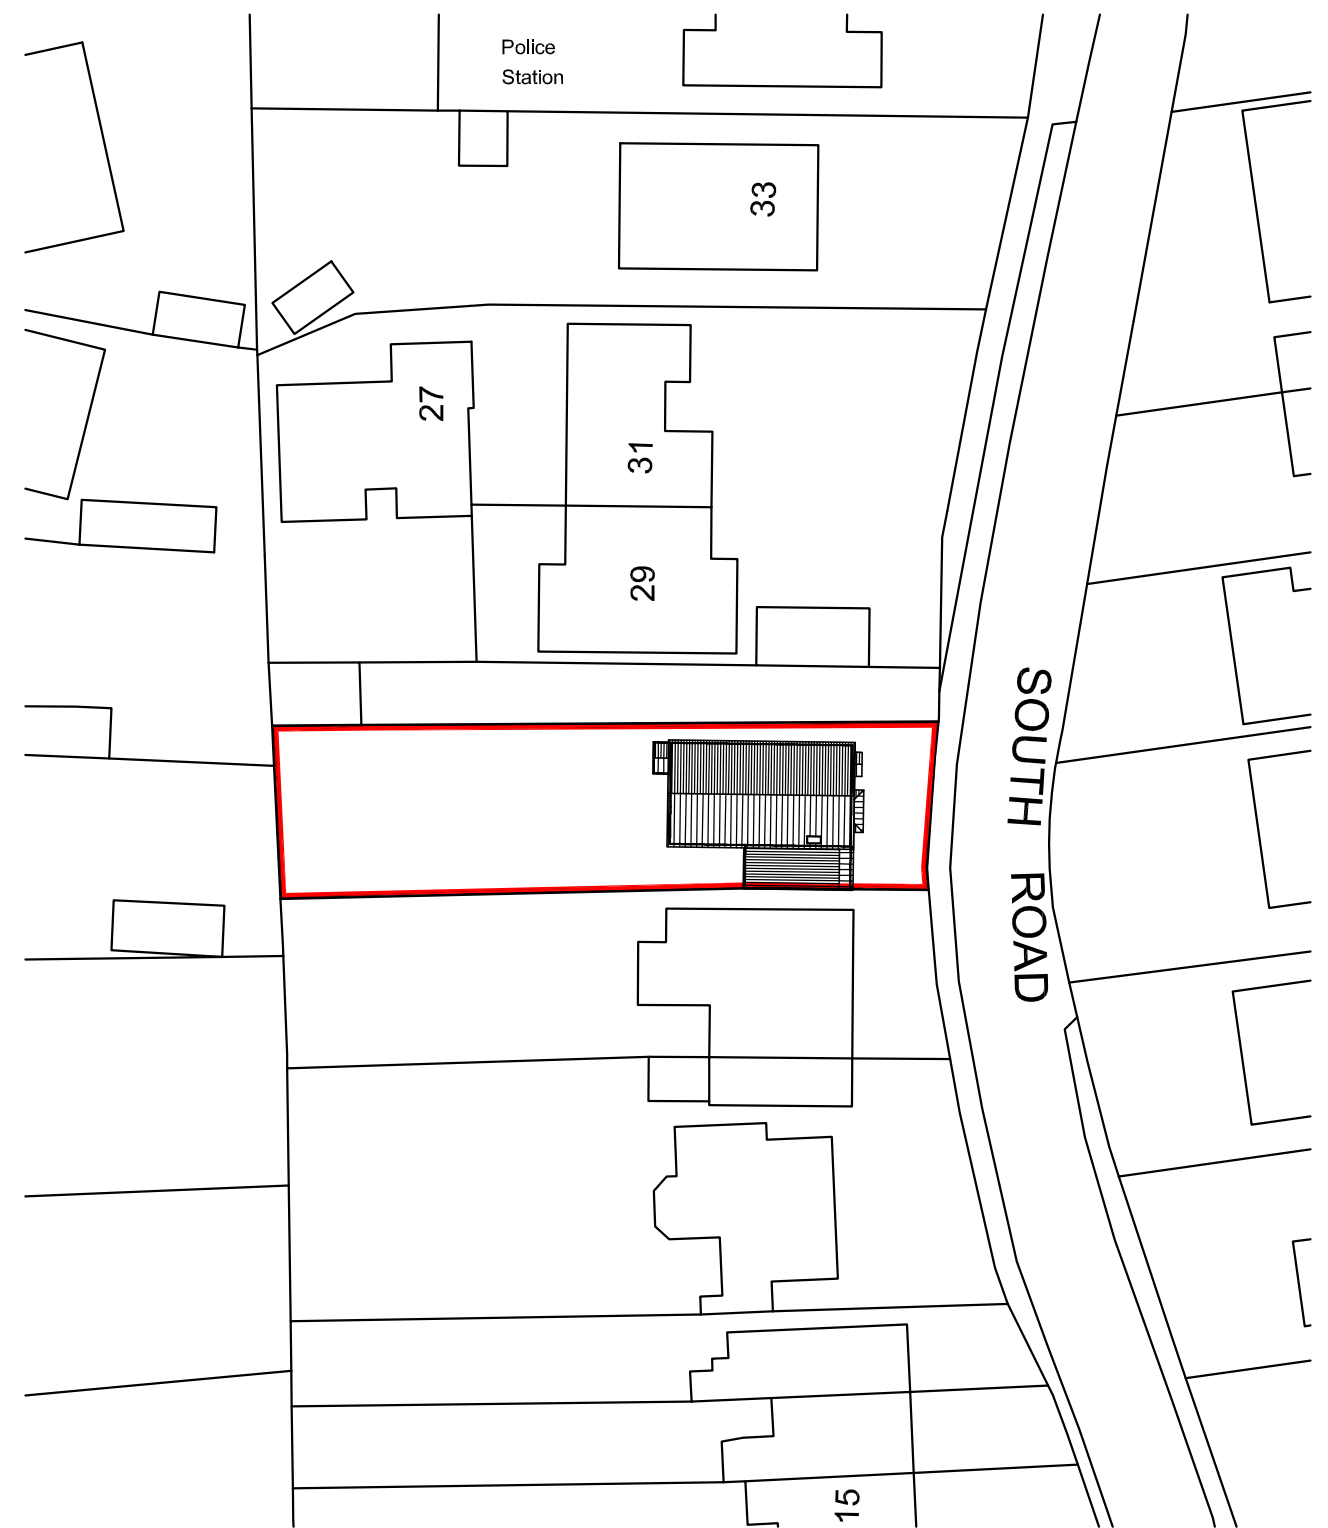

LOCATION PLAN 1:1250

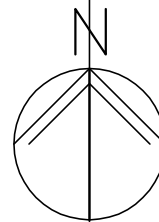

BLOCK PLAN 1:500

m 10 20 30 40


metres 10 20 30 40

25 South Road,
Hayling Island,
PO11 9AE

SITE PLANS

Revisions



A.
B.
C.
D.

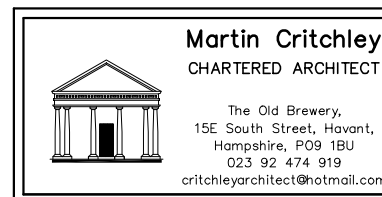


Scale A3 = AS SHOWN
Date 15/10/15
Drawn OS

1548-201⁰

© Crown Copyright
All rights reserved.
Reproduced by Permission.
Licence No. 100046837

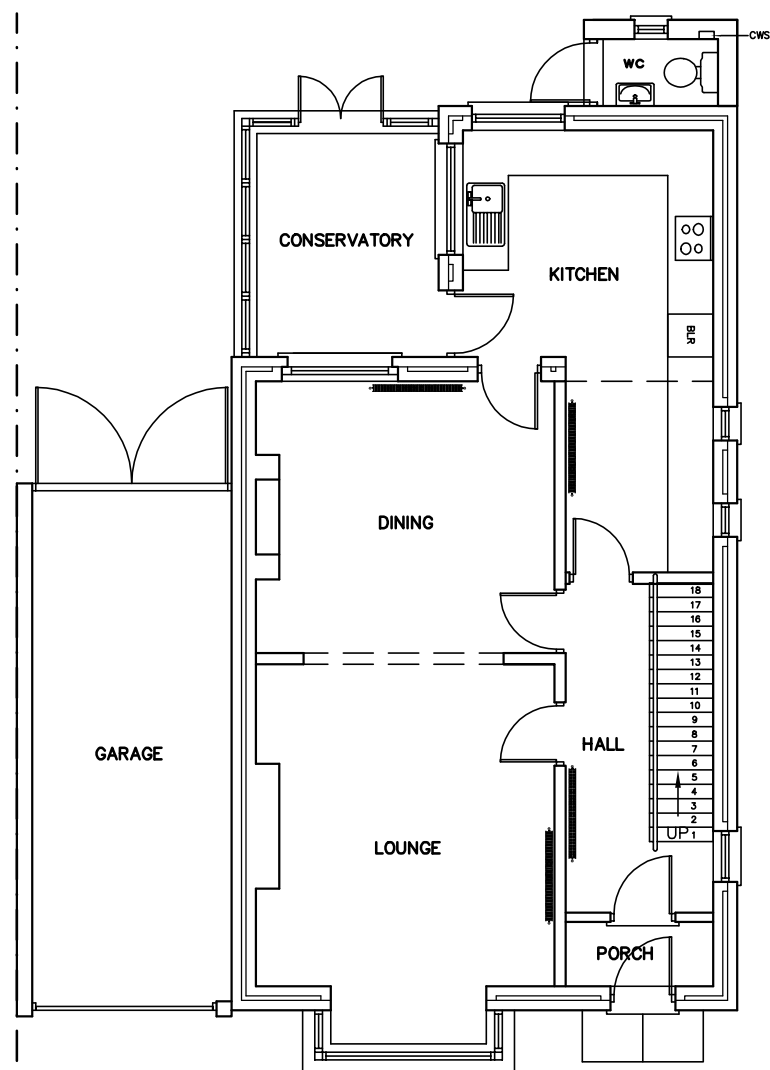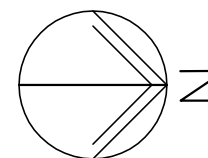

GROUND

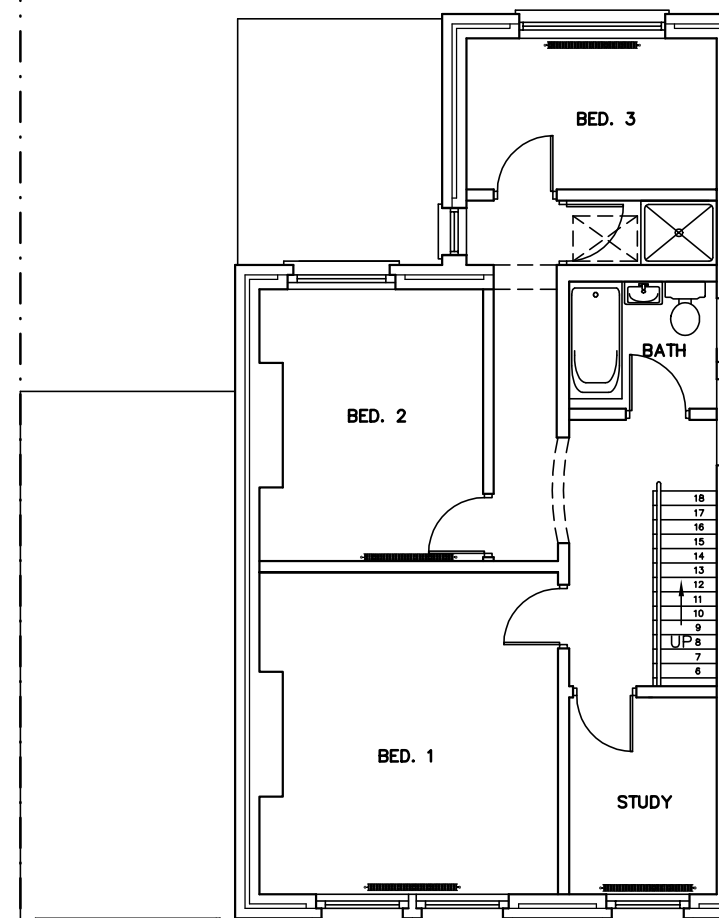


FIRST

25 South Road,
Hayling Island
PO11 9AE

SURVEY PLAN

Revisions

- A.
- B.
- C.

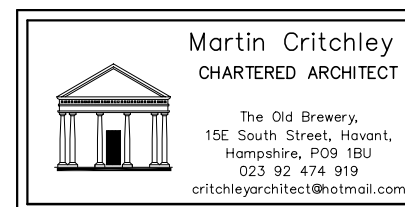

Scale A3 = 1:100
Date 10/08/15
Drawn ELR




1548-101⁰

metres

10

20

30

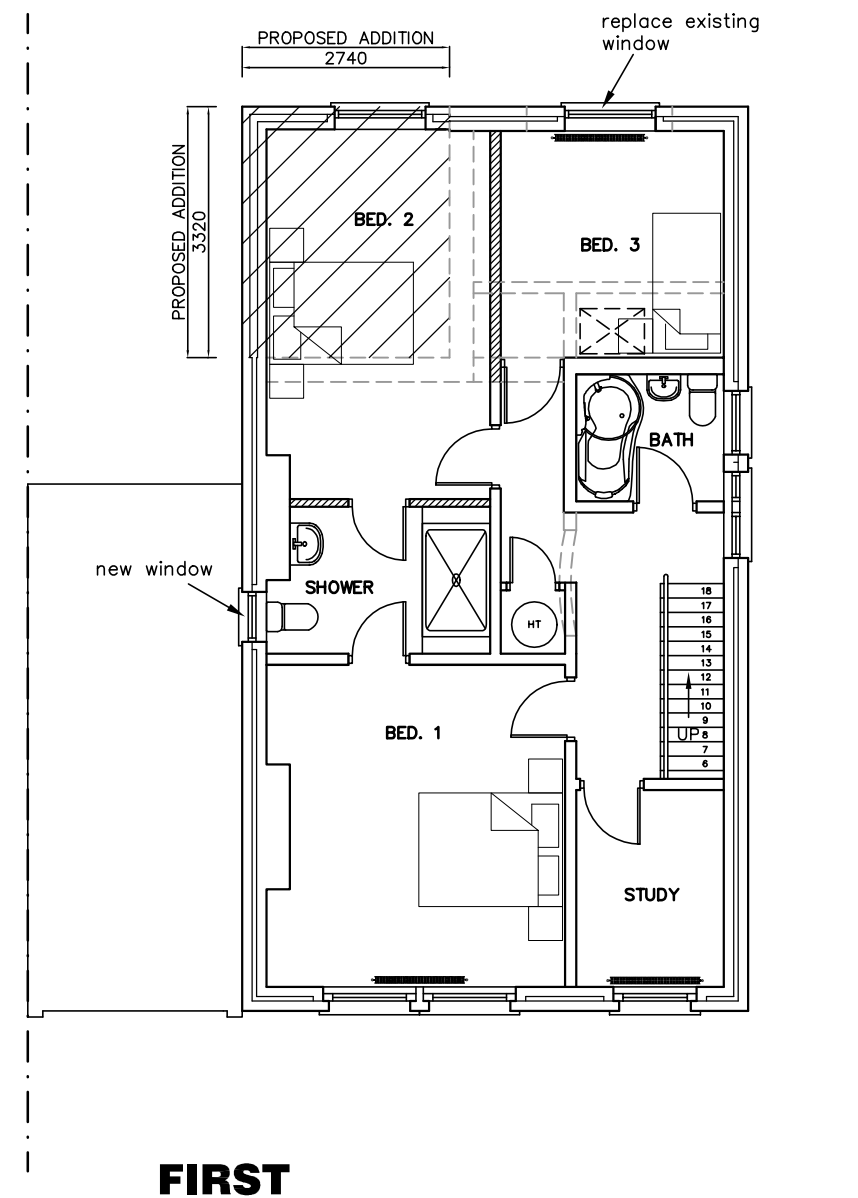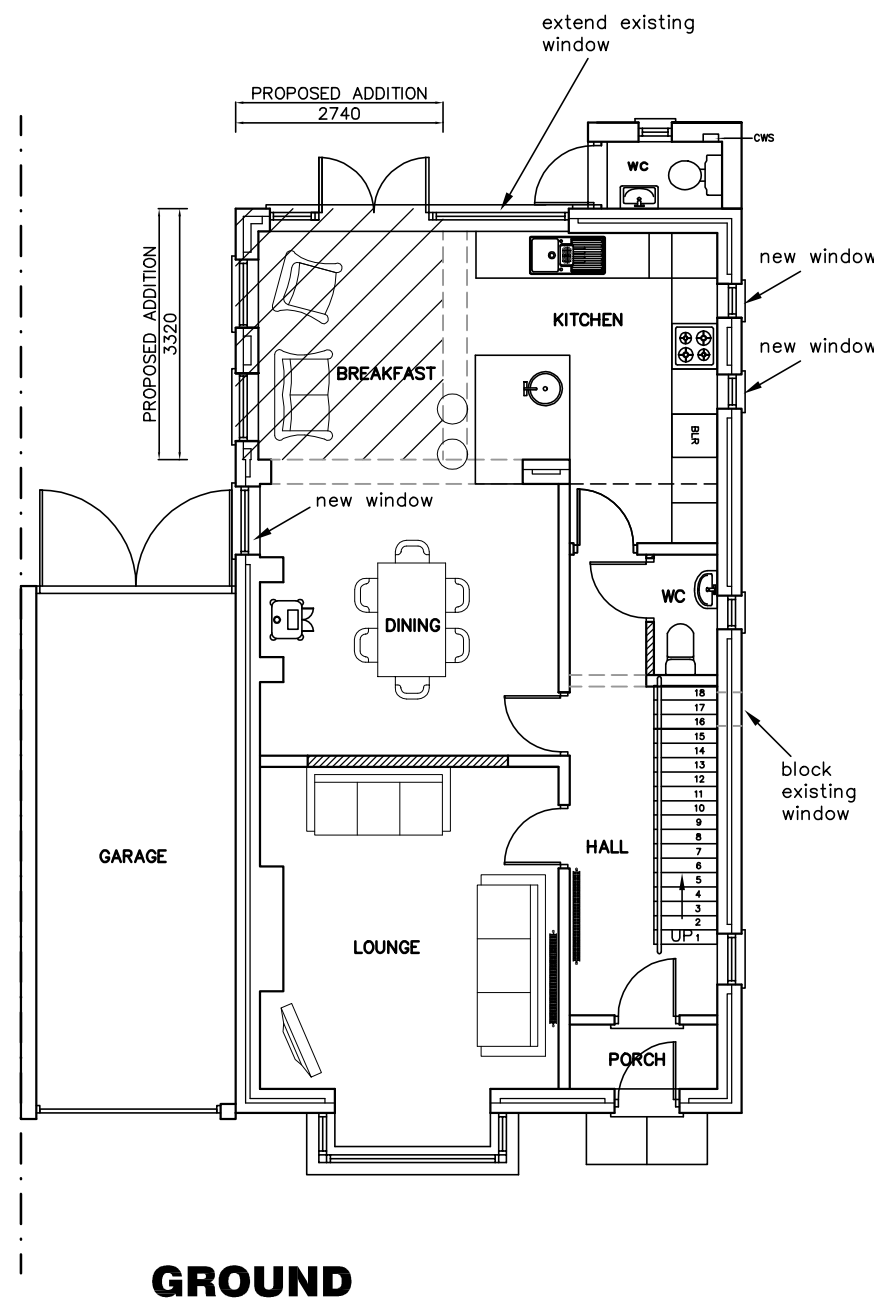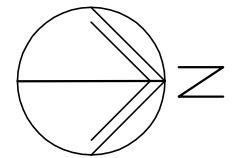


25 South Road,
Hayling Island
PO11 9AE

PROPOSED PLAN

Revisions

- A. Client revisions 05/09/15
- B. Client revisions. 15/09/15
- C. Client revisions. 17/09/15
- D. Client revisions. 29/09/15
- E. Revised windows. 06/10/15
- F. Notes added. 12/10/15

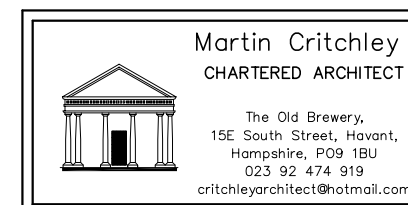

Scale A3 = 1:100
Date 22/08/15
Drawn ELR/JHL



metres

10


20

30

1548-301^F

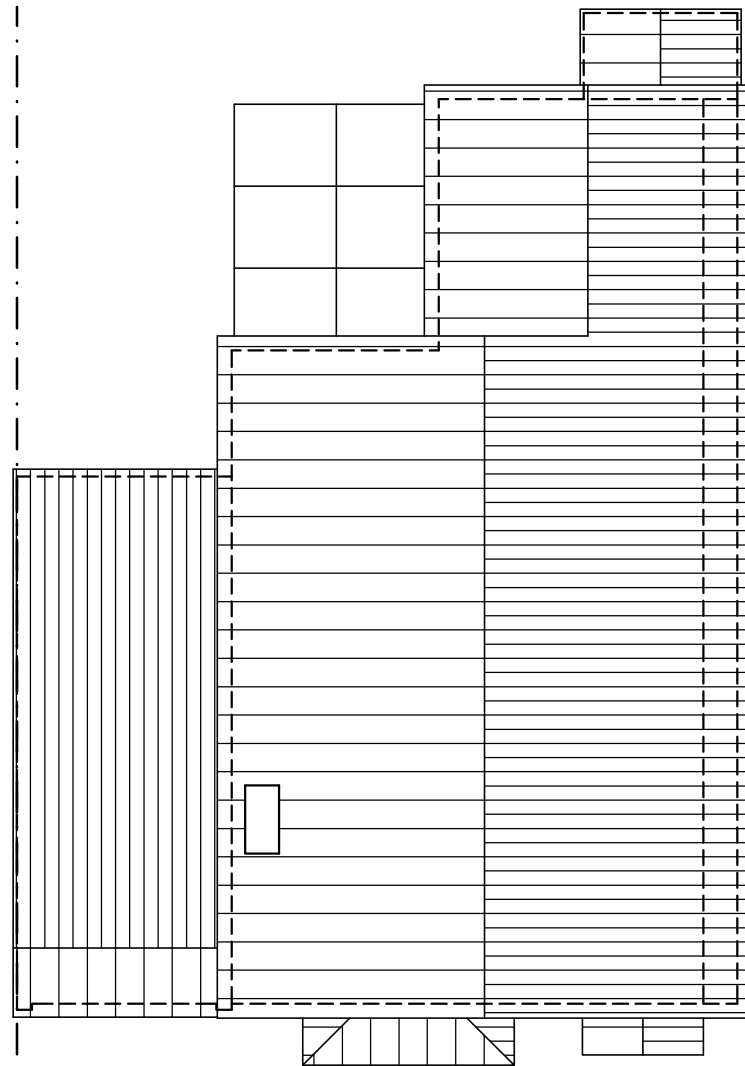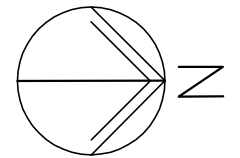

EXISTING

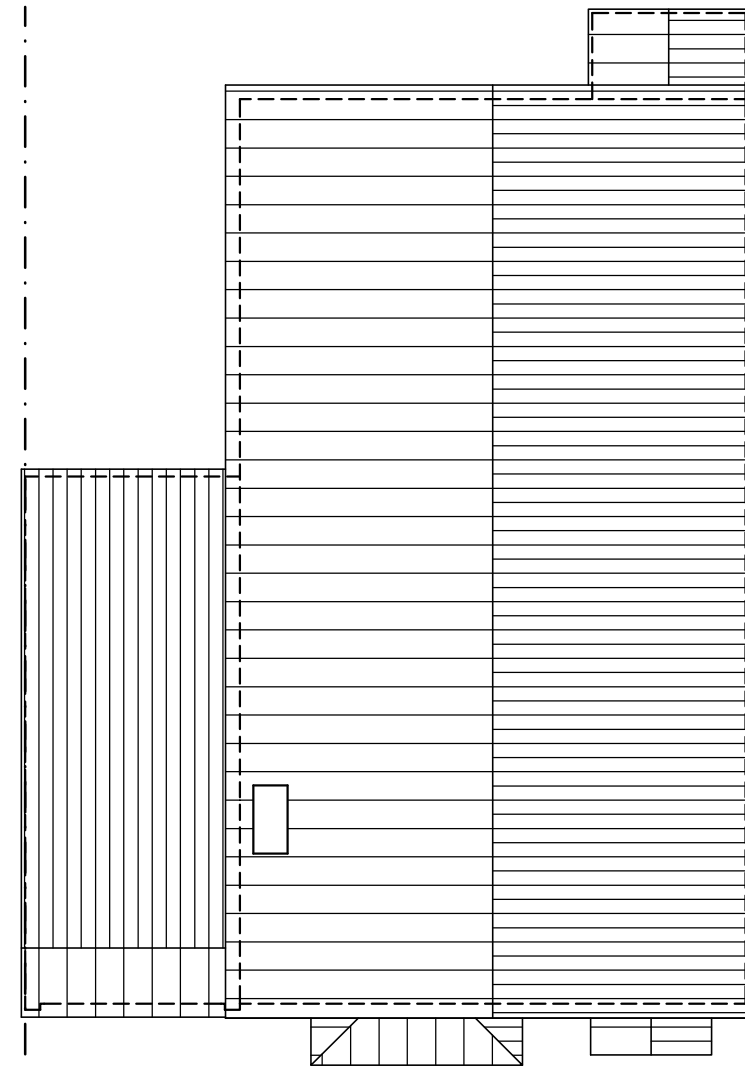

PROPOSED

25 South Road,
Hayling Island
PO11 9AE

ROOF PLANS

Revisions

- A.
- B.
- C.



Scale A3 = 1:100
Date 15/10/15
Drawn JHL

1548-302⁰

metres


10

20

30




EAST

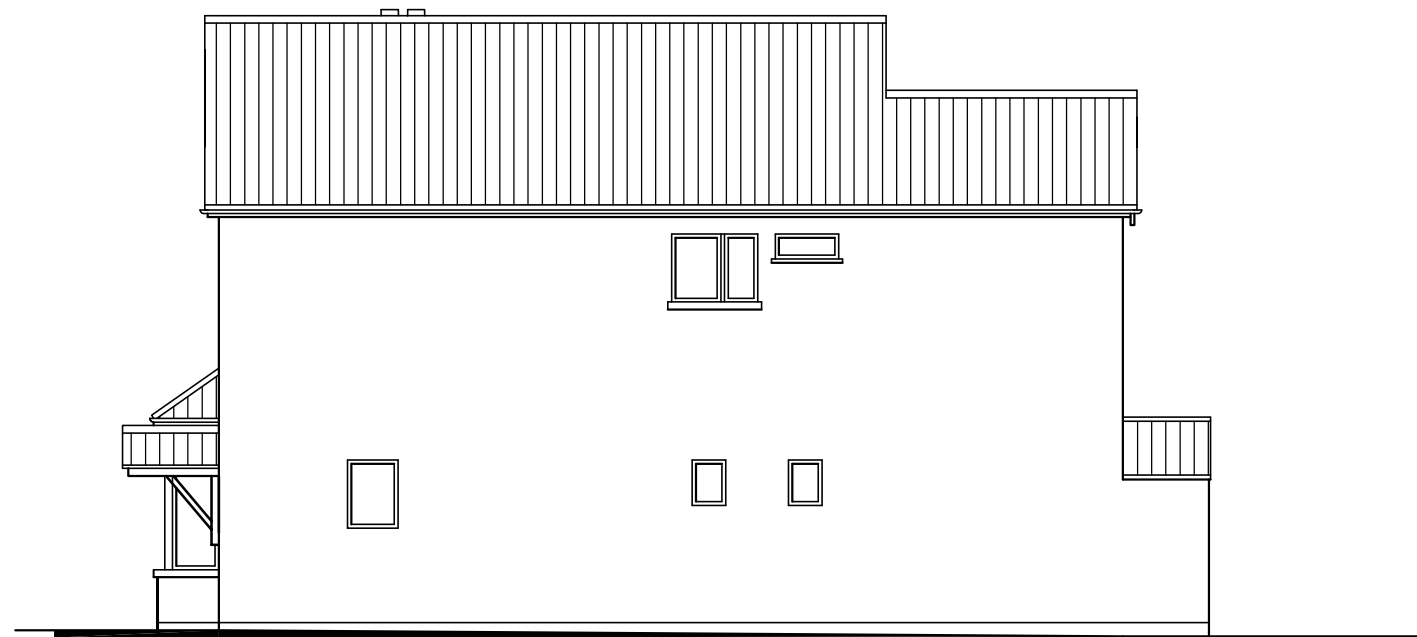

NORTH



WEST

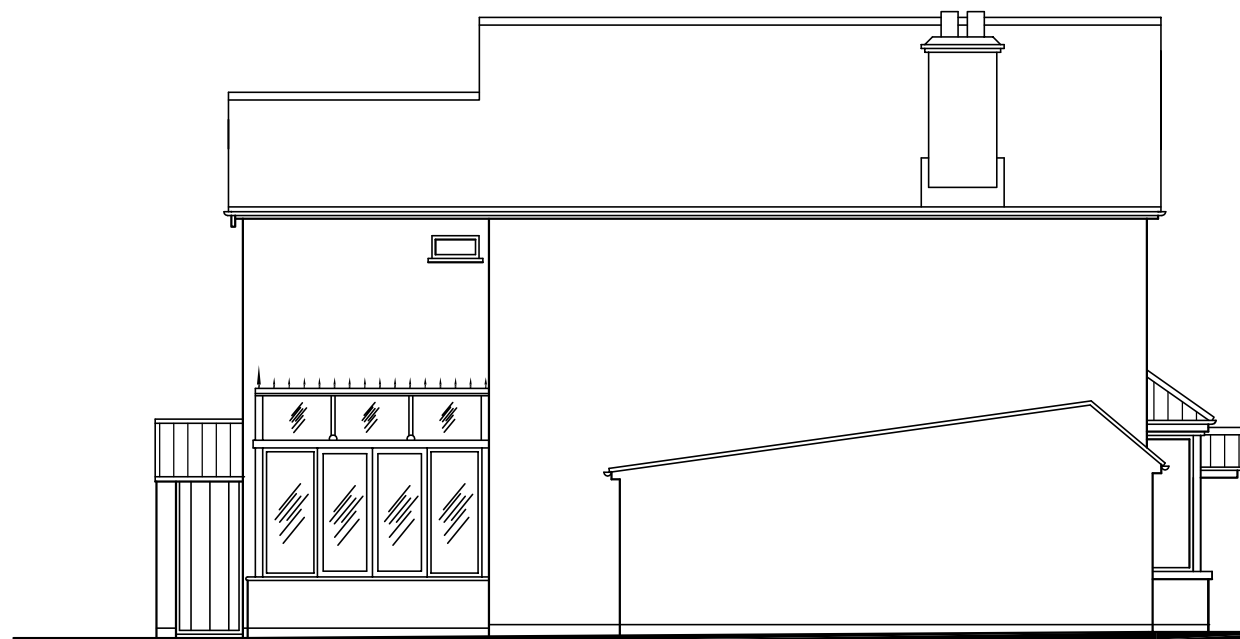

SOUTH

25 South Road,
Hayling Island
PO11 9AE

EXISTING ELEVATIONS

Revisions

- A. JHL revisions. 17/09/15
- B.
- C.



Scale A3 = 1:100
Date 10/08/15
Drawn ELR

1548-401^A

metres


10

20

30




EAST

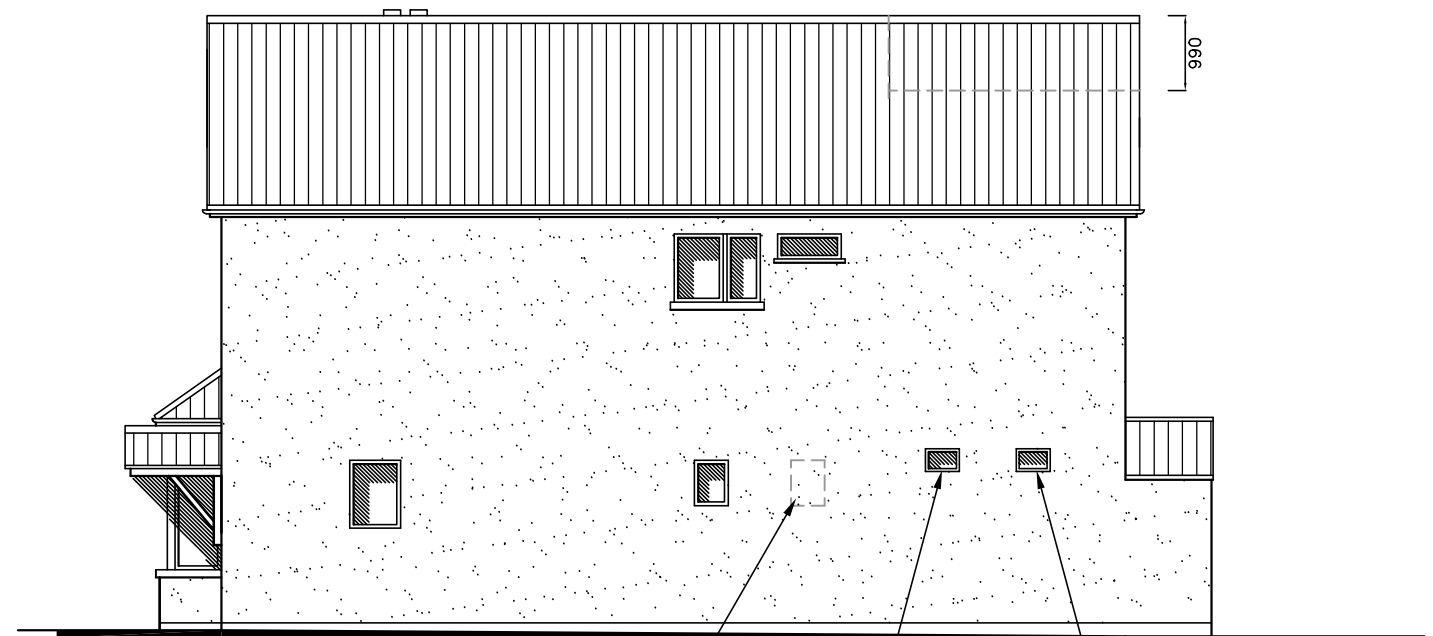

NORTH



WEST

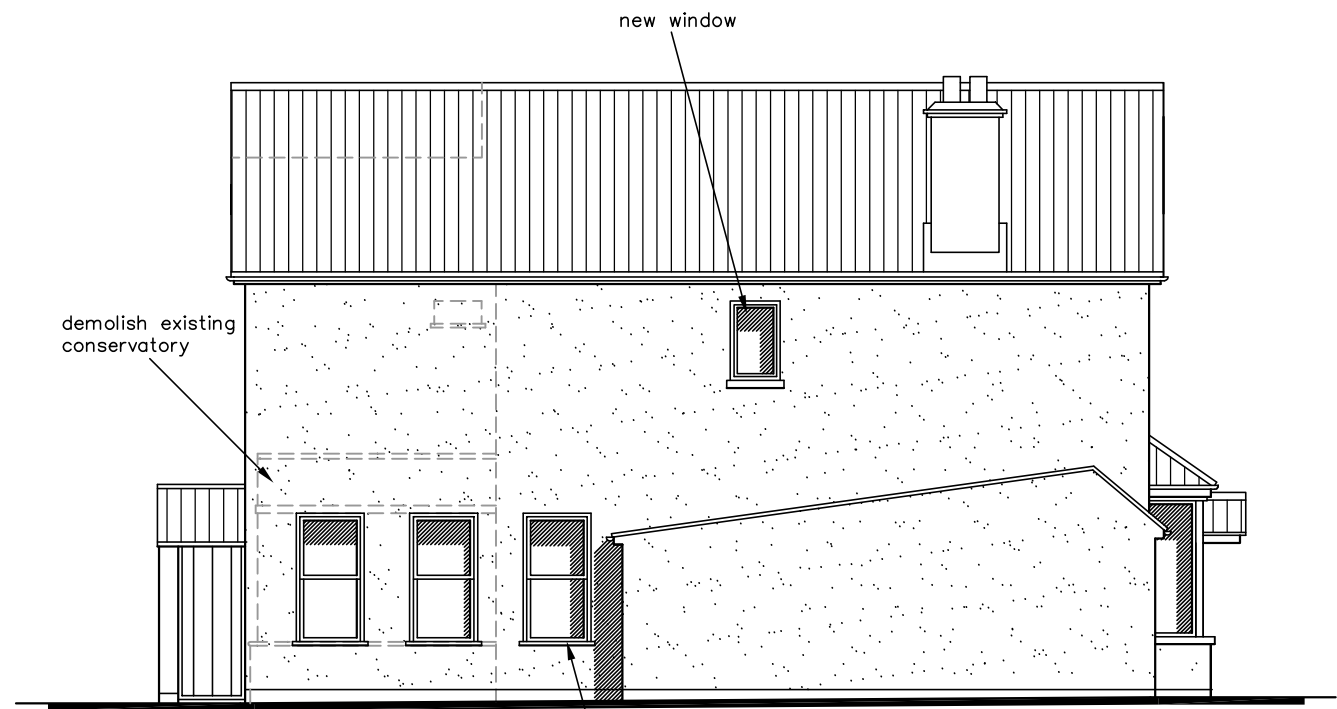

SOUTH

25 South Road,
Hayling Island
PO11 9AE

PROPOSED ELEVATIONS

Revisions

- A. Client revisions 05/09/15
- B. Client revisions. 17/09/15
- C. Client revisions. 29/09/15
- D. Revised windows. 06/10/15
- F. Notes added. 12/10/15



Scale A3 = 1:100
Date 22/08/15
Drawn ELR

metres

10

20

30

1548-402^F