


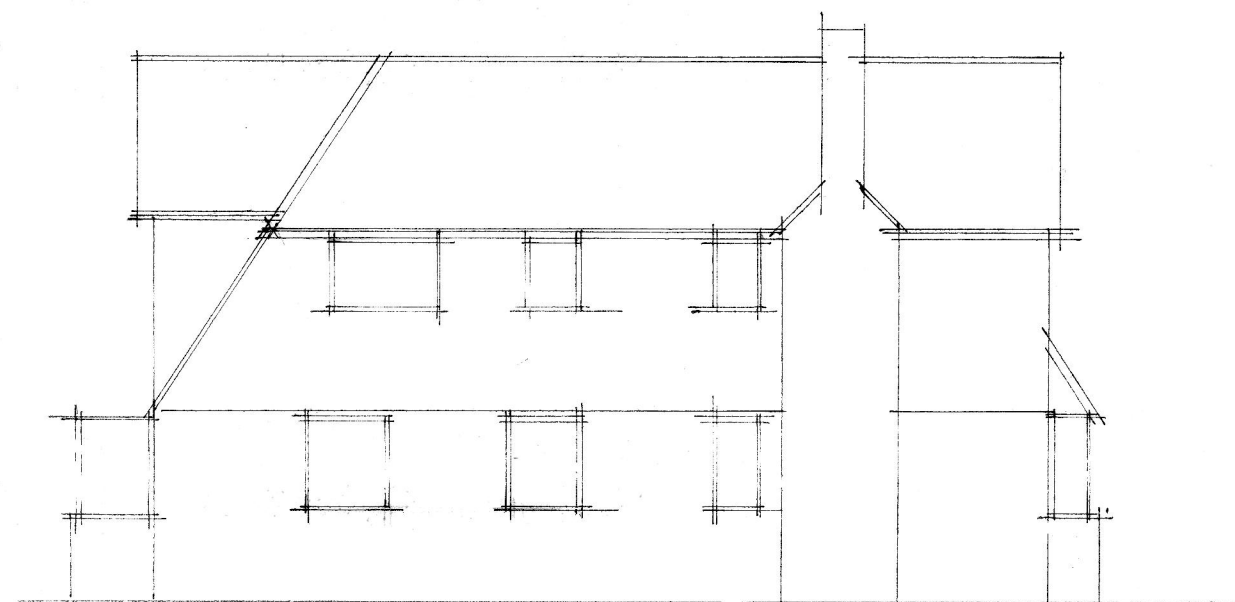
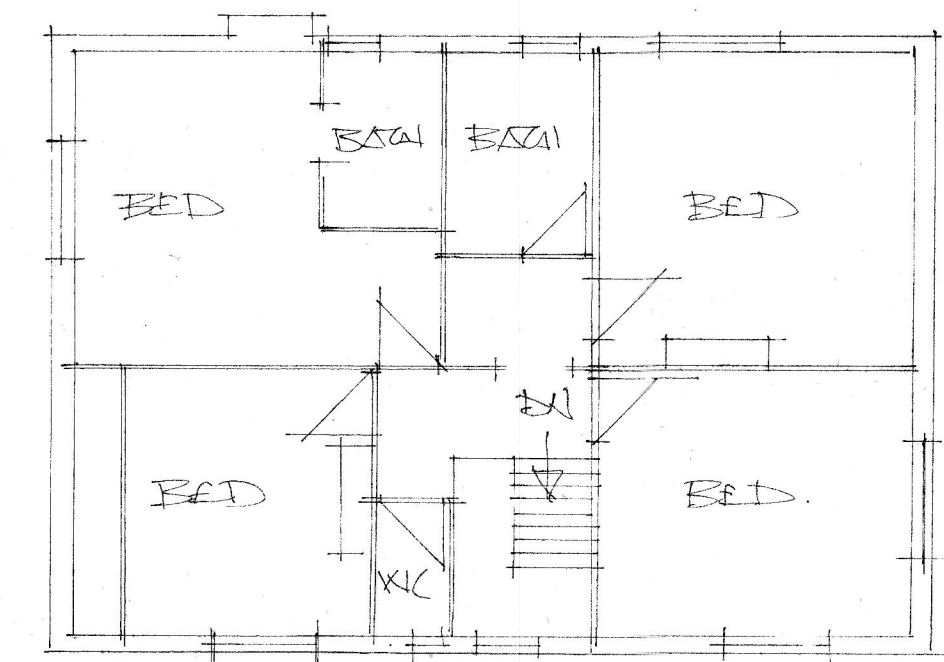
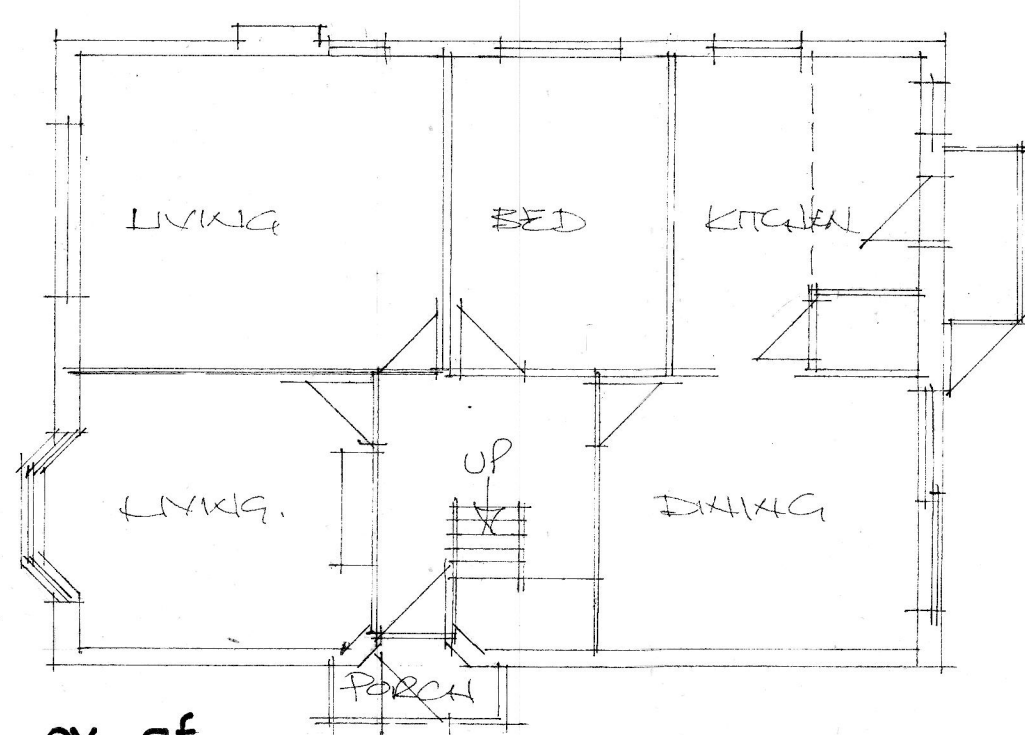


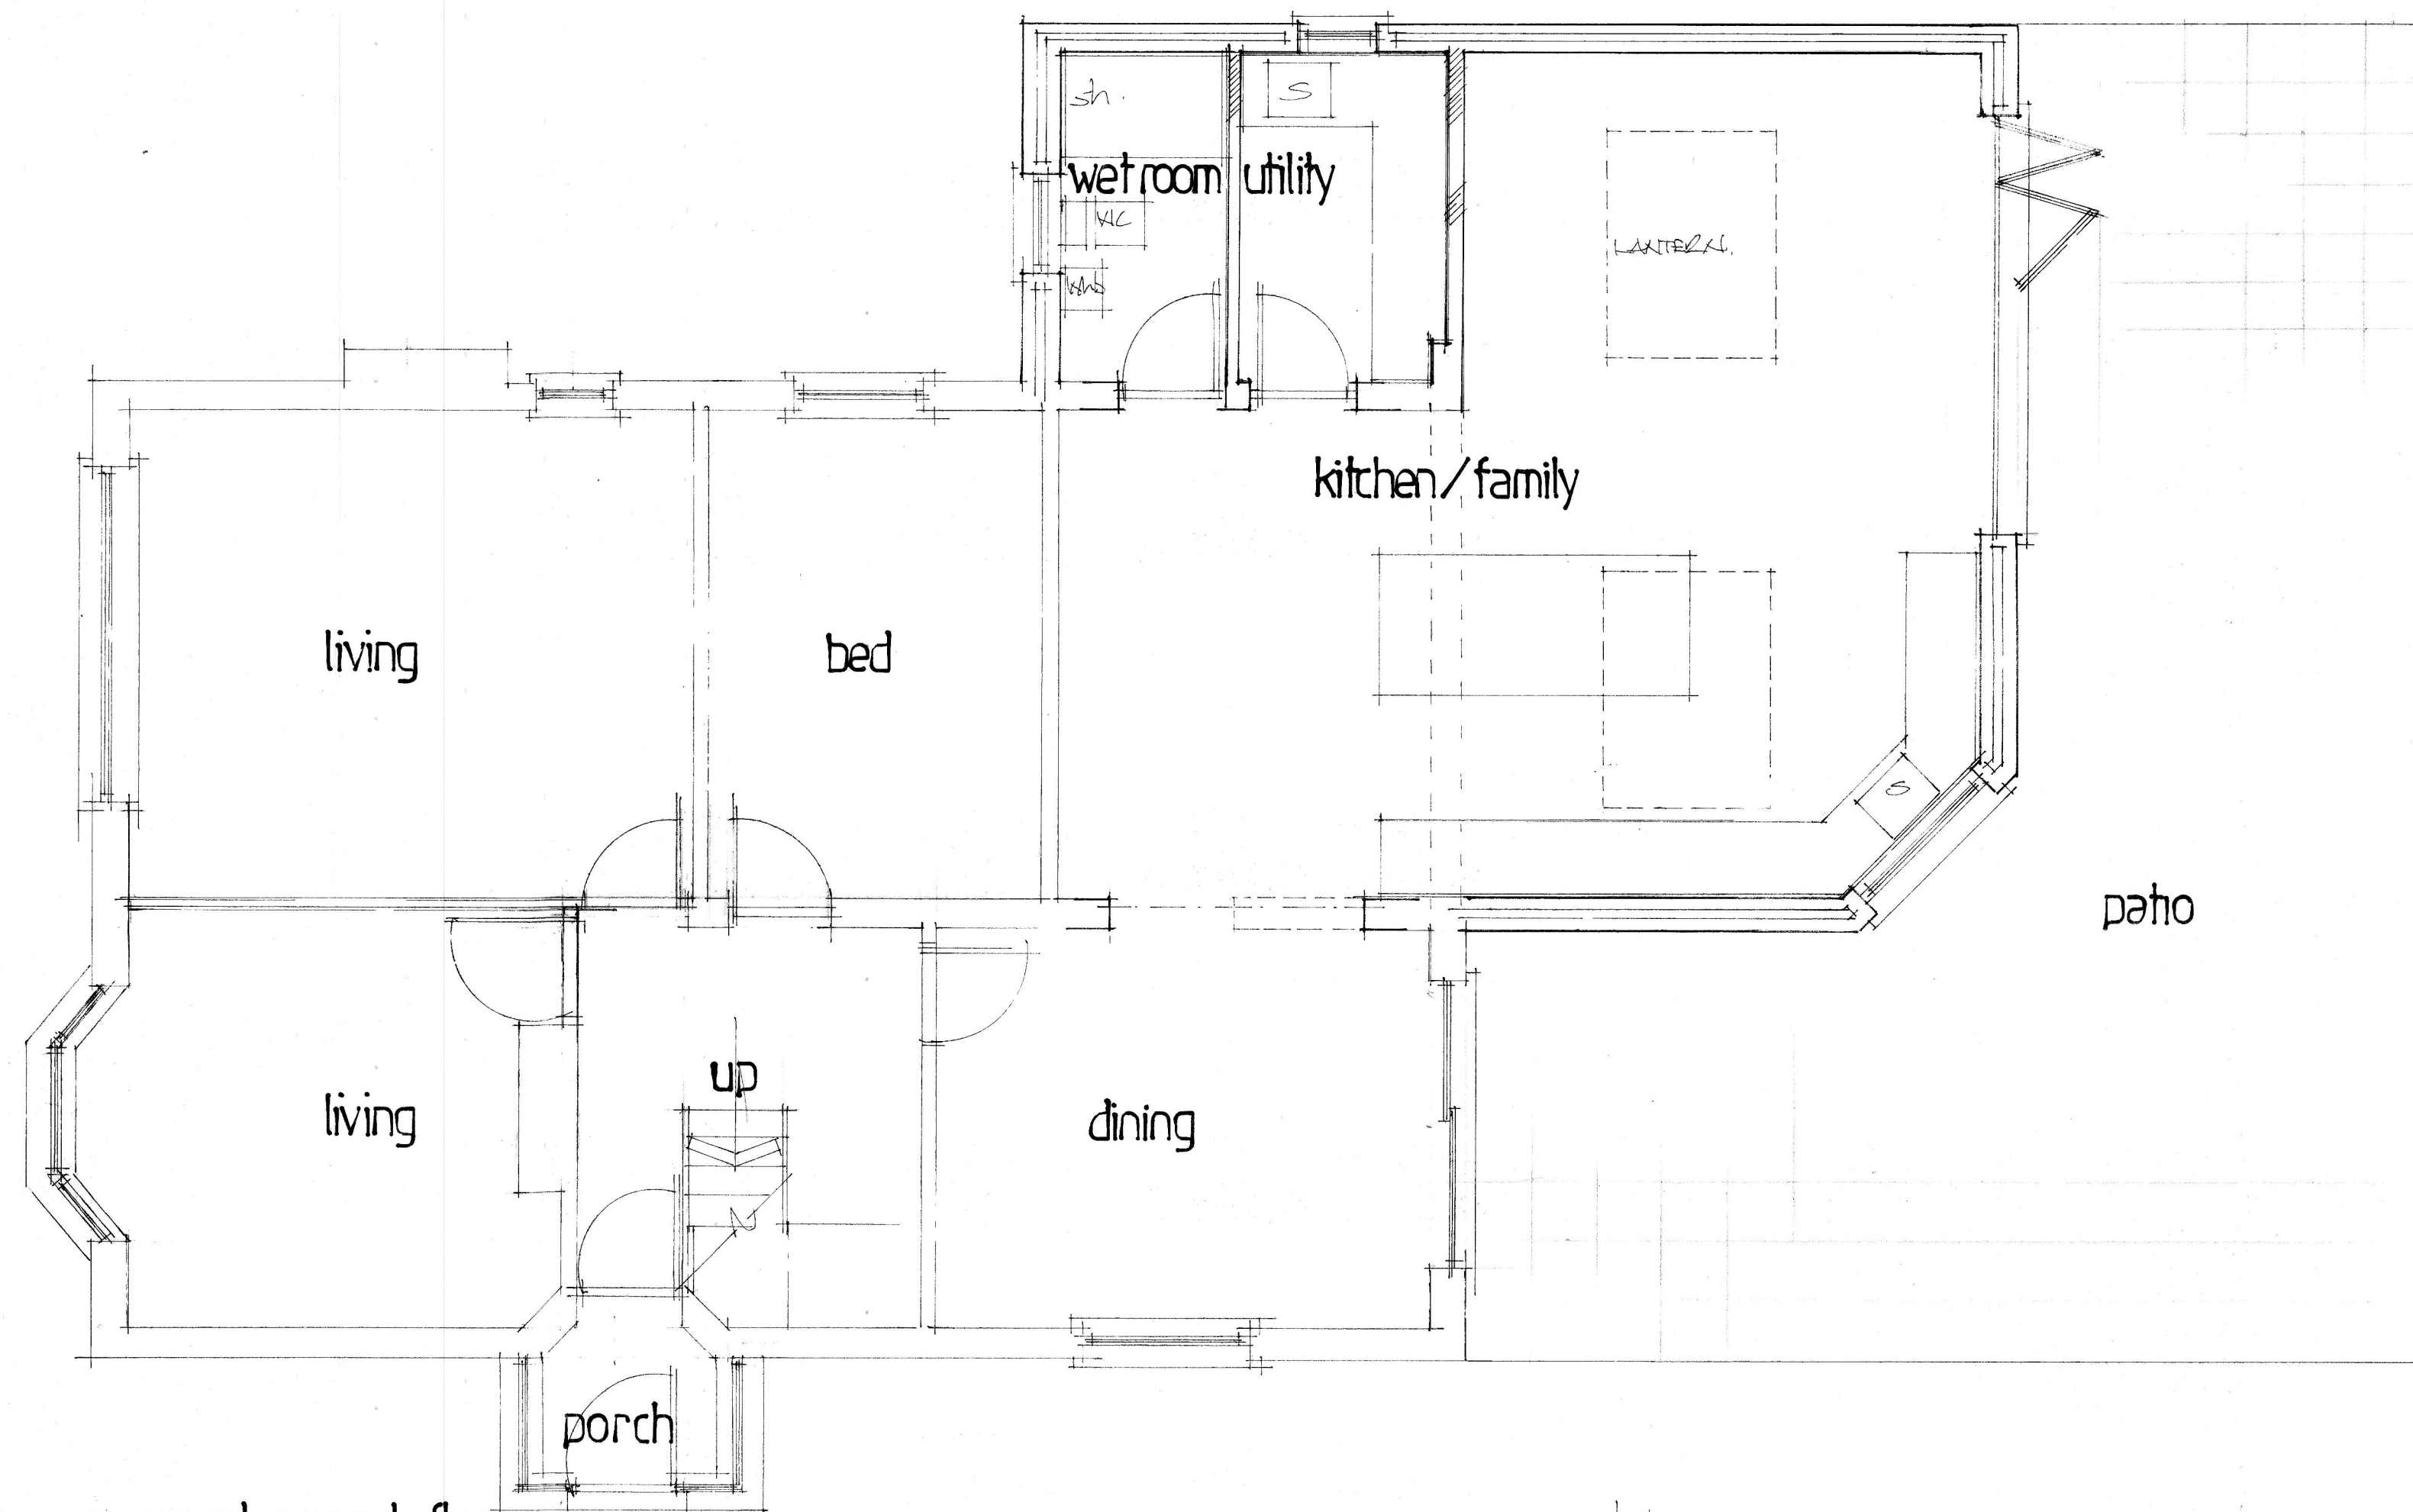


existing rear

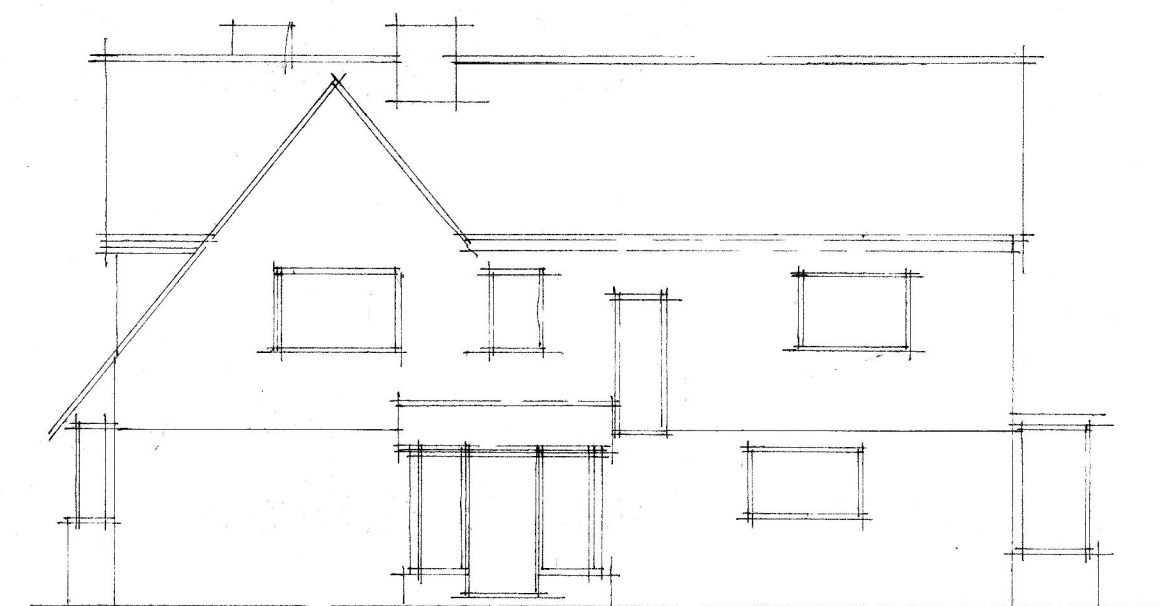


existing front

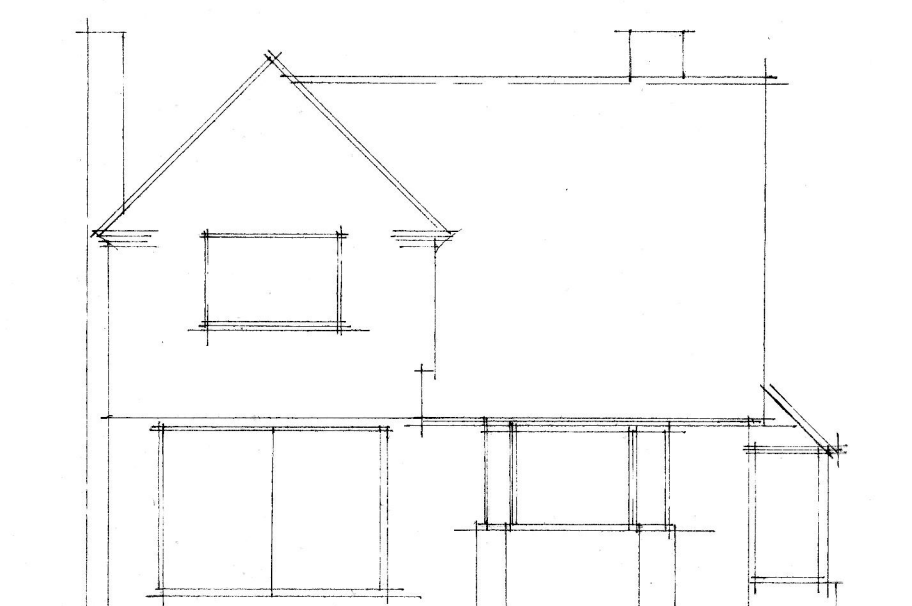


existing side

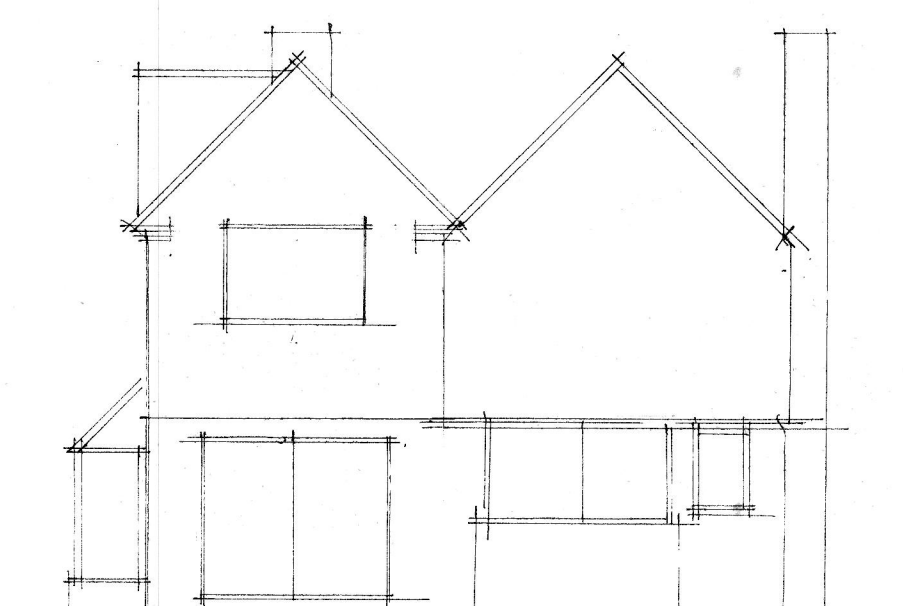


existing side

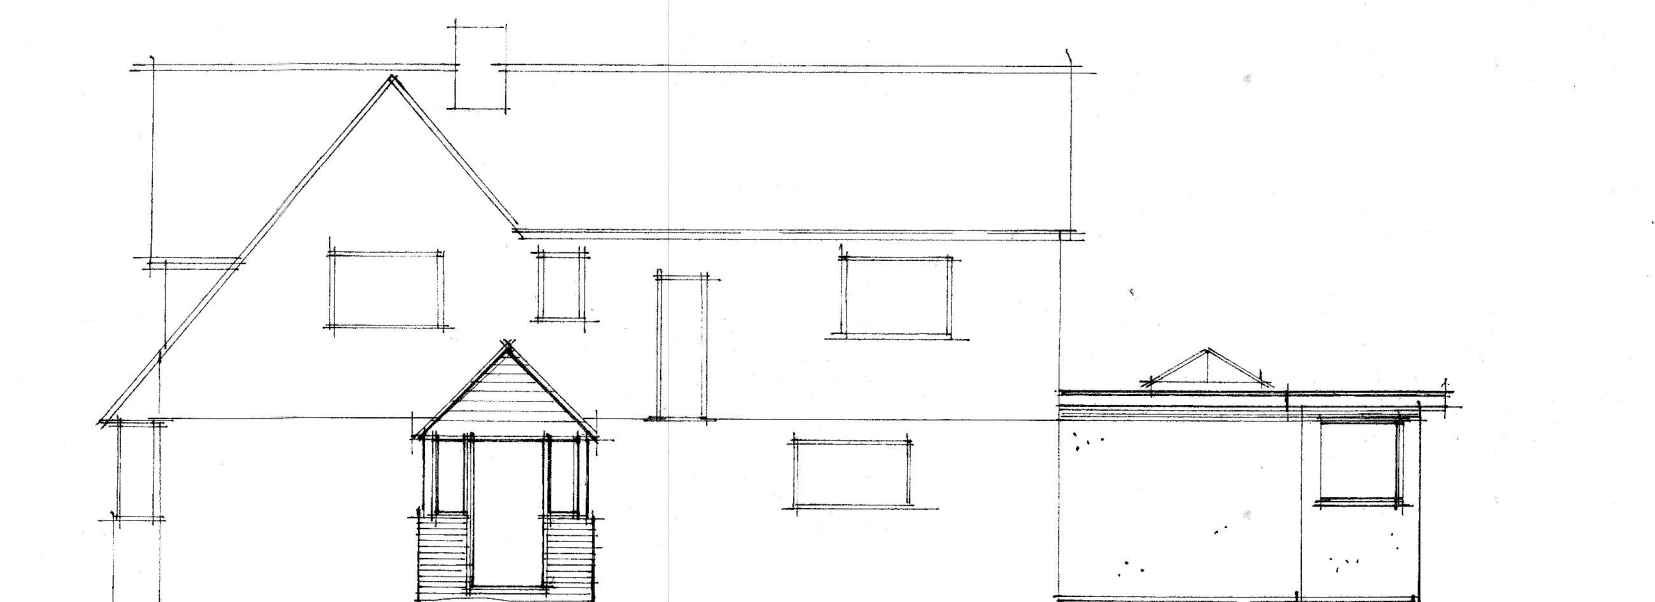


proposed front

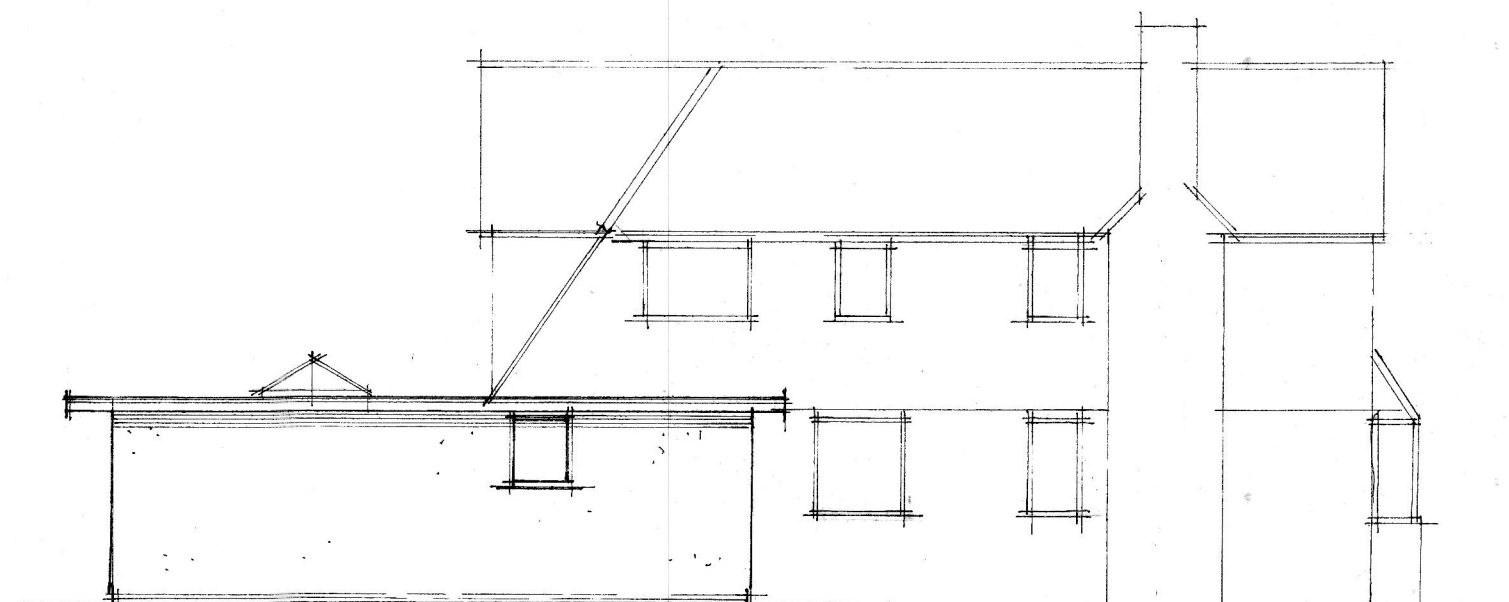

proposed rear

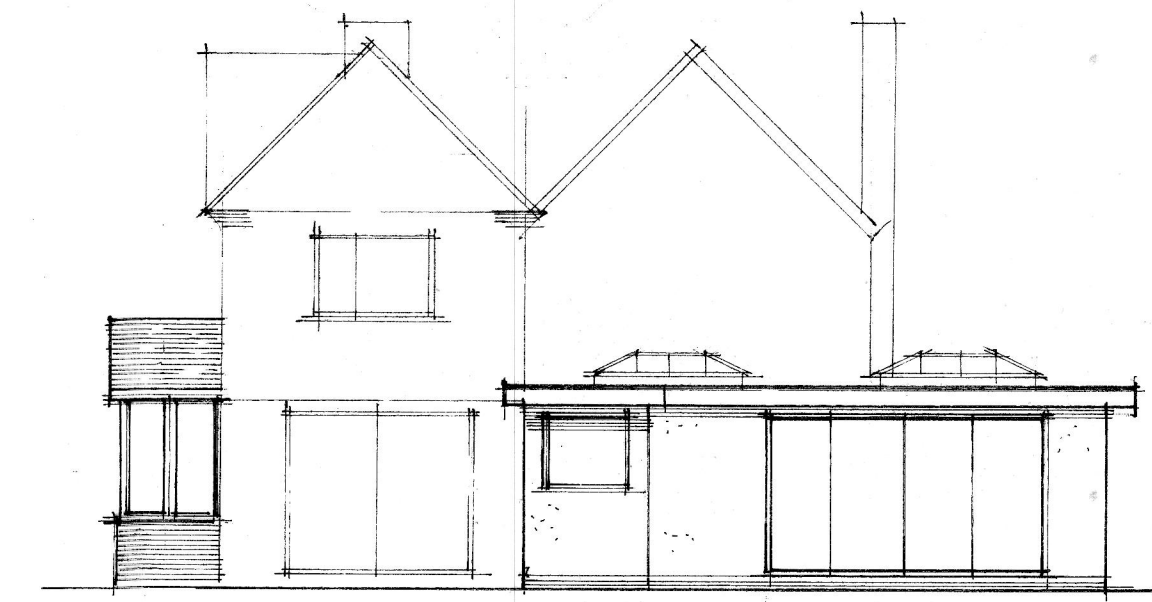

proposed side

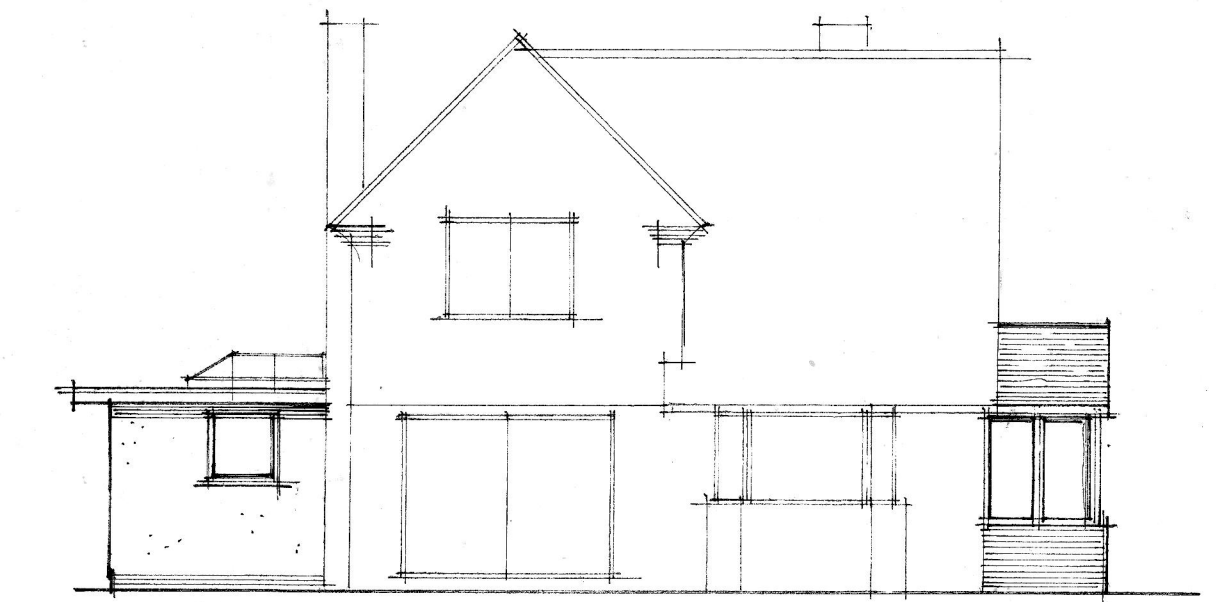

proposed side

A	Date	Revision
© copyright		
THORNS-YOUNG ARCHITECTURAL		
THORNS-YOUNG LTD CHARTERED BUILDING CONSULTANTS 232 London Road, North End, Portsmouth PO2 9JQ Tel: (023) 9267 2883 Fax: (023) 9266 3457 Website: www.thornsyounge.co.uk		
Client		
MRS. S. POWELL		
Job Title		
115, HAVANT ROAD, EMSWORTH		
Drawing Title PROPOSED REAR AND SIDE EXTENSION.		
Scale 1:50 + 1:100		
Date	July 2015	Drawn by CML
Orig. No.	8155:15	Rev.