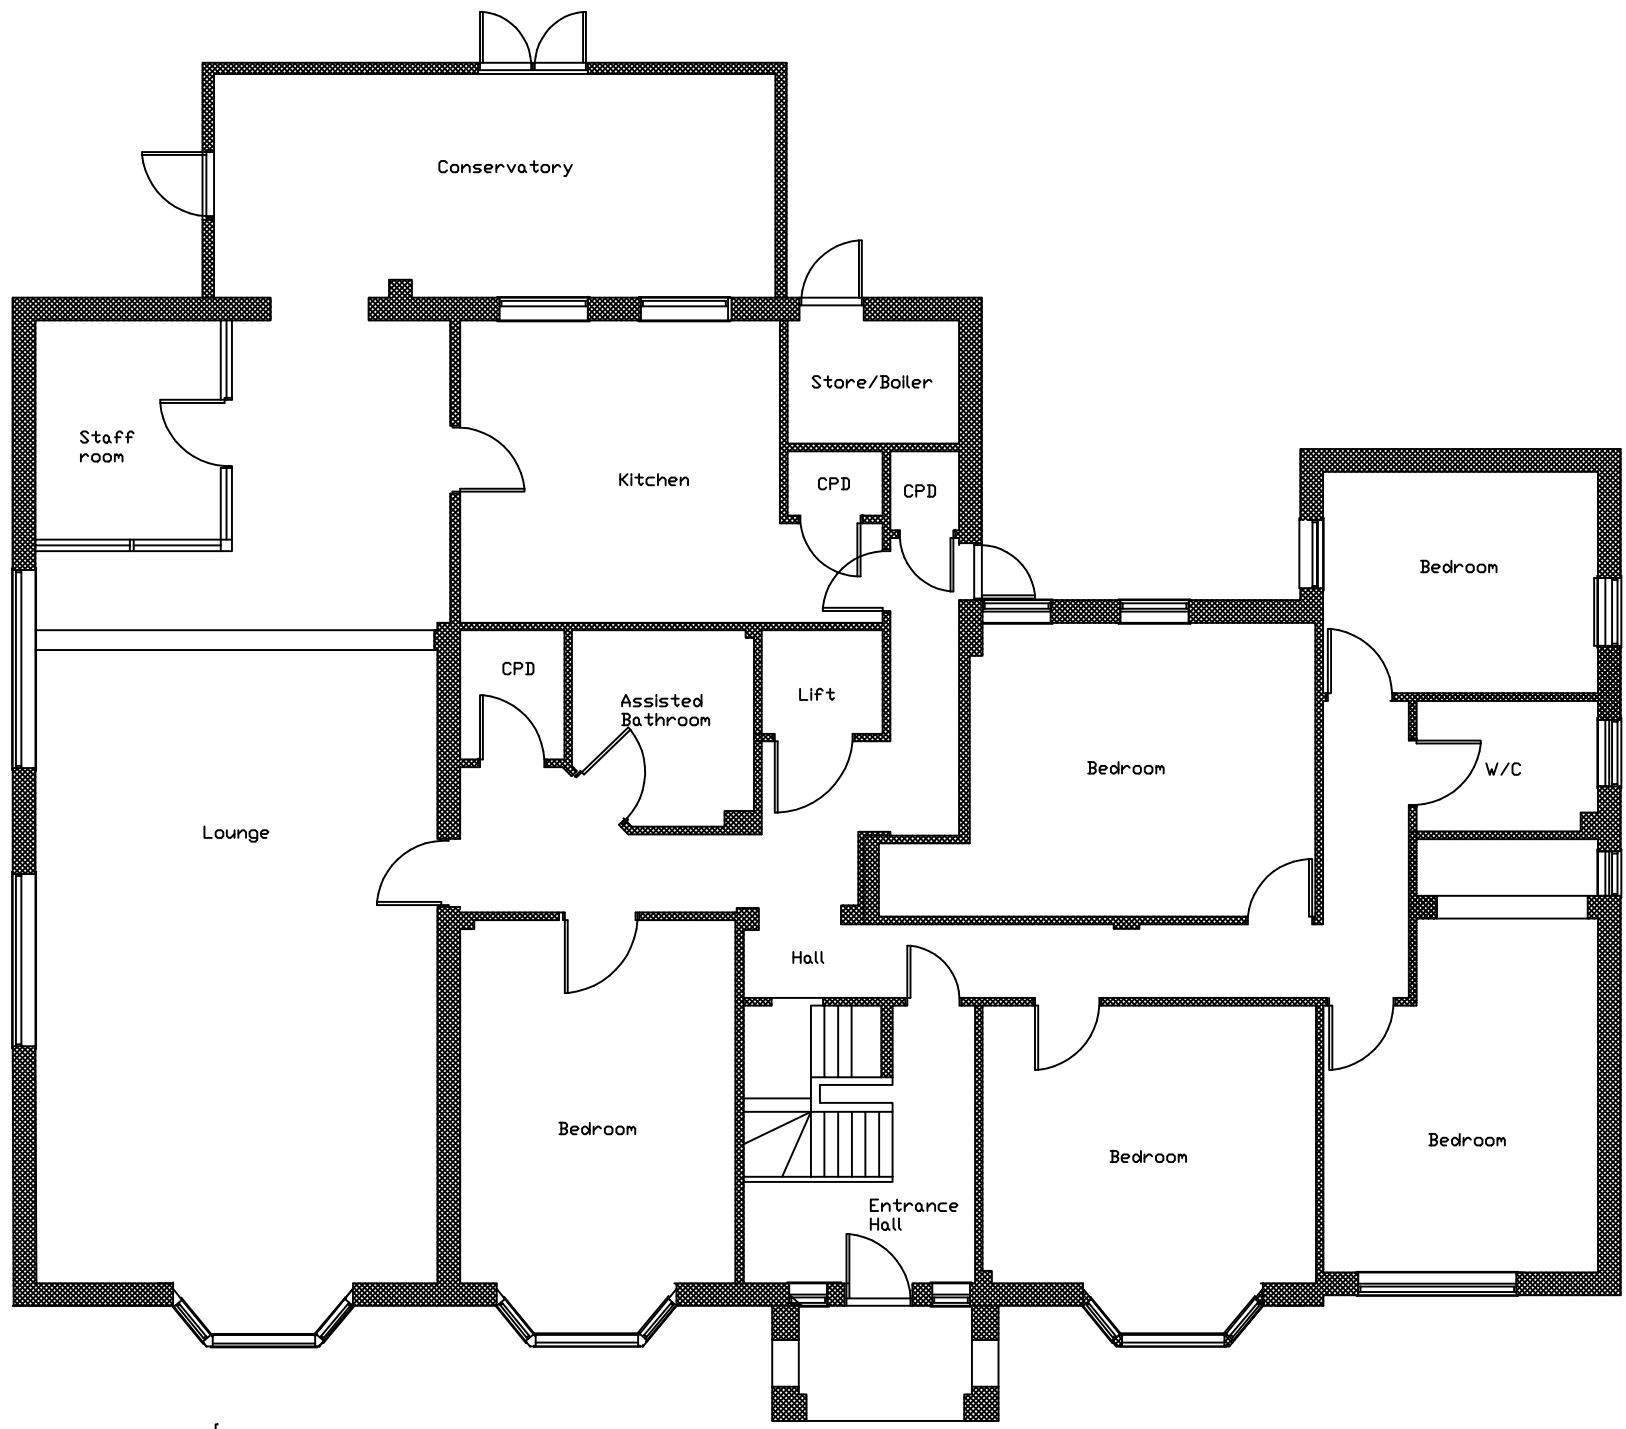


Existing Ground Floor

Notes

This drawing is copyright
Figured dimensions are to be taken in preference to scaled and large
scaled drawings in preference to small
The builder is to carry out an inspection before start of work and
satisfy himself of the extent of the work required
Any discrepancies found within this drawing should be reported to the
author before work commences
Parts of the property which are covered or inaccessible have not been
inspected and no responsibility is accepted for these items This
includes underground pipework and drainage
No work is to encroach onto neighbouring properties
All work shall comply with British Standards, Codes of Practice and
all other relevant legislation

Original paper size A3

Revisions

Project

Alteration of an
existing nursing
home.

At
2 Beeches,2
Wallis Road,

Waterlooville,
Hampshire,
PO7 7RX

Client

Contemplation
Homes

Drg. No.

02/15/WR-01

Sheet 1 / 14

Date 07/07/2015

Scale 1:100



The Project Support Practice

Project management Contract costing Claims consultants

Waterlooville Hampshire PO7 7TH
Suite 12, Basepoint Business Centre Waterberry Drive

Phone: 02392 257722 Mobile: 07888 67 63 65
Email: tps@tppmail.co.uk Web: www.projectsupport.co.uk