



All dimensions TBC following detailed survey


- | | |
|----------------------------------|---|
| PMS 375c |  |
| Paint (as supplied by paramount) |  |
| PMS 2757c |  |
| PMS Process Black c |  |
| PMS 1235 c |  |

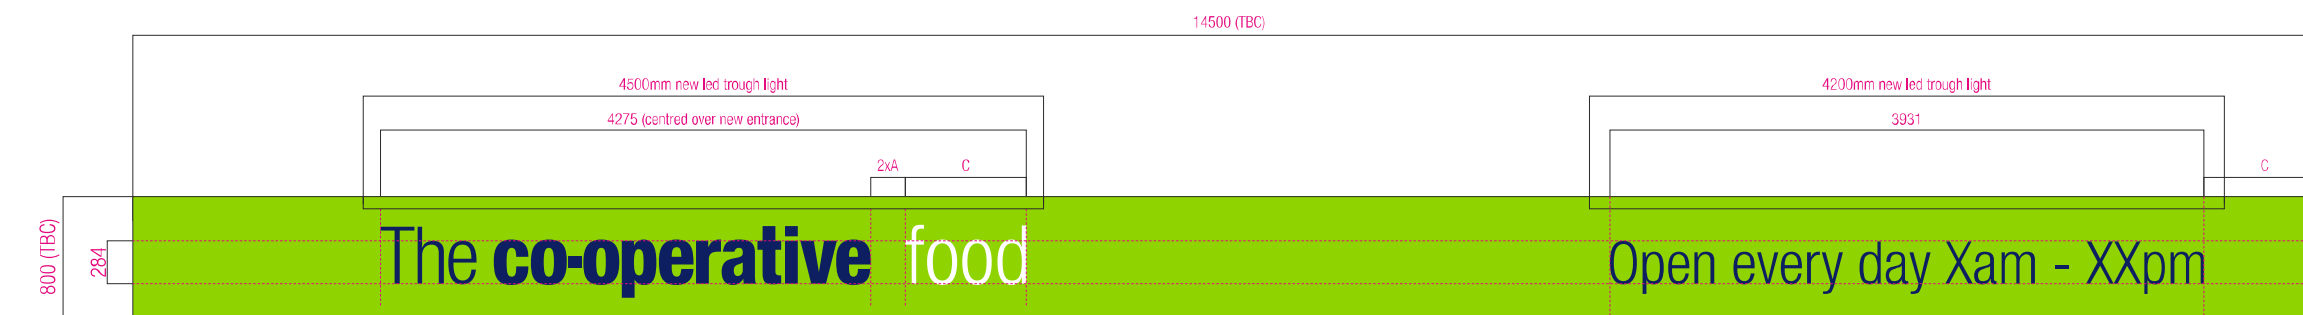

Fascia Profile

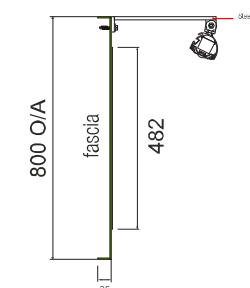


- 1** Gen 2 spec fascia - Externally illuminated (trough lit)
3mm ali fascia
2 x LED trough lights (see above)
Logo = acrylic letters pushed through 2mm with vinyl applied to face
Open hours = fret cut backed up acrylic letters with vinyl applied to face
Scale 1:50 @ A3
Part number: XXXxxxxx-xxxx
1 off

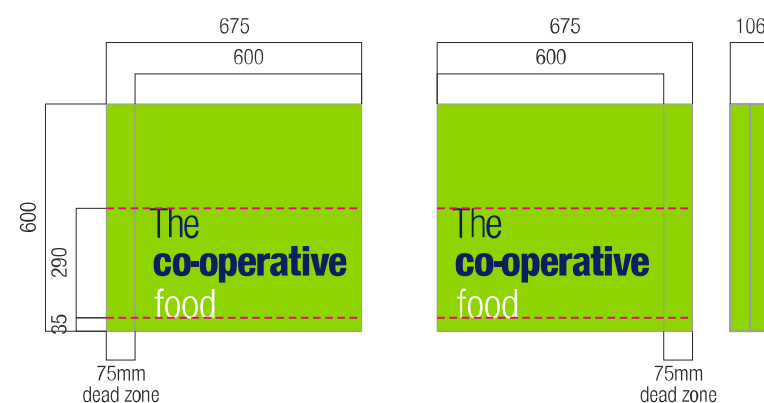

- 2 Gen 2 spec D/S projecting sign - Internally illuminated (logo & letters only to illuminate)
3mm ali
Logo = acrylic letters pushed through 2mm with vinyl applied to face
Scale 1:20 @ A3
Part number: XXXxxxxxx-xxxx
1 off



- 3** S/S Wall Mounted Car Park Sign
3mm ali panel,
painted green with applied vinyl deco.
Scale 1:10 @ A3
Part number: COP410027-0001
1 off

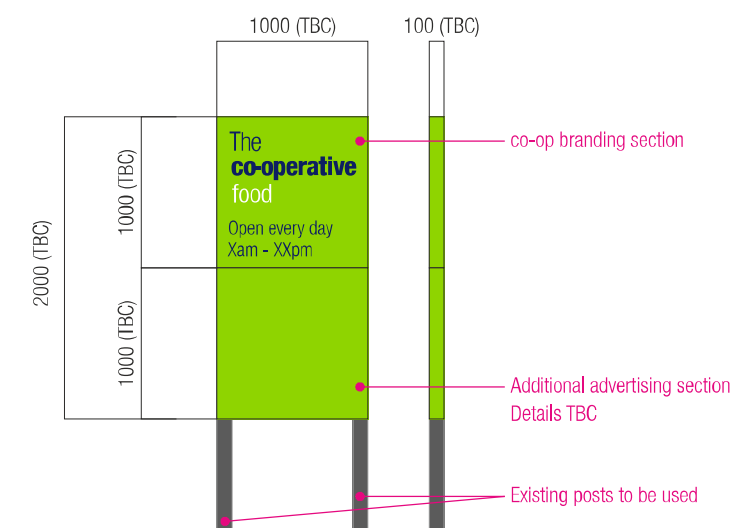

- 4** Bespoke totem.
Non illuminated.
Opening hours TBC
To be fixed to existing posts.
Scale 1:50 @ A3
Part number: XXXxxxxxx-xxxx
1 off