

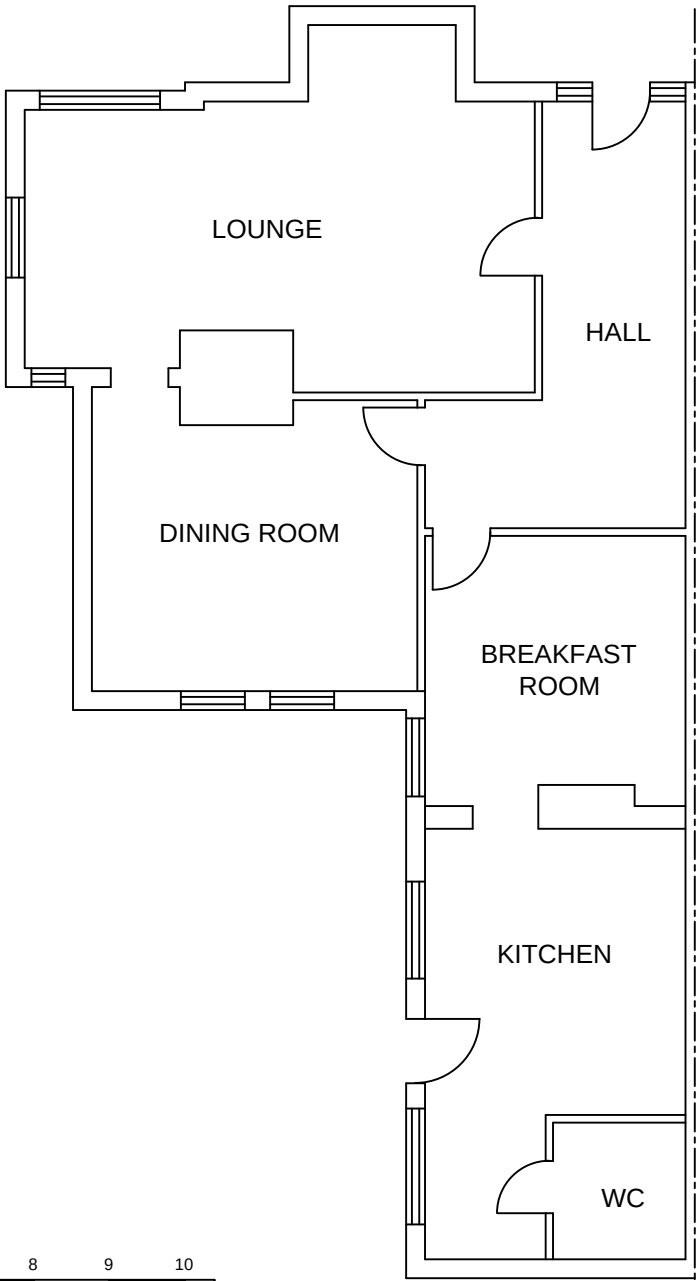
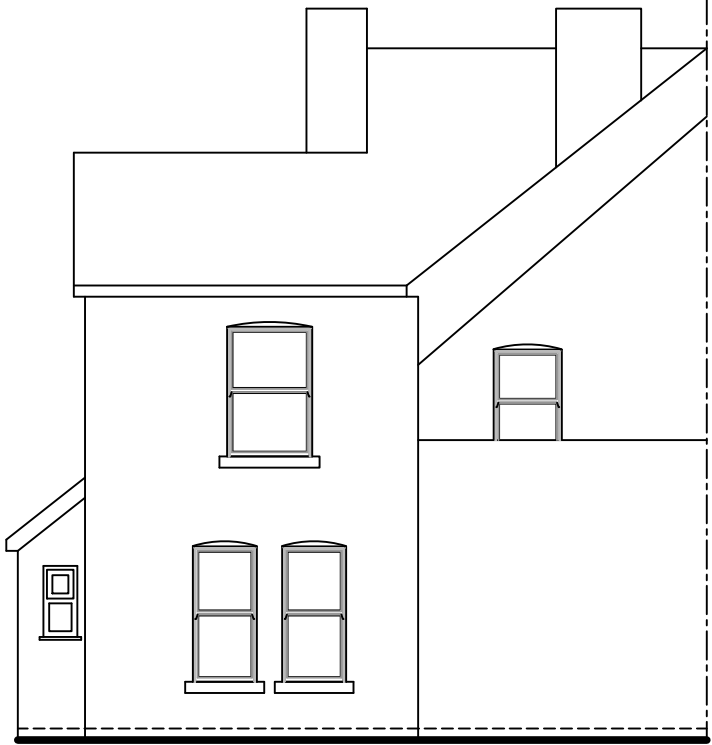


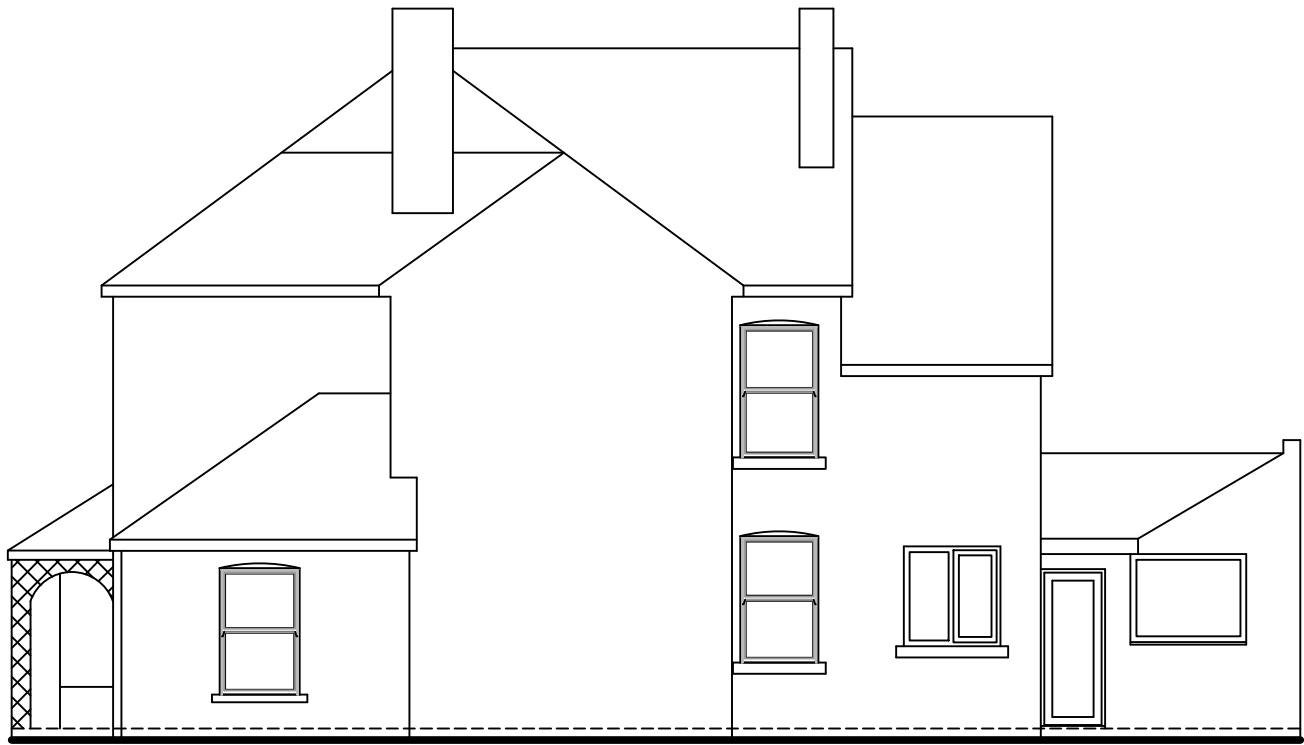

Notes:
Any drawings or plans depicted make no allowance for the provision of any tie bars within the roof of the proposed conservatory. This can only be determined once the roof is put into manufacture.
Knockthrough and new physical barrier by Anglian
This drawing is the copyright of Anglian Home Improvements and must not be re-issued, loaned or copied without their consent.
All dimensions are in millimetres (mm) unless notes otherwise.

Do not use for base laying purposes
Produced on A3 paper

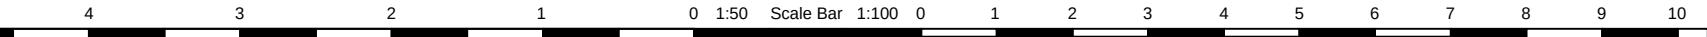

Rev.	Date	Description	Initials

Anglian Home Improvements
TELEPHONE: 0845 437 3600
FACSIMILE: 01603 480101

Drawing title: Existing Plan and Elevations	
CONTRACT No. : 099/85909	Page 1 of 2
Proposed at:	PVCu GOLDEN OAK CONSERVATORY 58 SOUTHLEIGH ROAD HAVANT HAMPSHIRE PO9 2QJ
For	MR P BOLAS
Drawers initials: SF	Scale : 1:100 Date: 27/05/15