


Notes:

Dimensions and levels shown are to be checked before work commences.


All building work is to comply with current Building Regulations & British Standards and to manufacturers specifications if noted.

All structural elements shown are a guide only and are to be verified by a Structural Engineer and/or Building Control Authorities prior to construction.

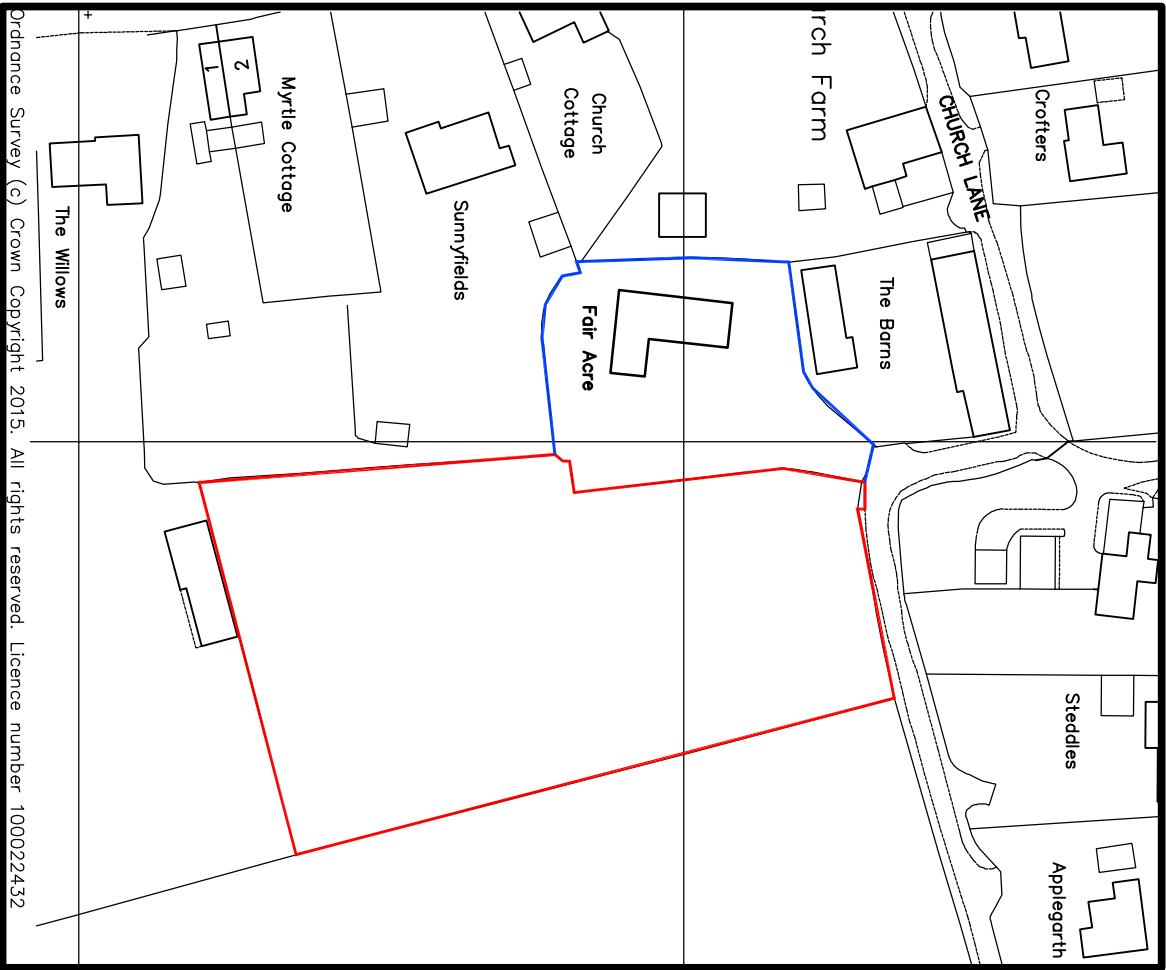

Site Location Plan

scale 1:1250

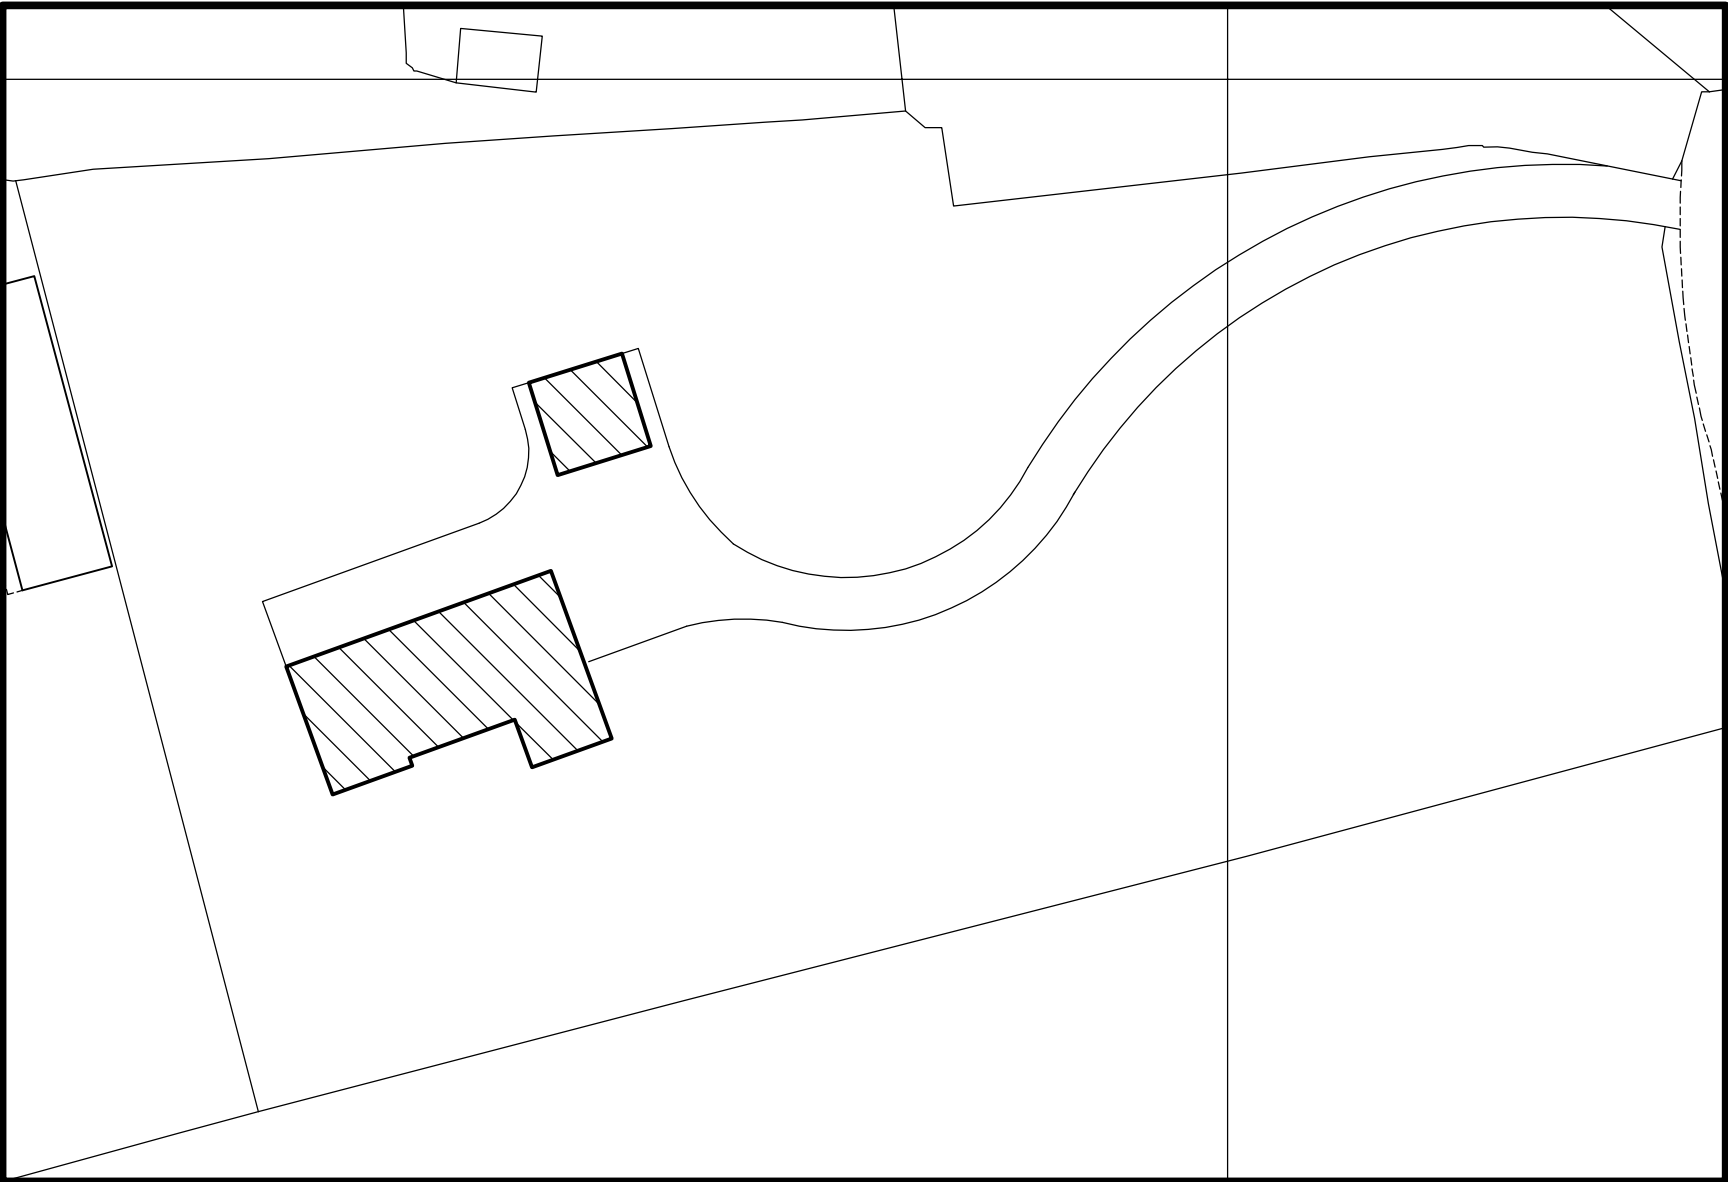

Block Plan

scale 1:500

 Solo Timber Frame The Byre, Hodge Farm, Hatfield, East Sussex TN17 4AR Tel No.: 01892 771354 enquiries@soltimberframe.co.uk www.soltimberframe.co.uk	Project Proposed Development Land Adjacent to Fair Acre Church Lane, Hayling Island		Drawing Title Site Location & Block Plans		Notes Do not scale from this drawing. This drawing and all design work are the copyright property of Solo Timber Frame Ltd.	
	Scale 1:1250/ 1:500		Date Apr 15		Drawn SCB	
	Drawing No. PASO/14/017/003		Checked SCB		Rev A	