


0 1 5 10m

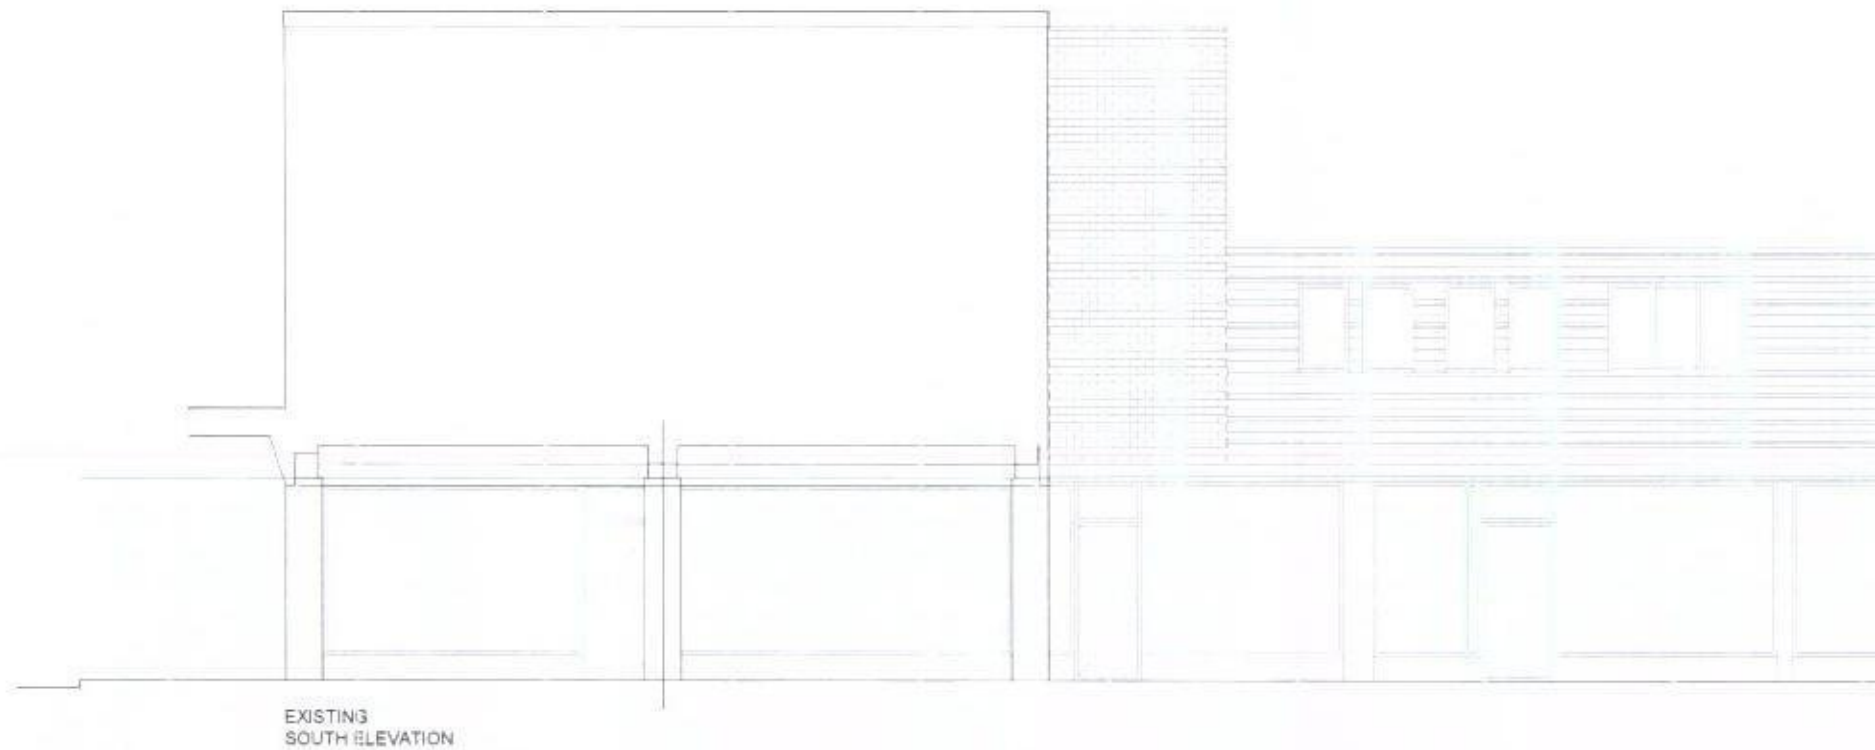

notes:

revisions: 06.02.2009

revisions:



100mm @ A1

NOTE: The contractor is responsible for checking all site dimensions and levels. These should be checked prior to the ordering of any components and before the commencement of the works. All discrepancies should be brought to the attention of the Contract Administrator.

1-3 north Street Arcade

Grastar
Havant

drawing information

title
status
date
scale
drawn by
checked by

pwparchitects

PWP Architects Ltd 51 South Street, Havant, Hampshire PO9 1BB
t: 02392 480494 f: 02392 481152
e: design@pwp-architects.com
w: www.pwp-architects.com

5193 DWG 1302 rev D