


PROPOSED SINGLE STOREY REAR ADDITION.
5A, LANGSTONE AVE, LANGSTONE, HAVANT, HANTS.
FOR MR & MRS E. AKERMAN.

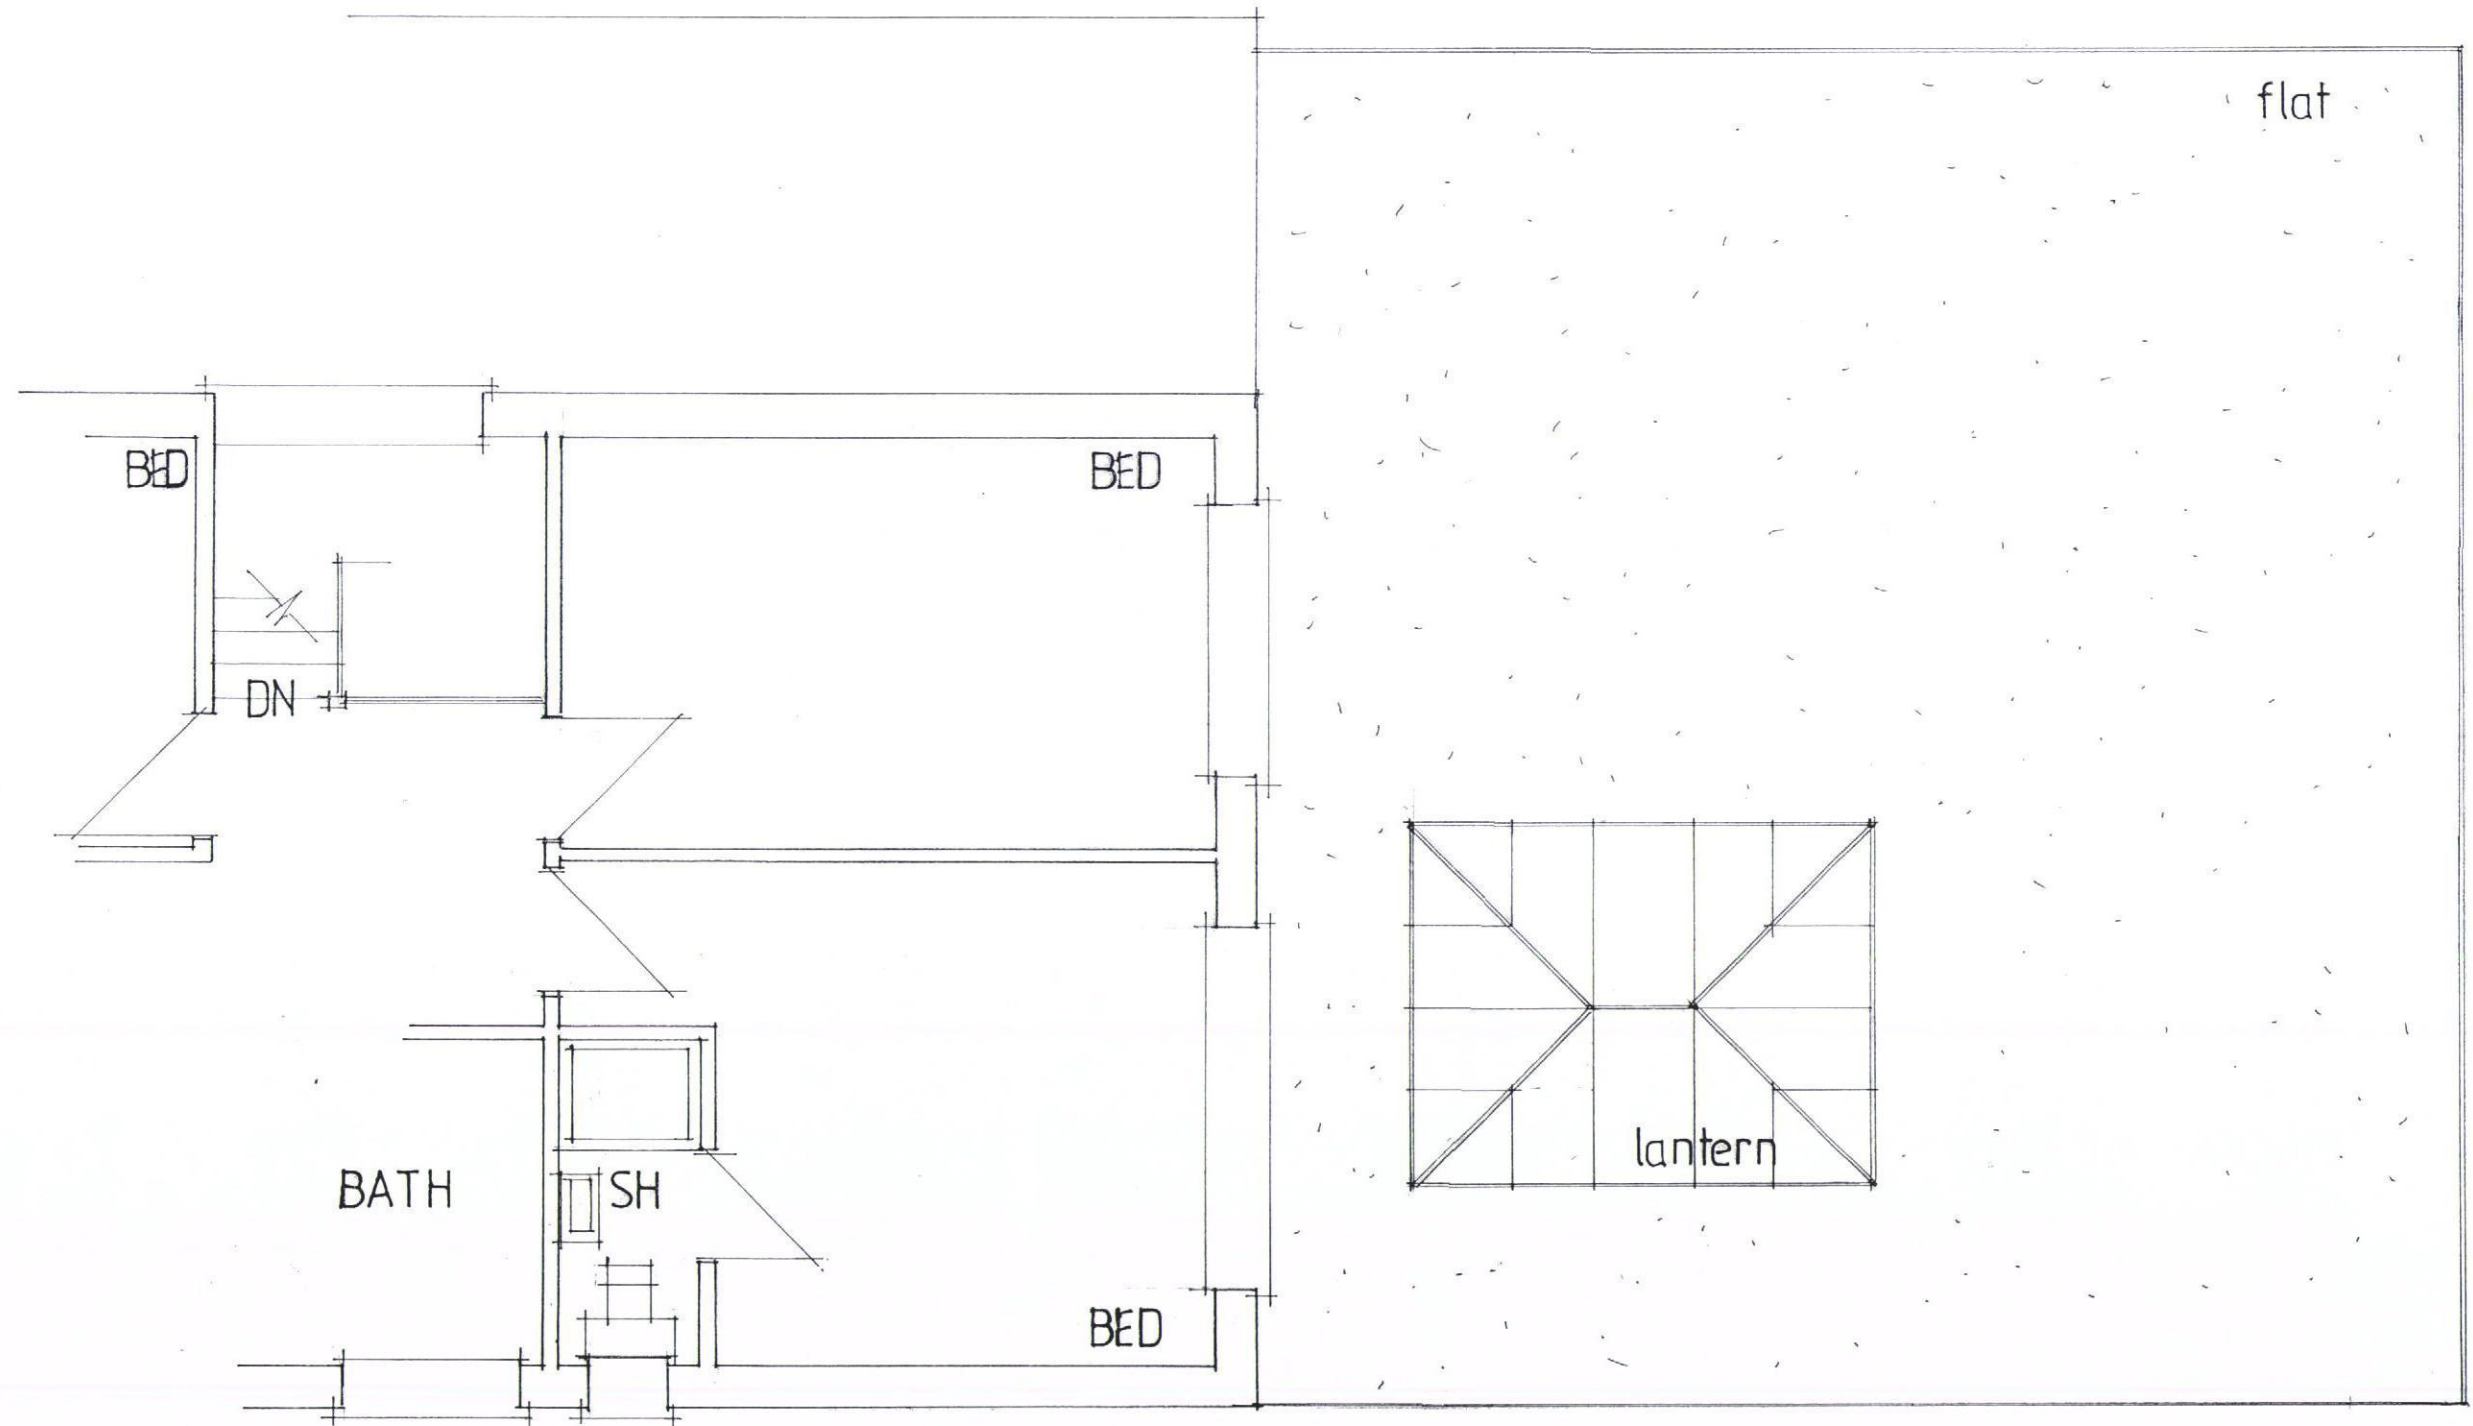

PART FIRST FLOOR

DATE OCT 15

SCALE 1:50

PETER J. WALKER MRICS
CHARTERED SURVEYOR
182 SEAFRONT, HAYLING ISLAND, HANTS
PO11 9 AN

TEL: 02392467571