


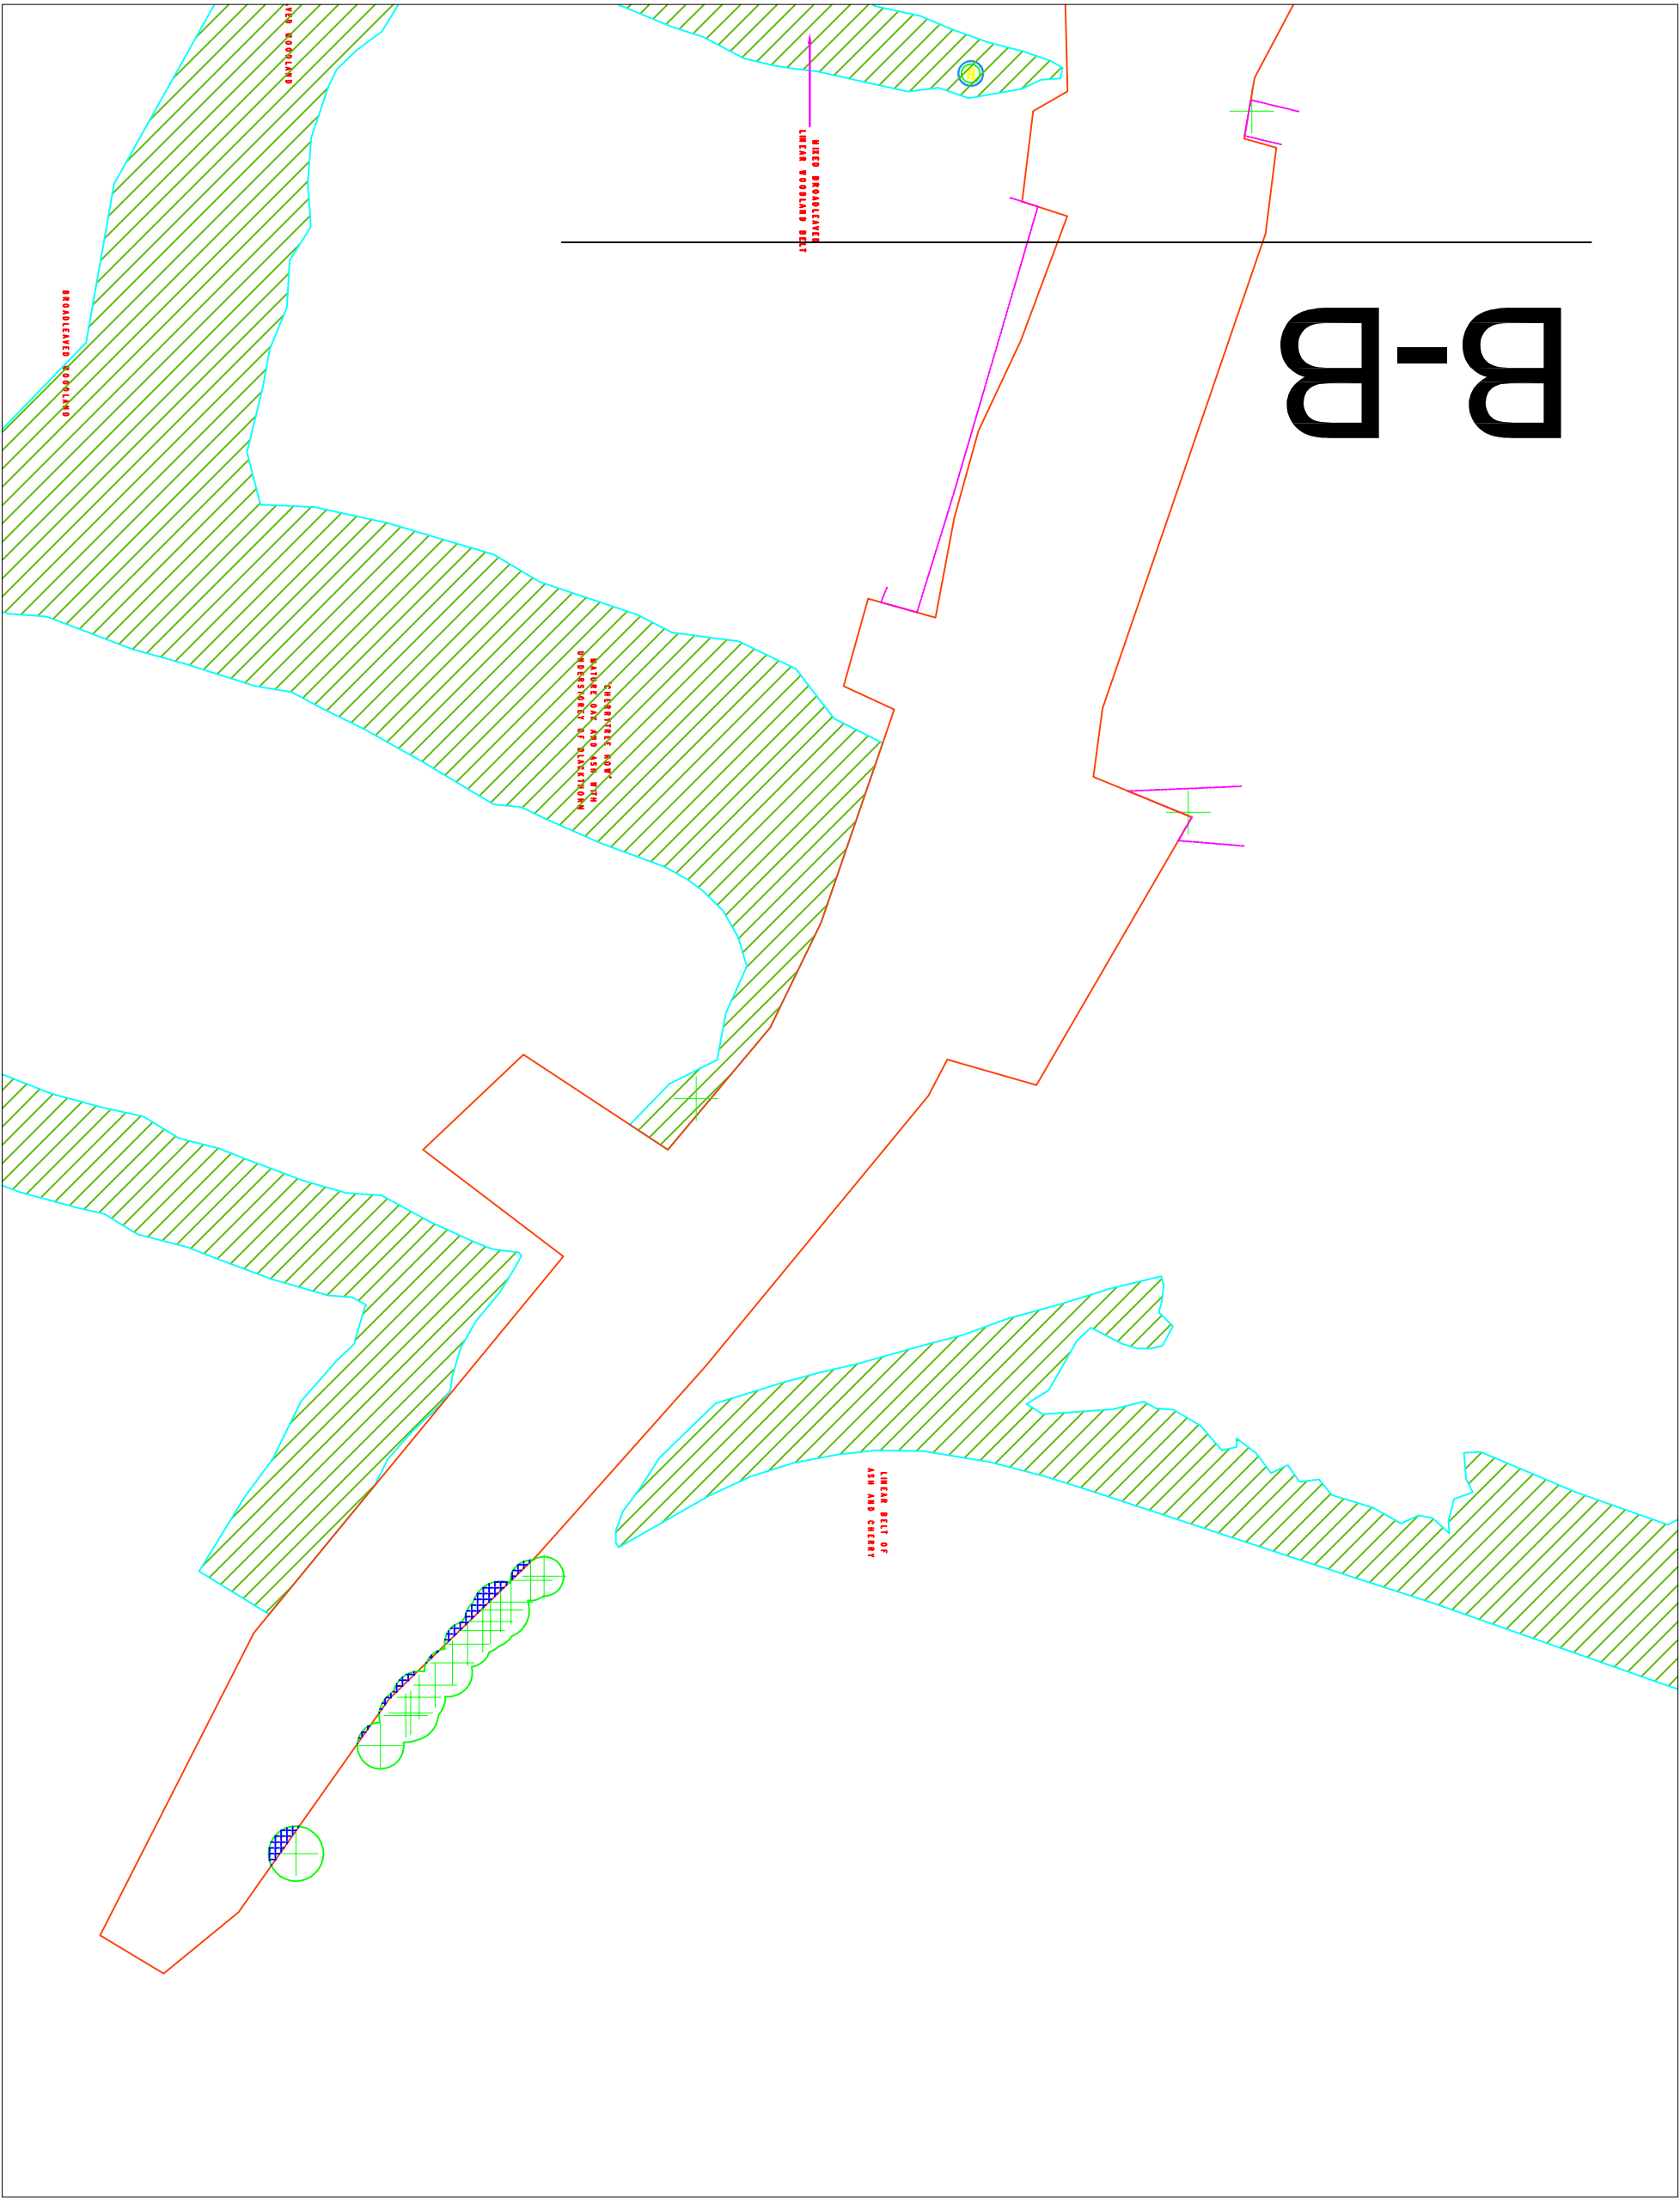

B-B

General Notes

Title
Tree Root
Protection
Zone

No.	Revision/Issue	Date

Firm Name and Address
Volkert Fitzpatrick Ltd
Hertford Road
Huddersdon, Hertfordshire, EN11 9BX
T +44 (0)1992 305 000
F +44 (0)1992 305 001

Project Name and Address
Dunsbury Hill Farm Highway
PROJECT C11600
Volkert Fitzpatrick Site Office,
Junction 3 Turn Off A3(M),
Hulbert Road B1250,
Havant,
PO930J

Project	Dunsbury Hill Farm Highway	Sheet	C116000Dunsbury Hill/SW001
Date	14/05/15		
Scale	NOT TO SCALE		