


PROPOSED SINGLE STOREY REAR ADDITION
14, TRELOAR ROAD, HAYLING ISLAND, HANTS.
FOR N. GREEN.

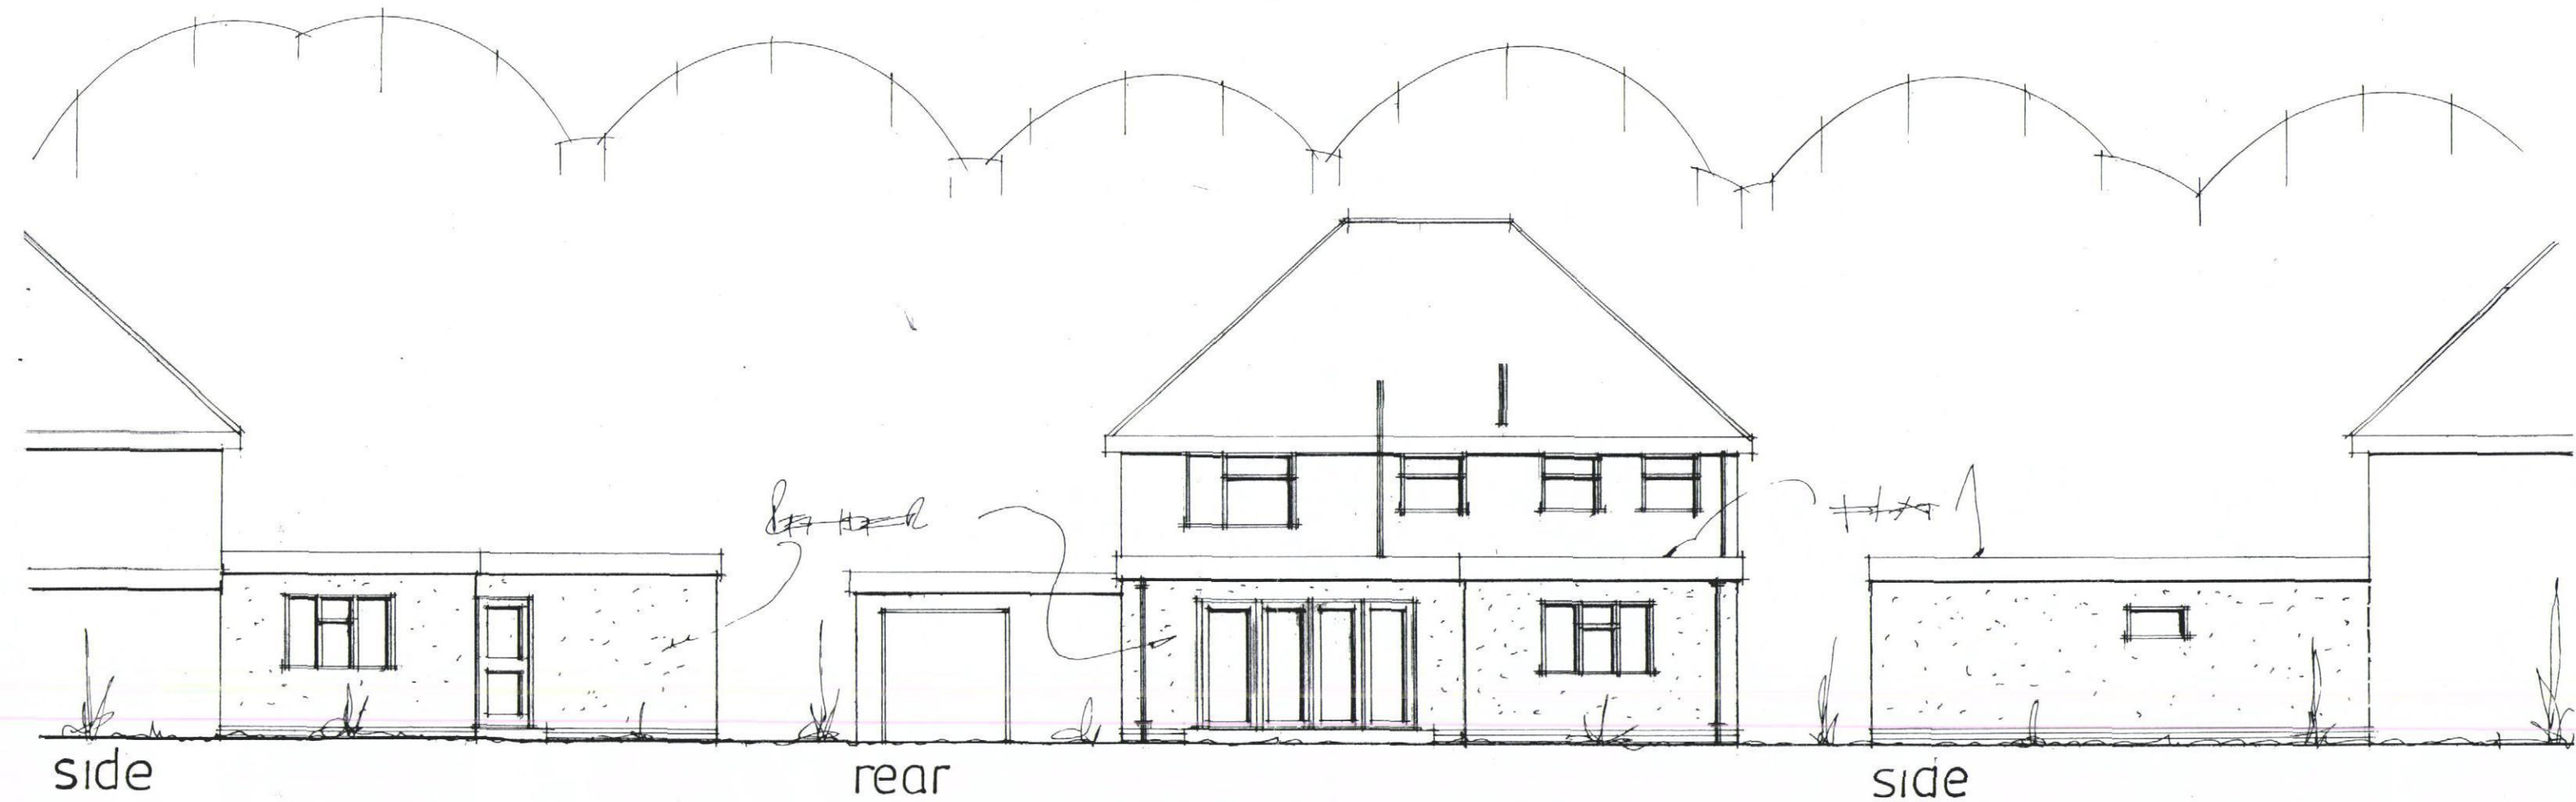

PROPOSED ELEVATIONS



date may 15
scale 1:100

PETER J. WALKER MRICS
CHARTERED SURVEYOR
182 SEAFRONT, HAYLING ISLAND, HANTS
PO11 9 AN

TEL: 02392467571