


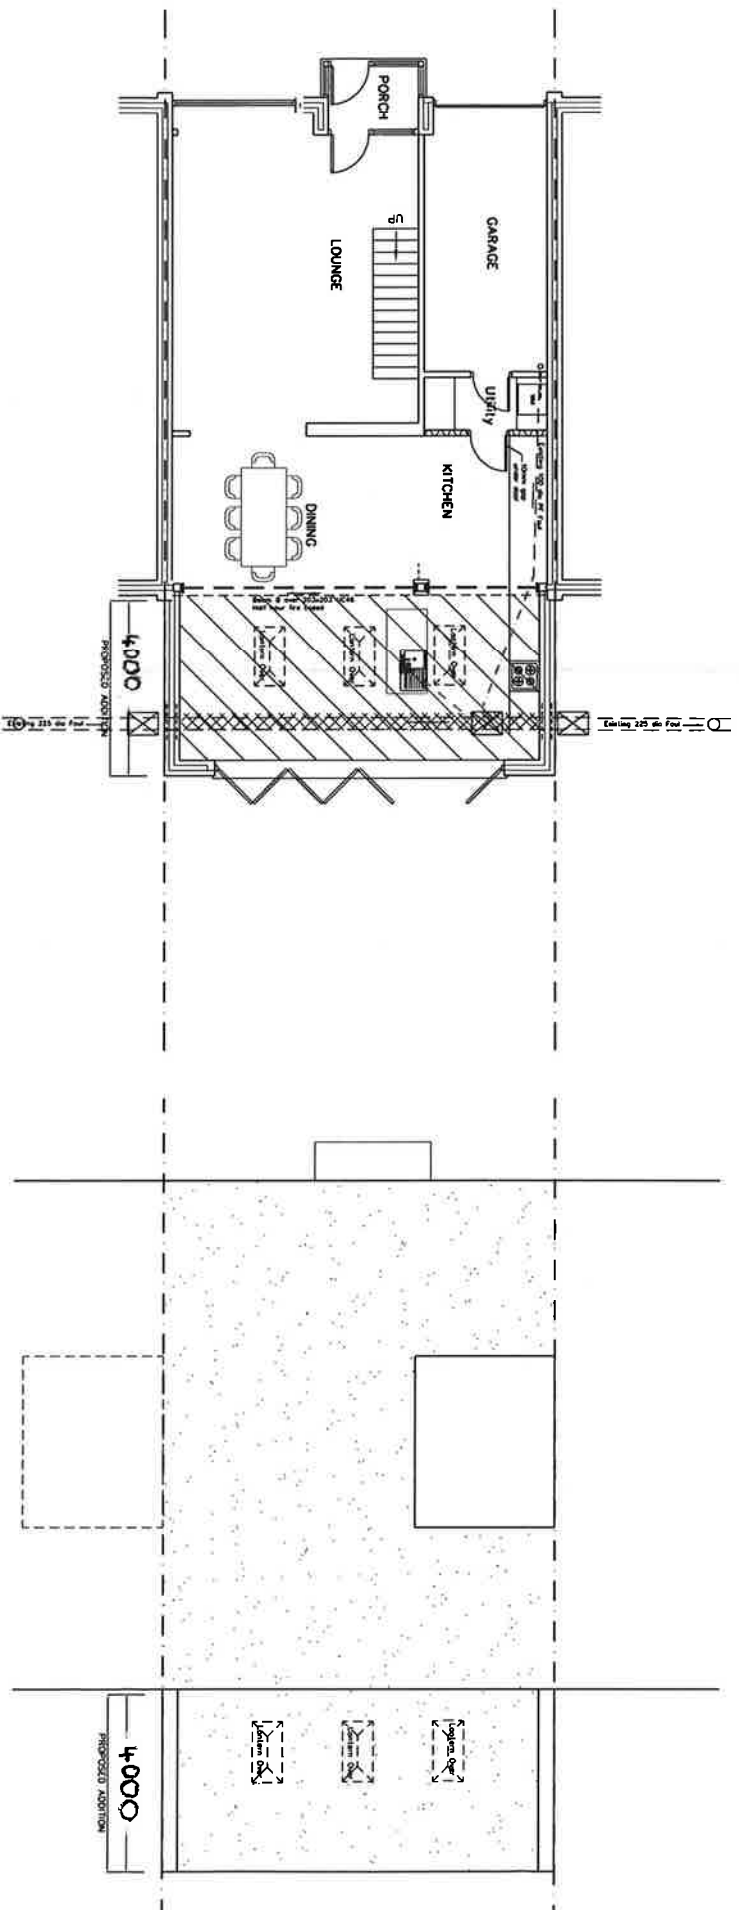

GROUND

ROOF

27 Maisemore Gardens
Emsworth
PO10 7JU

PROPOSAL PLANS

Revisions
A.
B.
C.



Martin Critchley
CHARTERED ARCHITECT
The Old Brewery,
15E, South Street, Havant,
Hampshire, PO9 1SU
023 92 474 819
critchleyarchitect@aol.com

Scale A1=1:50, A3=1:100
Drawn JHL / MHC
Date 03/11/15

1538-3050

metres

10

20

30